



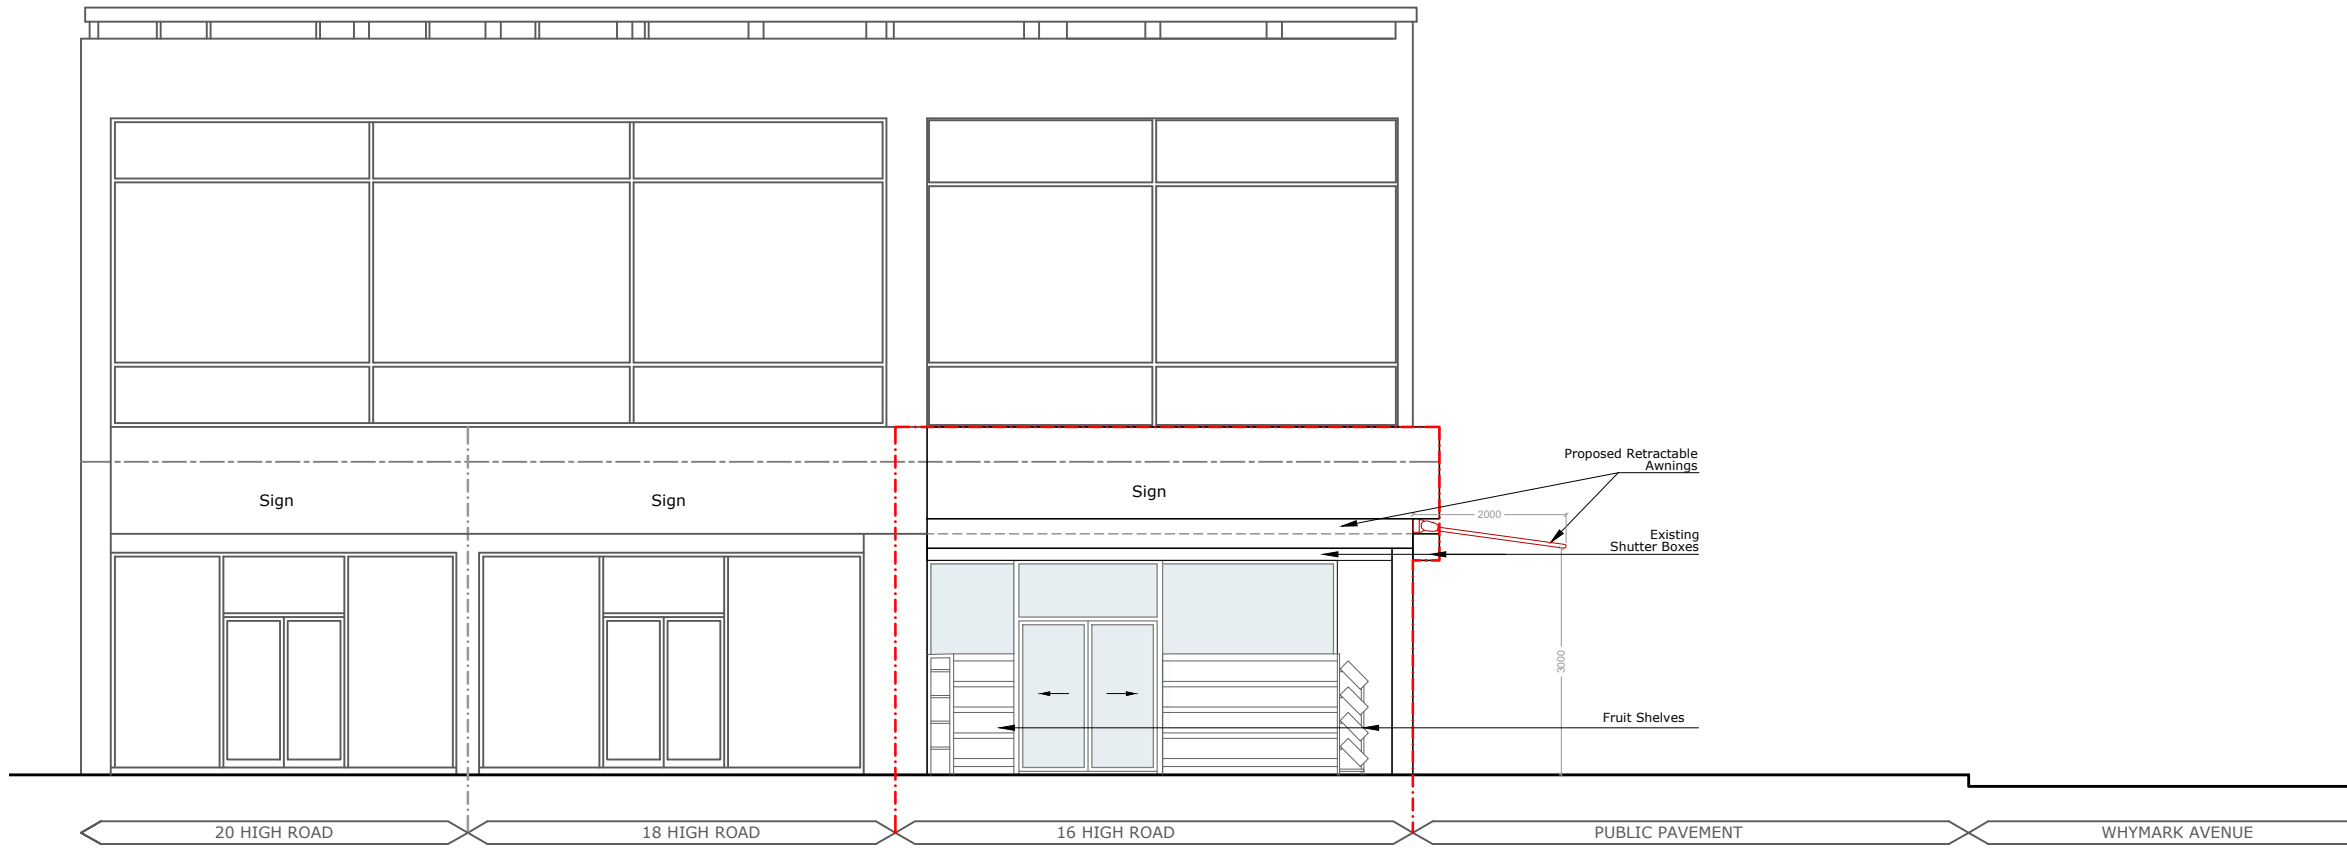

1 SOUTH WEST (FRONT) ELEVATION

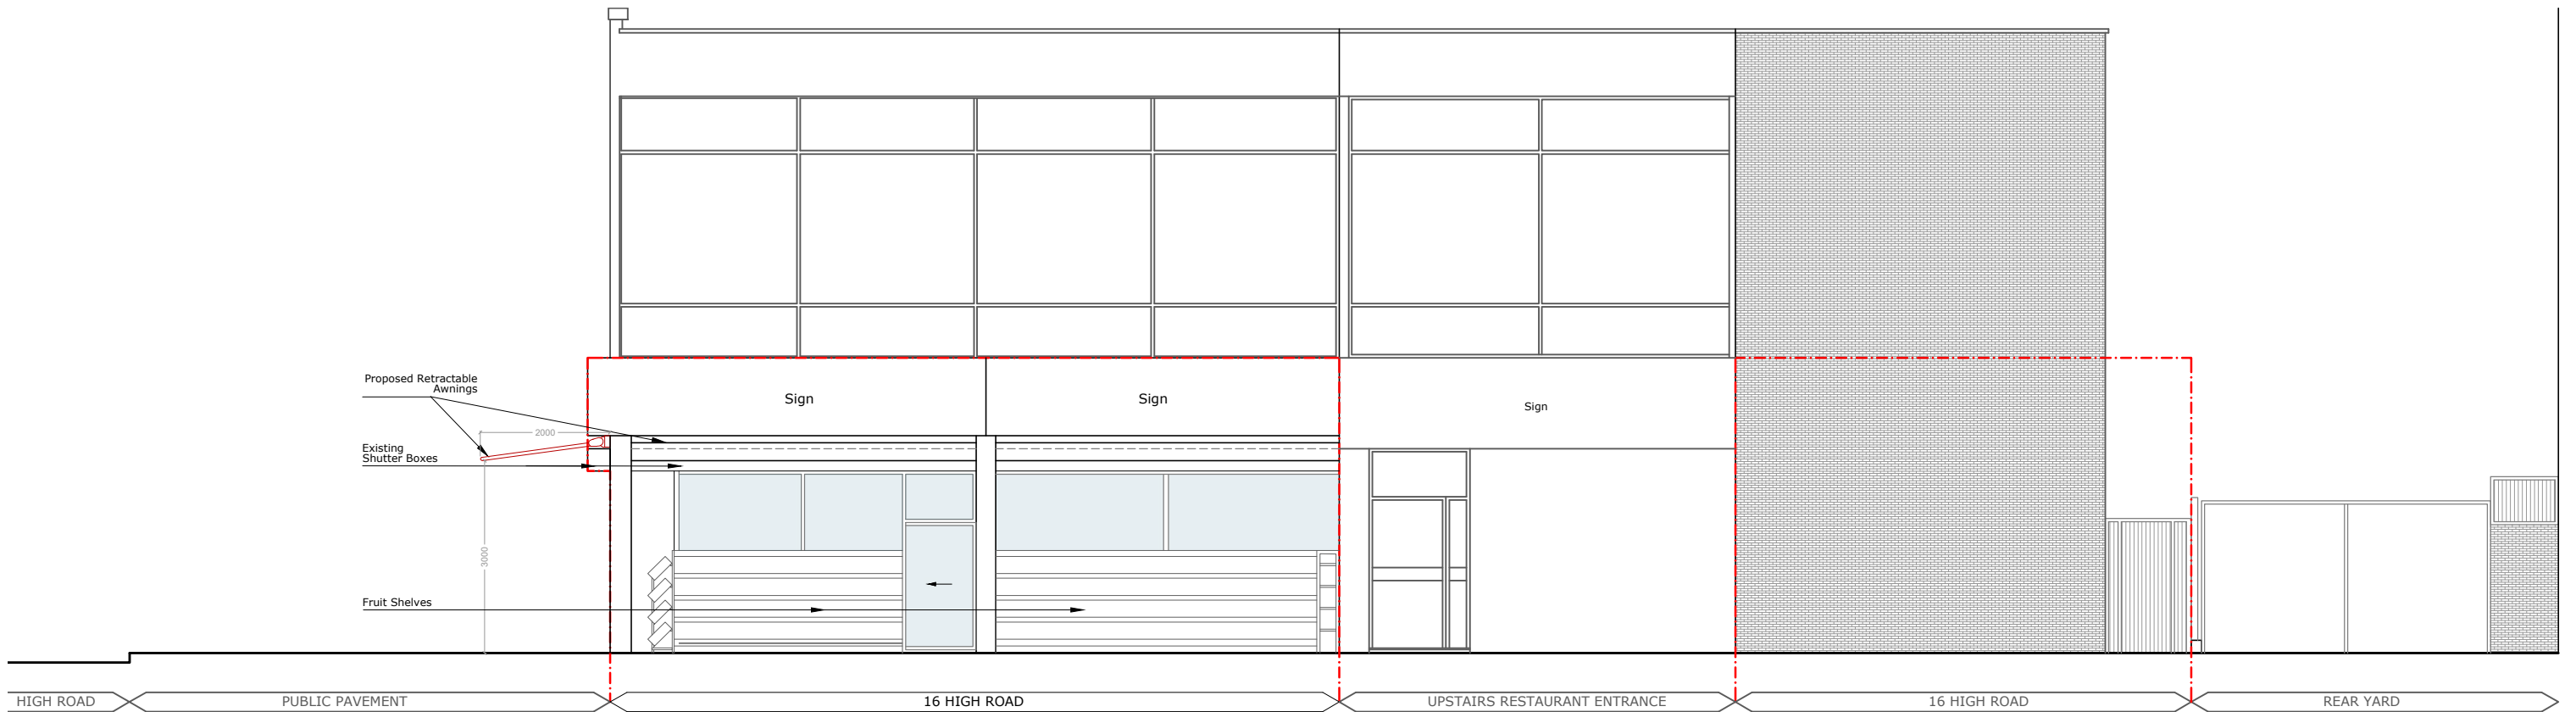

2 SOUTH EAST (SIDE) ELEVATION

PLEASE NOTE 1. All dimensions to be verified on site. 2. All dimensions are in millimeters. 3. No work shall commence until all approvals and agreements have been obtained. These include, Planning, Building Regulations, Water and party Wall. 4. The Copyright of this drawing belong to Adv Planning Limited T/A Advance Architecture.	Scale (@ A3) 1 : 100 0.5m 1 2 3 4 5	Drawn By	GA	PROJECT STATUS	PLANNING PROPOSED ELEVATIONS	PROJECT	16 HIGH ROAD, LONDON, N22 6BX	SHEET	ELEVATIONS	DRAWING NUMBER	P105	REV	 ADVANCE ARCHITECTURE ARCHITECTURE / PLANNING / LICENSING 352 Green Lanes, Palmers Green, London N13 5TJ - 020 8801 6601 www.advancearchitecture.co.uk info@advancearchitecture.co.uk
		Checked By	KK					JOB No.	23.031	DATE	19/07/2023		