
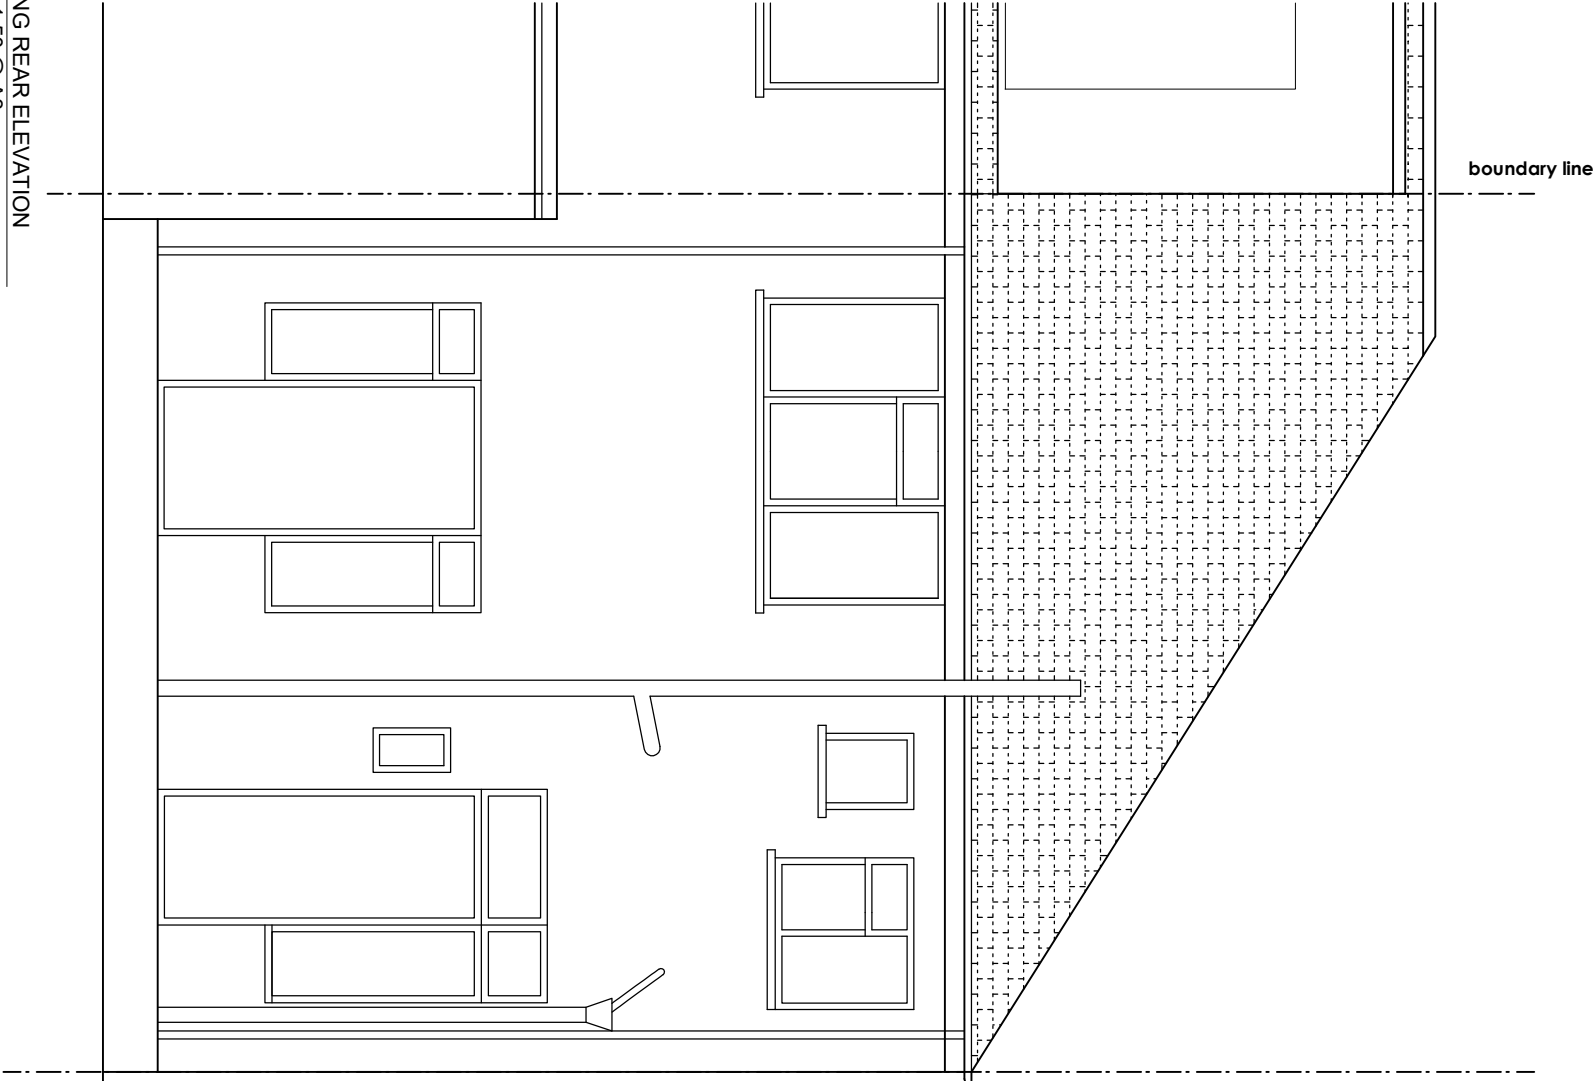


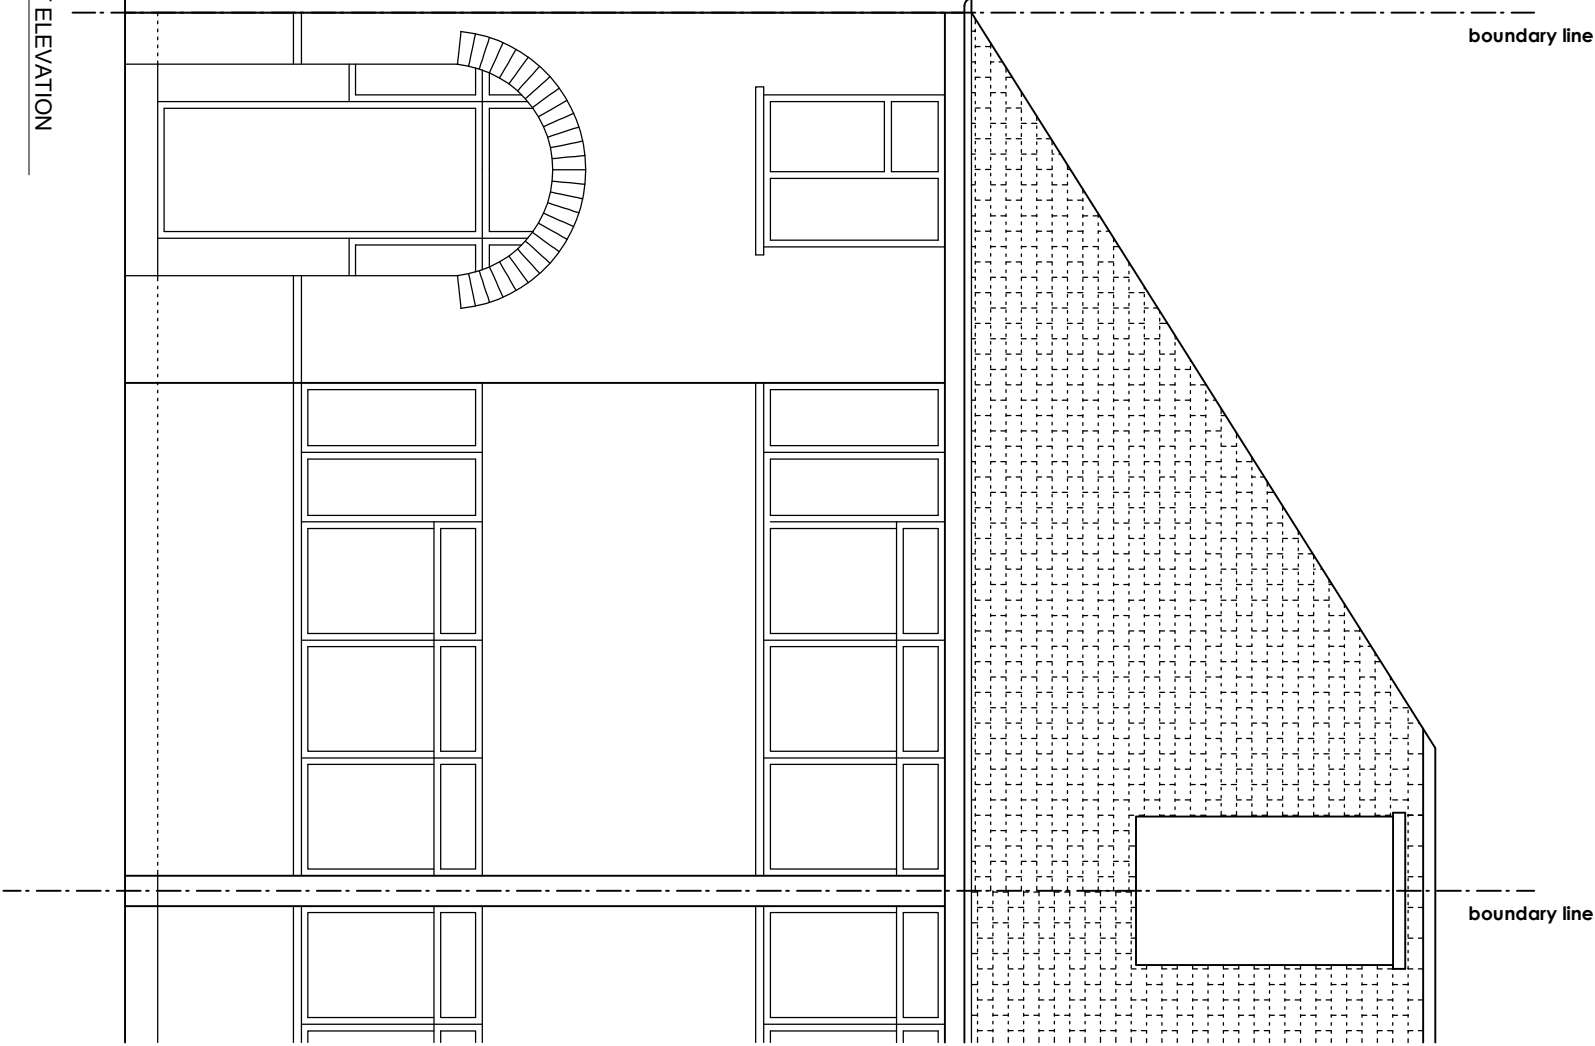

TitleEXISTING FRONT AND REARELEVATIONS12 ROKESLY AVENUE,LONDON N8 8NR Scale1:50@A3 Date06.23 DmKC CHK-- Dwg NoRA3/PA-102 Rev--	Rev-Date20.07.23DescriptionIssued for Planning Consent 00.511.52.55m Scale 1:50	Notes: 1. All dimensions shown are approximate and require verification on site. 2. Not for Construction.	KEY:	Kathleen Chan Architecture 65 Coppetts Road Muswell Hill London N10 1JH T +44 (0) 20 8292 1490 M +44 (0) 7773 971 381 kathleenchanarchitecture@gmail.com
---	--	--	-----------------	---