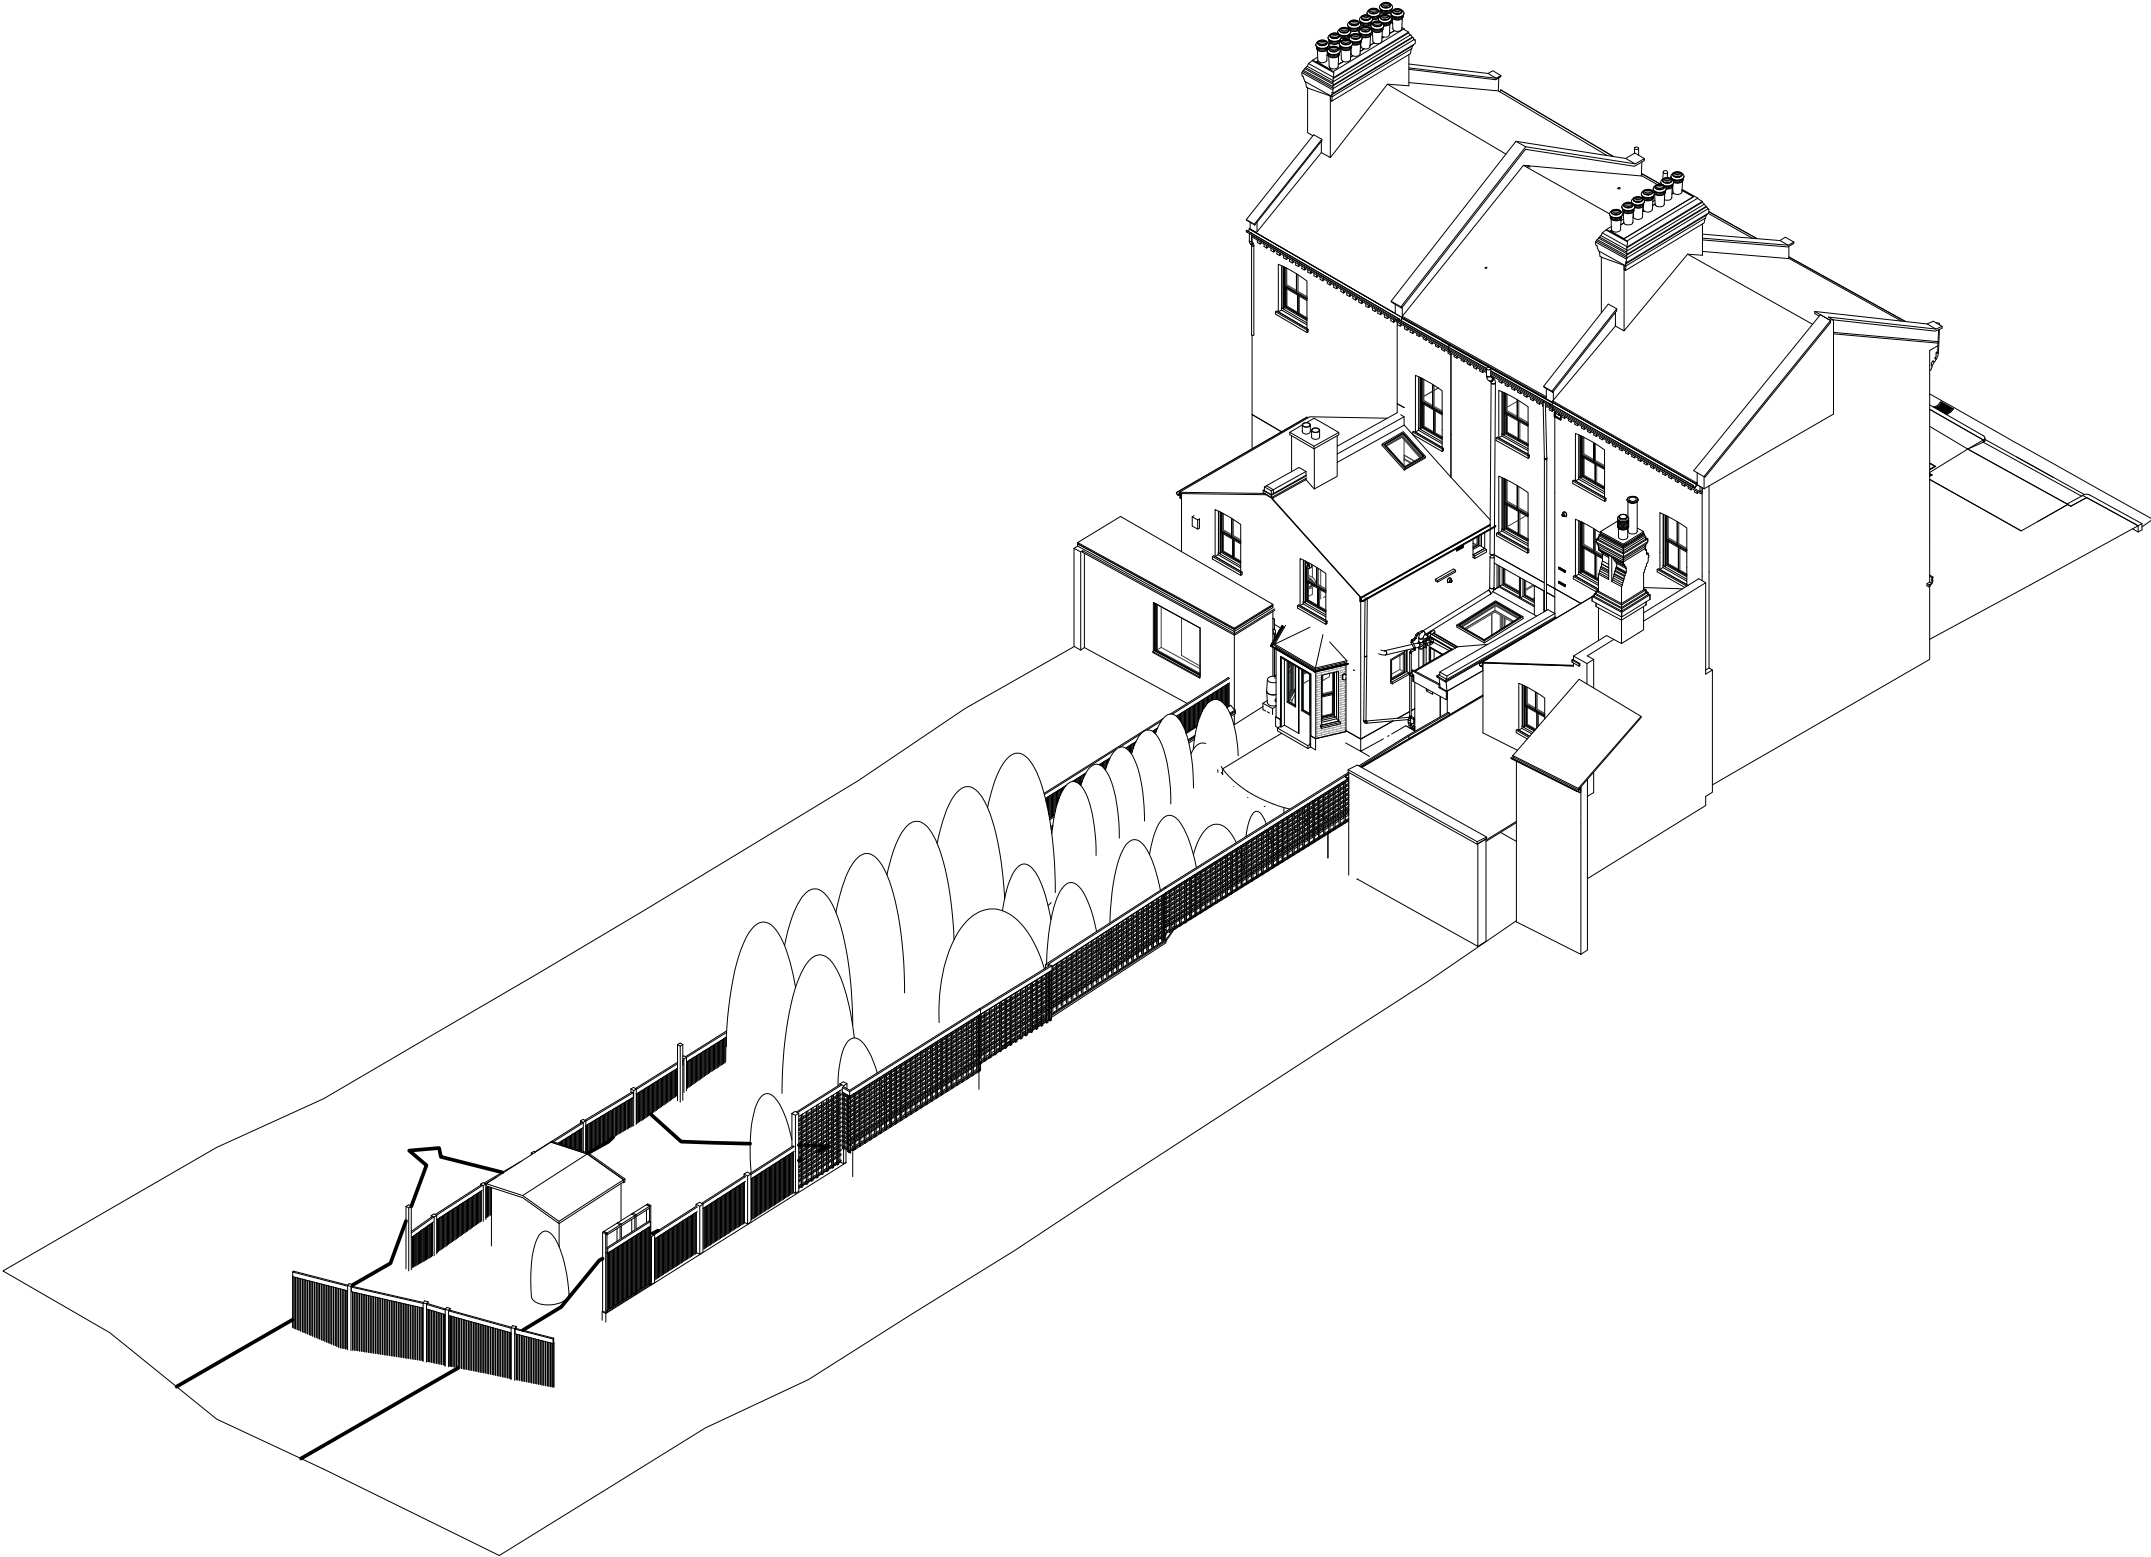


Scale 1:200

CAIRN

The sizing of all structural and service elements must always be checked against the relevant engineer's drawings. No reliance should be placed upon sizing information shown on this drawing.

All areas are approximate and measured off preliminary drawings. They relate to the likely area of the building at the current state of the design and using the stated option either in accordance to client standards or the RICS Code of Measuring Practice, 6th Edition, RICS/ISVA. Any decisions to be made on the basis of these predictions, whether as to project viability, pre-letting, lease agreements or the like should include due allowances for the increases and decreases inherent in the design development and building process. Report all drawing errors, omissions and discrepancies to the architect.

REV	DATE	DESCRIPTION	INT
1	12/10/2021	ISSUED FOR INFORMATION	RB
2	20/12/2021	ISSUED FOR PRE-PLANNING APPLICATION	
3	28/07/2023	ISSUED FOR INFORMATION	
4	07/08/2023	PLANNING APPLICATION	

PROJECT TITLE 28 PALACE ROAD	
DRAWING TITLE Axonometric View	DRAWN RB CHECKED KH
DRAWING NO. PL_0401	SCALE @A3 REVISION 4