


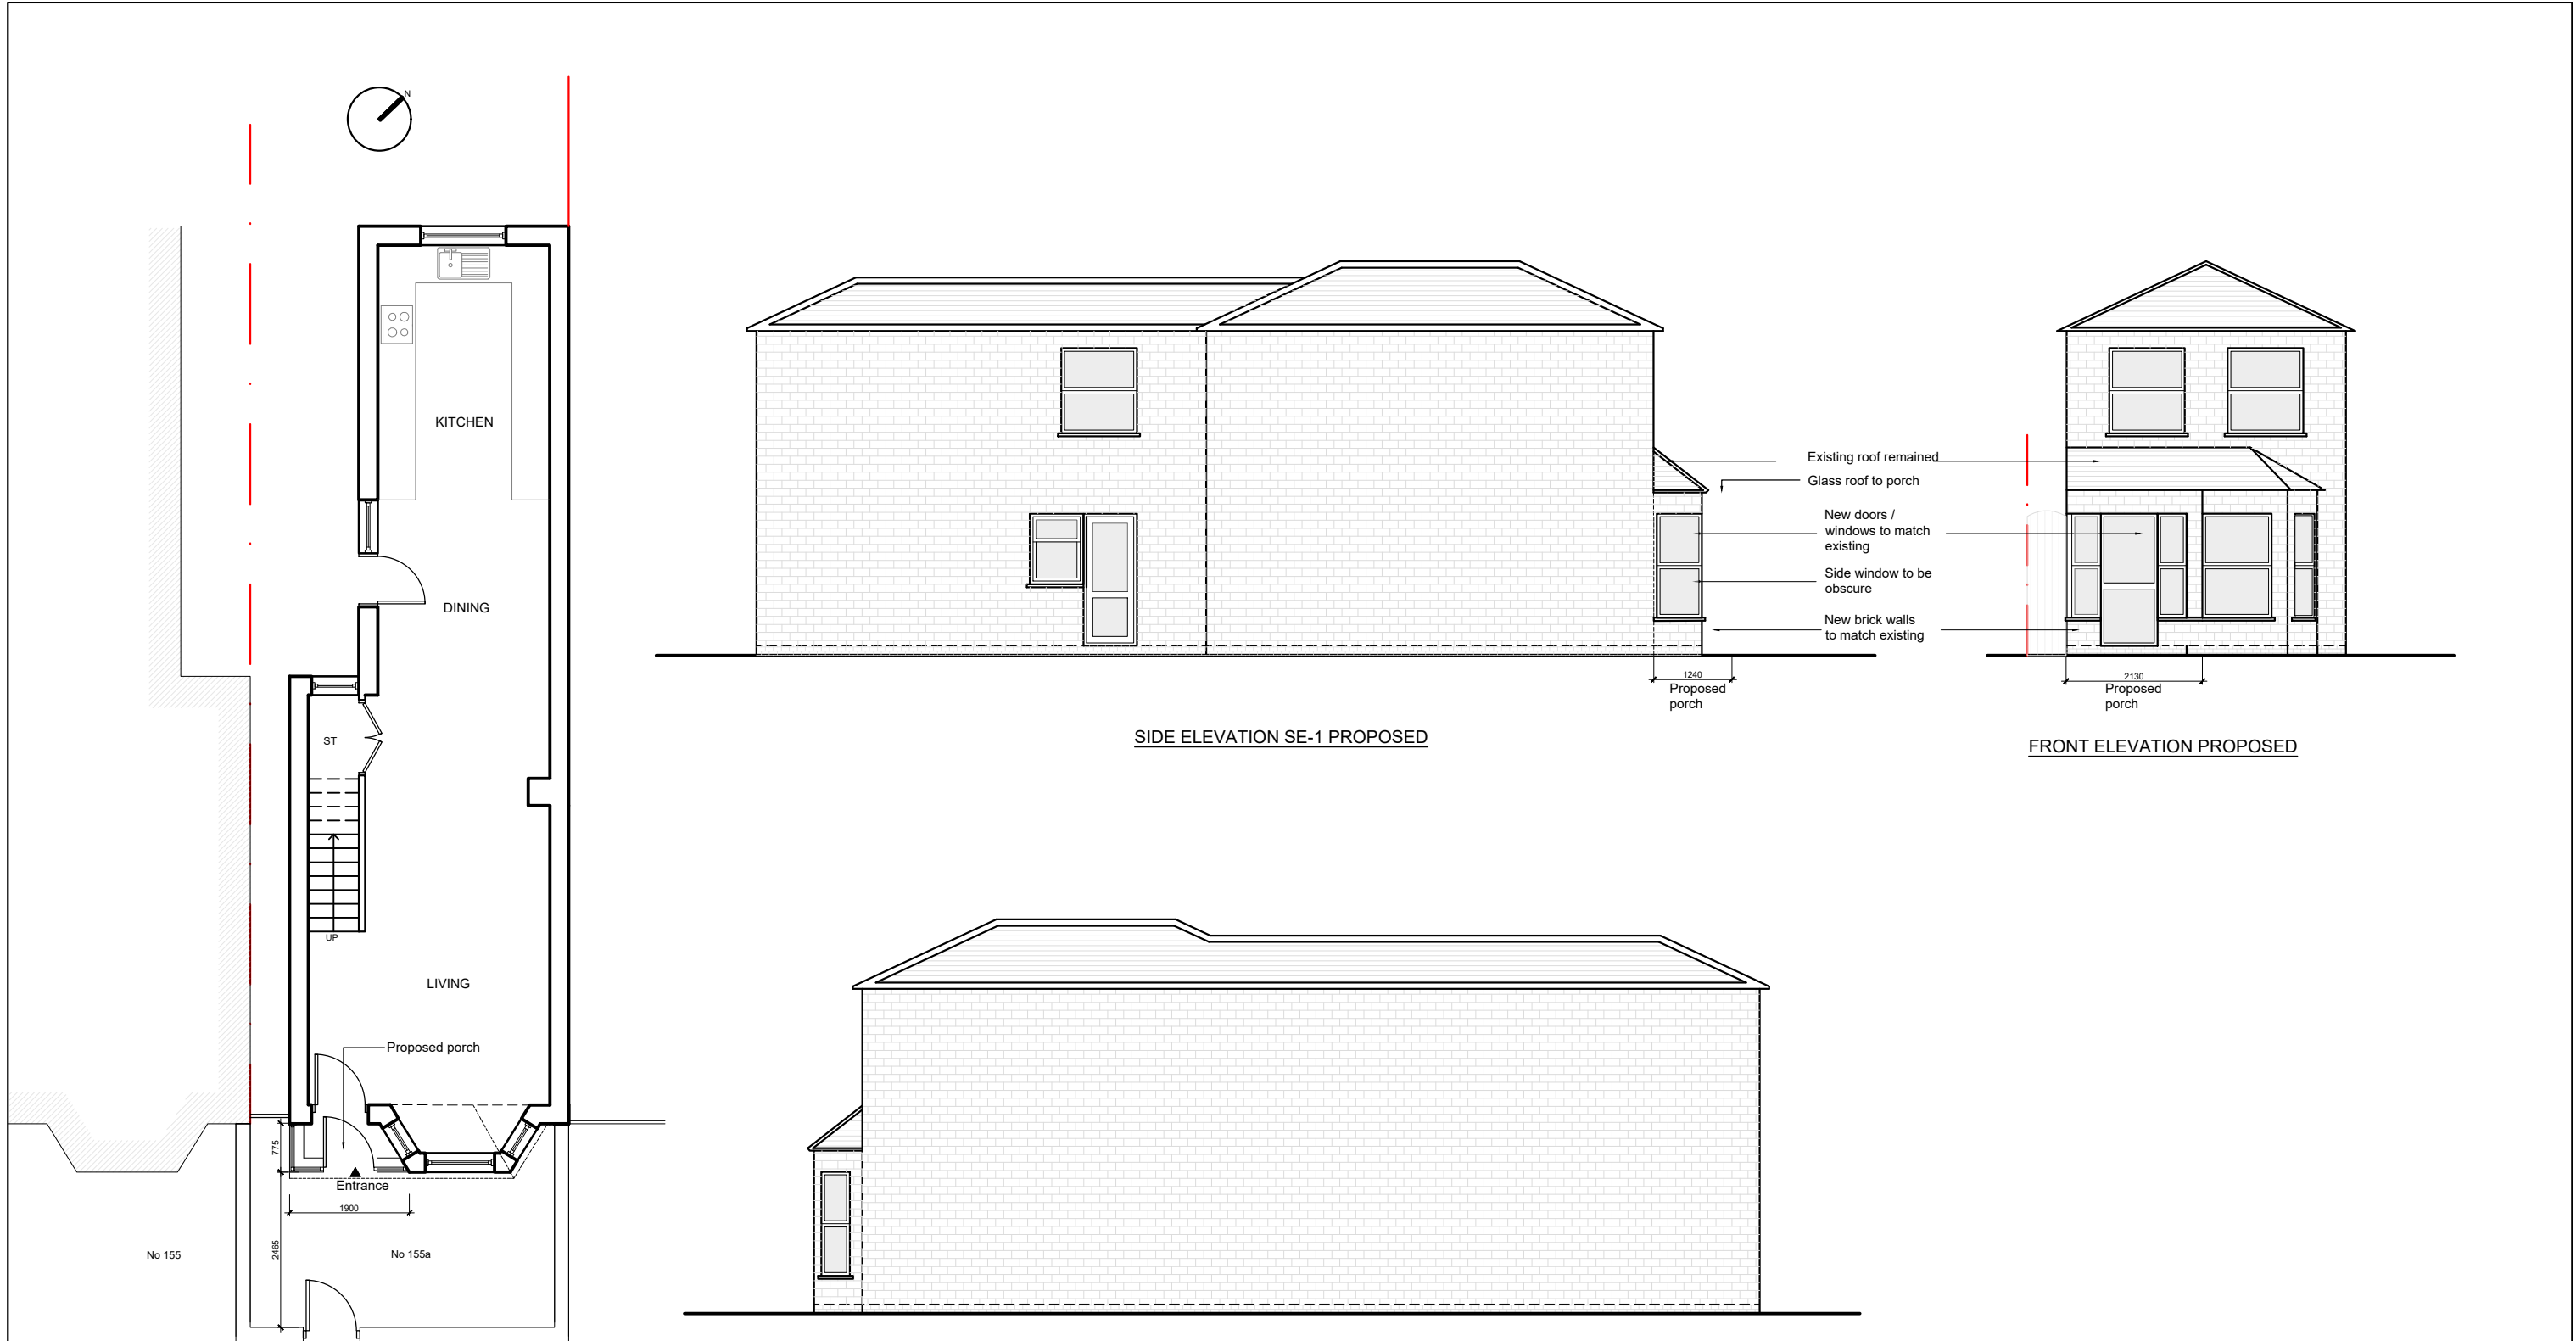

|   |              |                                      |         |              |                |   |          |                                 |                              |            |
|---|--------------|--------------------------------------|---------|--------------|----------------|---|----------|---------------------------------|------------------------------|------------|
| <div>Domus Plan</div> <div>ARCHITECTURAL &amp; STRUCTURAL DESIGN</div> <div>204 Seven Sisters Road, London N4 3NX</div> <div>T: +44(0)7835 986762 E: info@domusplan.co.uk www.domusplan.co.uk</div> | Project      | DP23.022                             | Status  | PLANNING     |                |   |          |                                 | Date                         | Apr 2023   |
|   | Site Address | 155a HORNSEY PARK ROAD LONDON N8 0JX | Drawing | Title        | PROPOSED PLANS |   |          |                                 | Scale                        | 1:100 @ A3 |
|   | Project      | PORCH                                | No      | 23.022_PL_02 | Rev: A         | A | 01.08.23 | Depth of proposed porch reduced | <div>00.51m1:1002m3m4m</div> |            |
|   |              |                                      | Rev     | Date         | Notes          |   |          |                                 |                              |            |
|   |              |                                      |         |              |                |   |          |                                 |                              |            |