


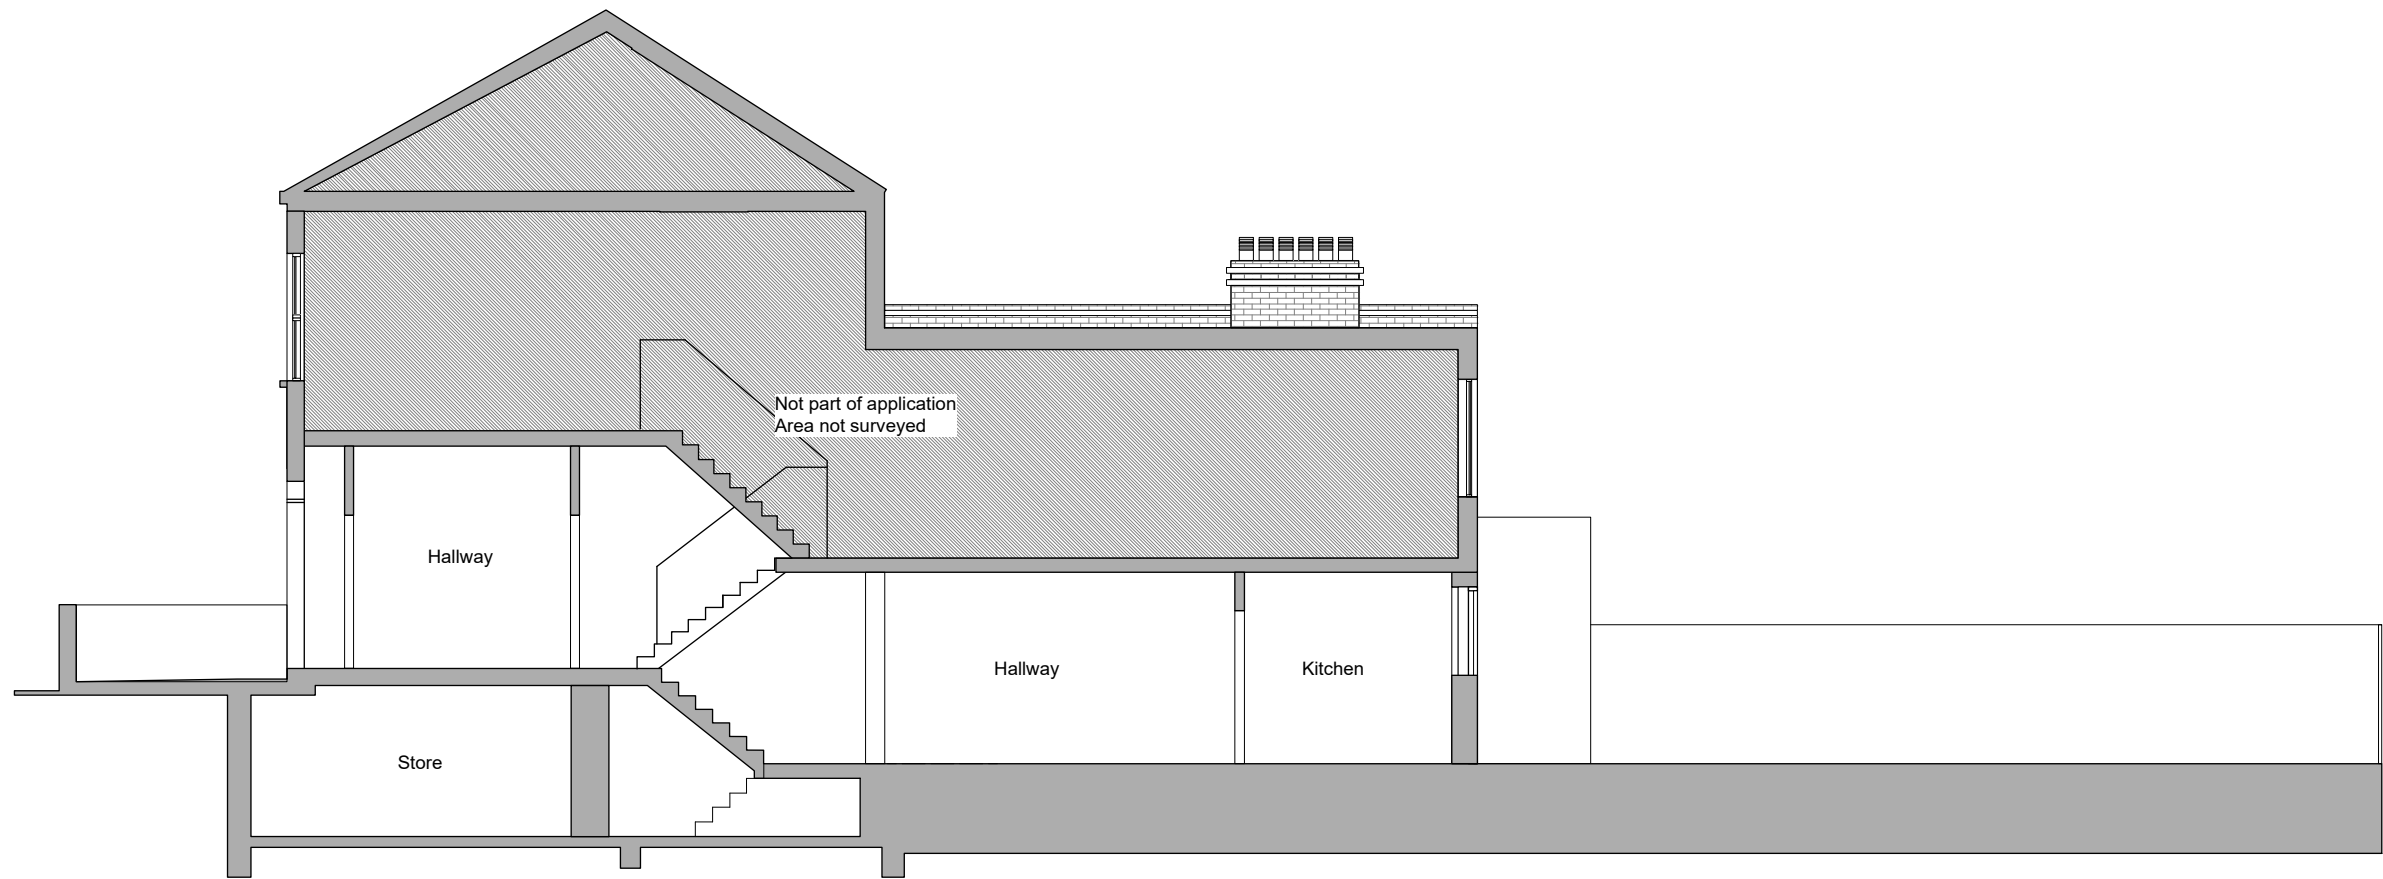

Existing Section A-A



Existing Section B-B



Note:
This drawing has been drawn to scale for the purposes of obtaining local authority approval. Any measurements required for construction must not be scaled from this drawing.

All structural elements to be agreed with local authority Building Control prior to commencement of works.

Attention is drawn to the provisions of the party wall act 1996. Legal boundaries should be determined by others.

LIVE-IN DESIGN
architectural
e: contact@live-indesign.co.uk w: www.live-indesign.co.uk
t: 0796901357 a: 48 Seymour Road, London N4 0SE

client
Tobias Trombik and Judy Tumber
Flat 1, 34 Mattison Road, London N4 1BD

project
Planning
Bifold doors and window changes

drawing title
Existing sections

date 05/08/23	scale 1:100@A3	dwn AW
------------------	-------------------	-----------

drawing number 086_PL_004	sheet no.	rev 01
------------------------------	-----------	-----------