



CENTRE COORDINATES: 531524 , 188493

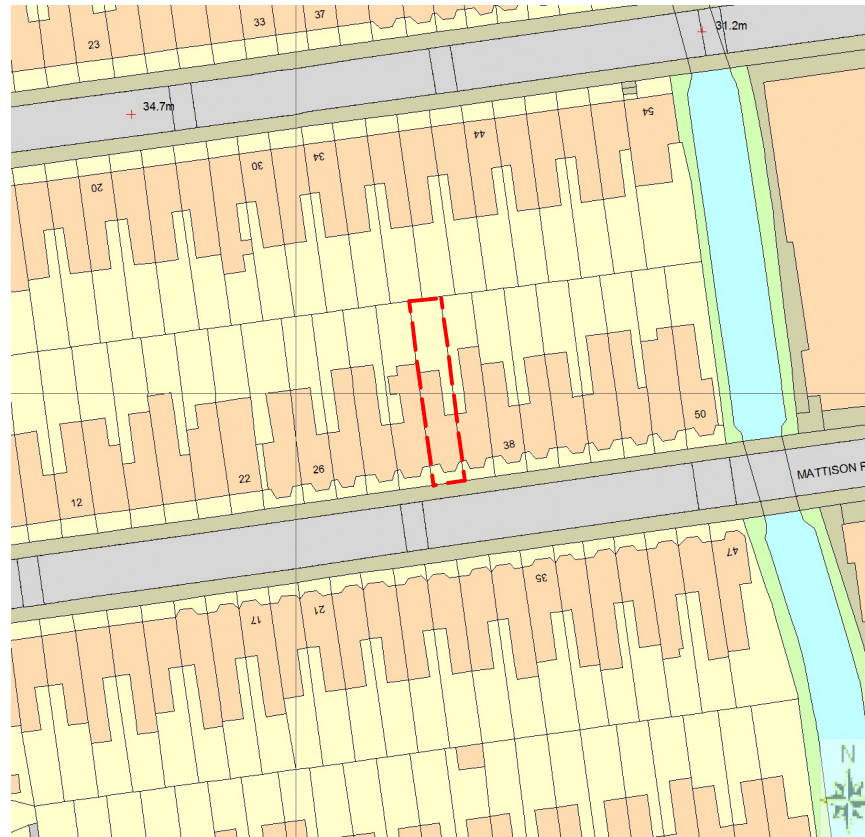

Supplied by Streetwise Maps Ltd
www.streetwise.net
Licence No: 100047474
19:05:37 09/08/2022


Site Location Plan

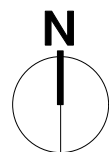

Note:
This drawing has been drawn to scale for the purposes of obtaining local authority approval. Any measurements required for construction must not be scaled from this drawing.

All structural elements to be agreed with local authority Building Control prior to commencement of works.

Attention is drawn to the provisions of the party wall act 1996. Legal boundaries should be determined by others.

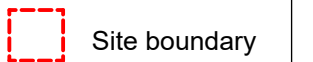

Site boundary

LIVE-IN DESIGN
architectural
e: contact@live-indesign.co.uk w: www.live-indesign.co.uk
t: 0786091507 a: 48 Seymour Road, London N4 0SE

client
Tobias Trombik and Judy Tumber
Flat 1, 34 Mattison Road, London N4 1BD

project
Planning
Bifold doors and window changes

drawing title
Site Location Plan

date 05/08/23	scale 1:100@A3	dwn AW
------------------	-------------------	-----------

drawing number 086_PL_000	sheet no.	rev 01
-------------------------------------	-----------	------------------