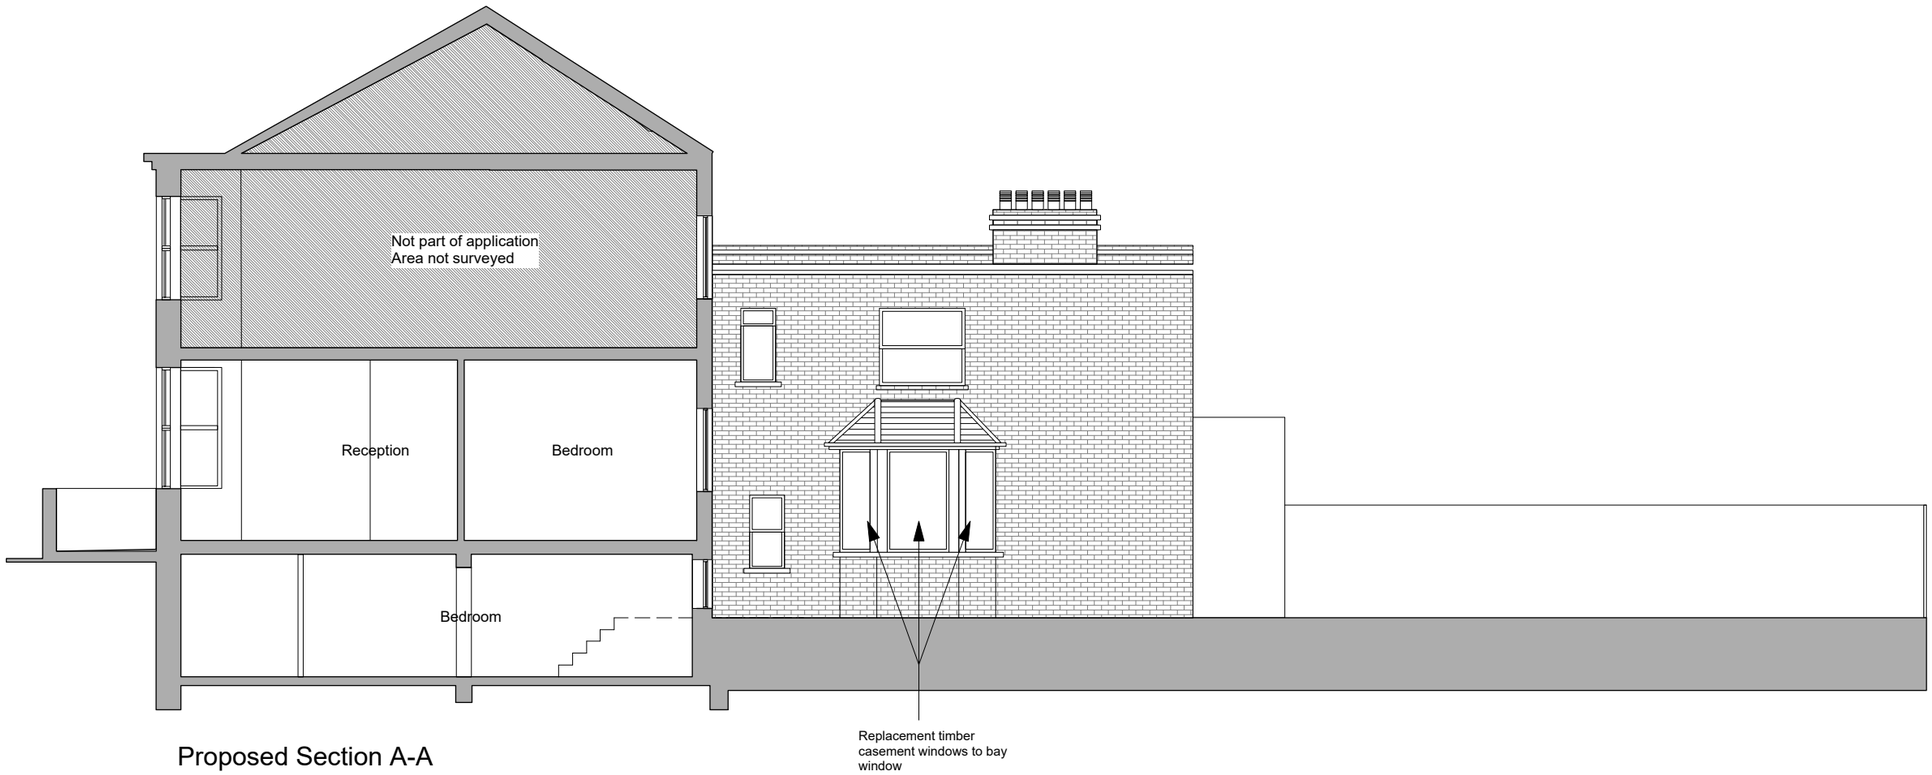

Proposed Section A-A

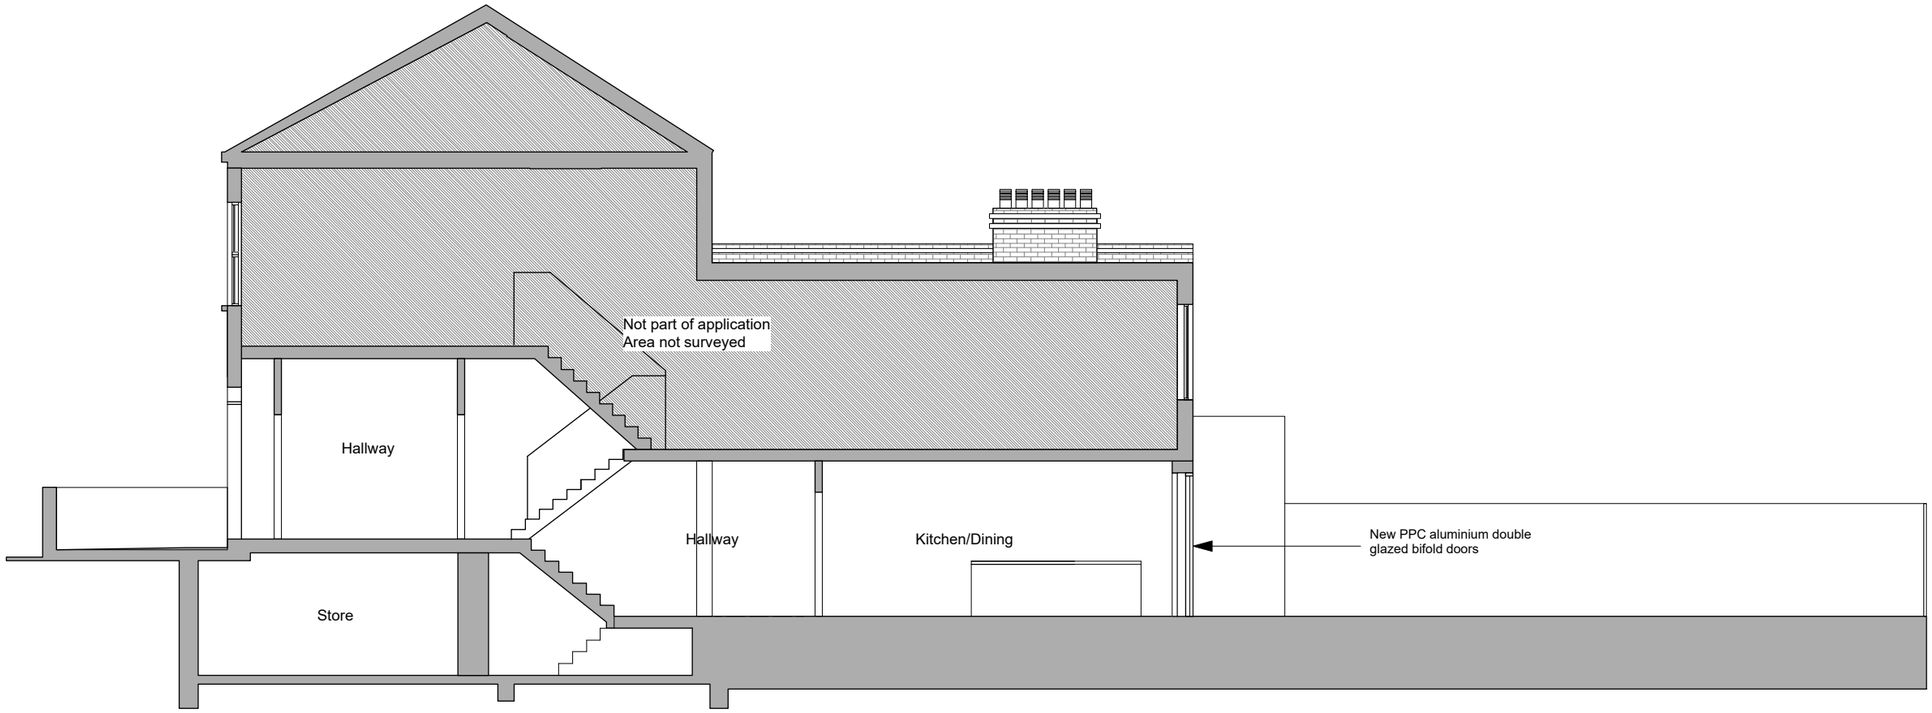

Proposed Section B-B

0m 5m 10m

Note:
This drawing has been drawn to scale for the purposes of obtaining local authority approval. Any measurements required for construction must not be scaled from this drawing.

All structural elements to be agreed with local authority Building Control prior to commencement of works.

Attention is drawn to the provisions of the party wall act 1996. Legal boundaries should be determined by others.

LIVE-IN DESIGN
architectural
e: contact@live-indesign.co.uk w: www.live-indesign.co.uk
t: 07968097567 a: 48 Seymour Road, London N8 0BE

client
Tobias Trombik and Judy Tumber
Flat 1, 34 Mattison Road, London N4 1BD

project
Planning
Bifold doors and window changes

drawing title
Proposed sections

date	scale	dwn
05/08/23	1:100@A3	AW

drawing number	sheet no.	rev
086_PL_007		02