


BLOCK PLAN - EXISTING
scale: 1:500 @ A3

NORTH

0m 10m 20m 30m 40m 50m

VISUAL SCALE 1:500 @ A3

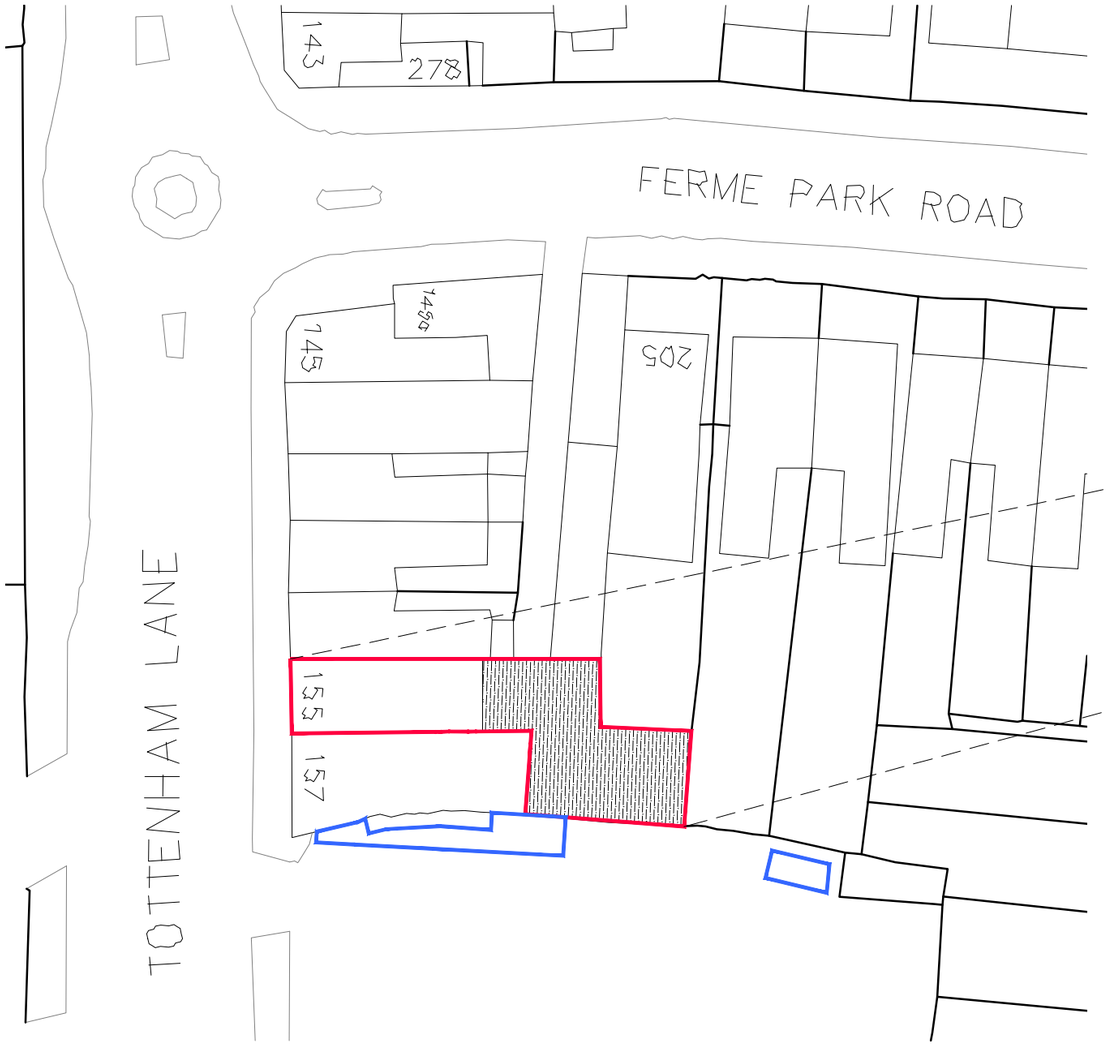

SITE LOCATION PLAN - EXISTING
scale: 1:1250 @ A3

NORTH

0m 25m 50m 75m 100m 125m

VISUAL SCALE 1:1250 @ A3

GENERAL NOTES:

Do not scale: use given dimensions only. All setting out to be verified on site and any discrepancies notified to the Architect.

© Copyright Reserved

NOTES

rev.	date	by	description
A	09.09.21	BP	Amended boundary line

DATE: SEPT 2020

STATUS: PLANNING

SCALE: AS SHOWN

DRAWING: SITE LOCATION & BLOCK PLAN

DWG NO.: 001

REV.: A

DRAWN BY: BP

CLIENT: UK PROPERTIES ONE LTD

PROJECT: 155 TOTTENHAM LANE, CROUCH END, LONDON N8

JOB NO.: 360

bla architects
ARCHITECTURE • INTERIOR DESIGN • PROJECT MANAGEMENT
Studio 6, Rosebery House, 70 Rosebery Avenue London EC1R 4RR
tel: 0207 278 1945 mail@bla-architects.com www.bla-architects.com