


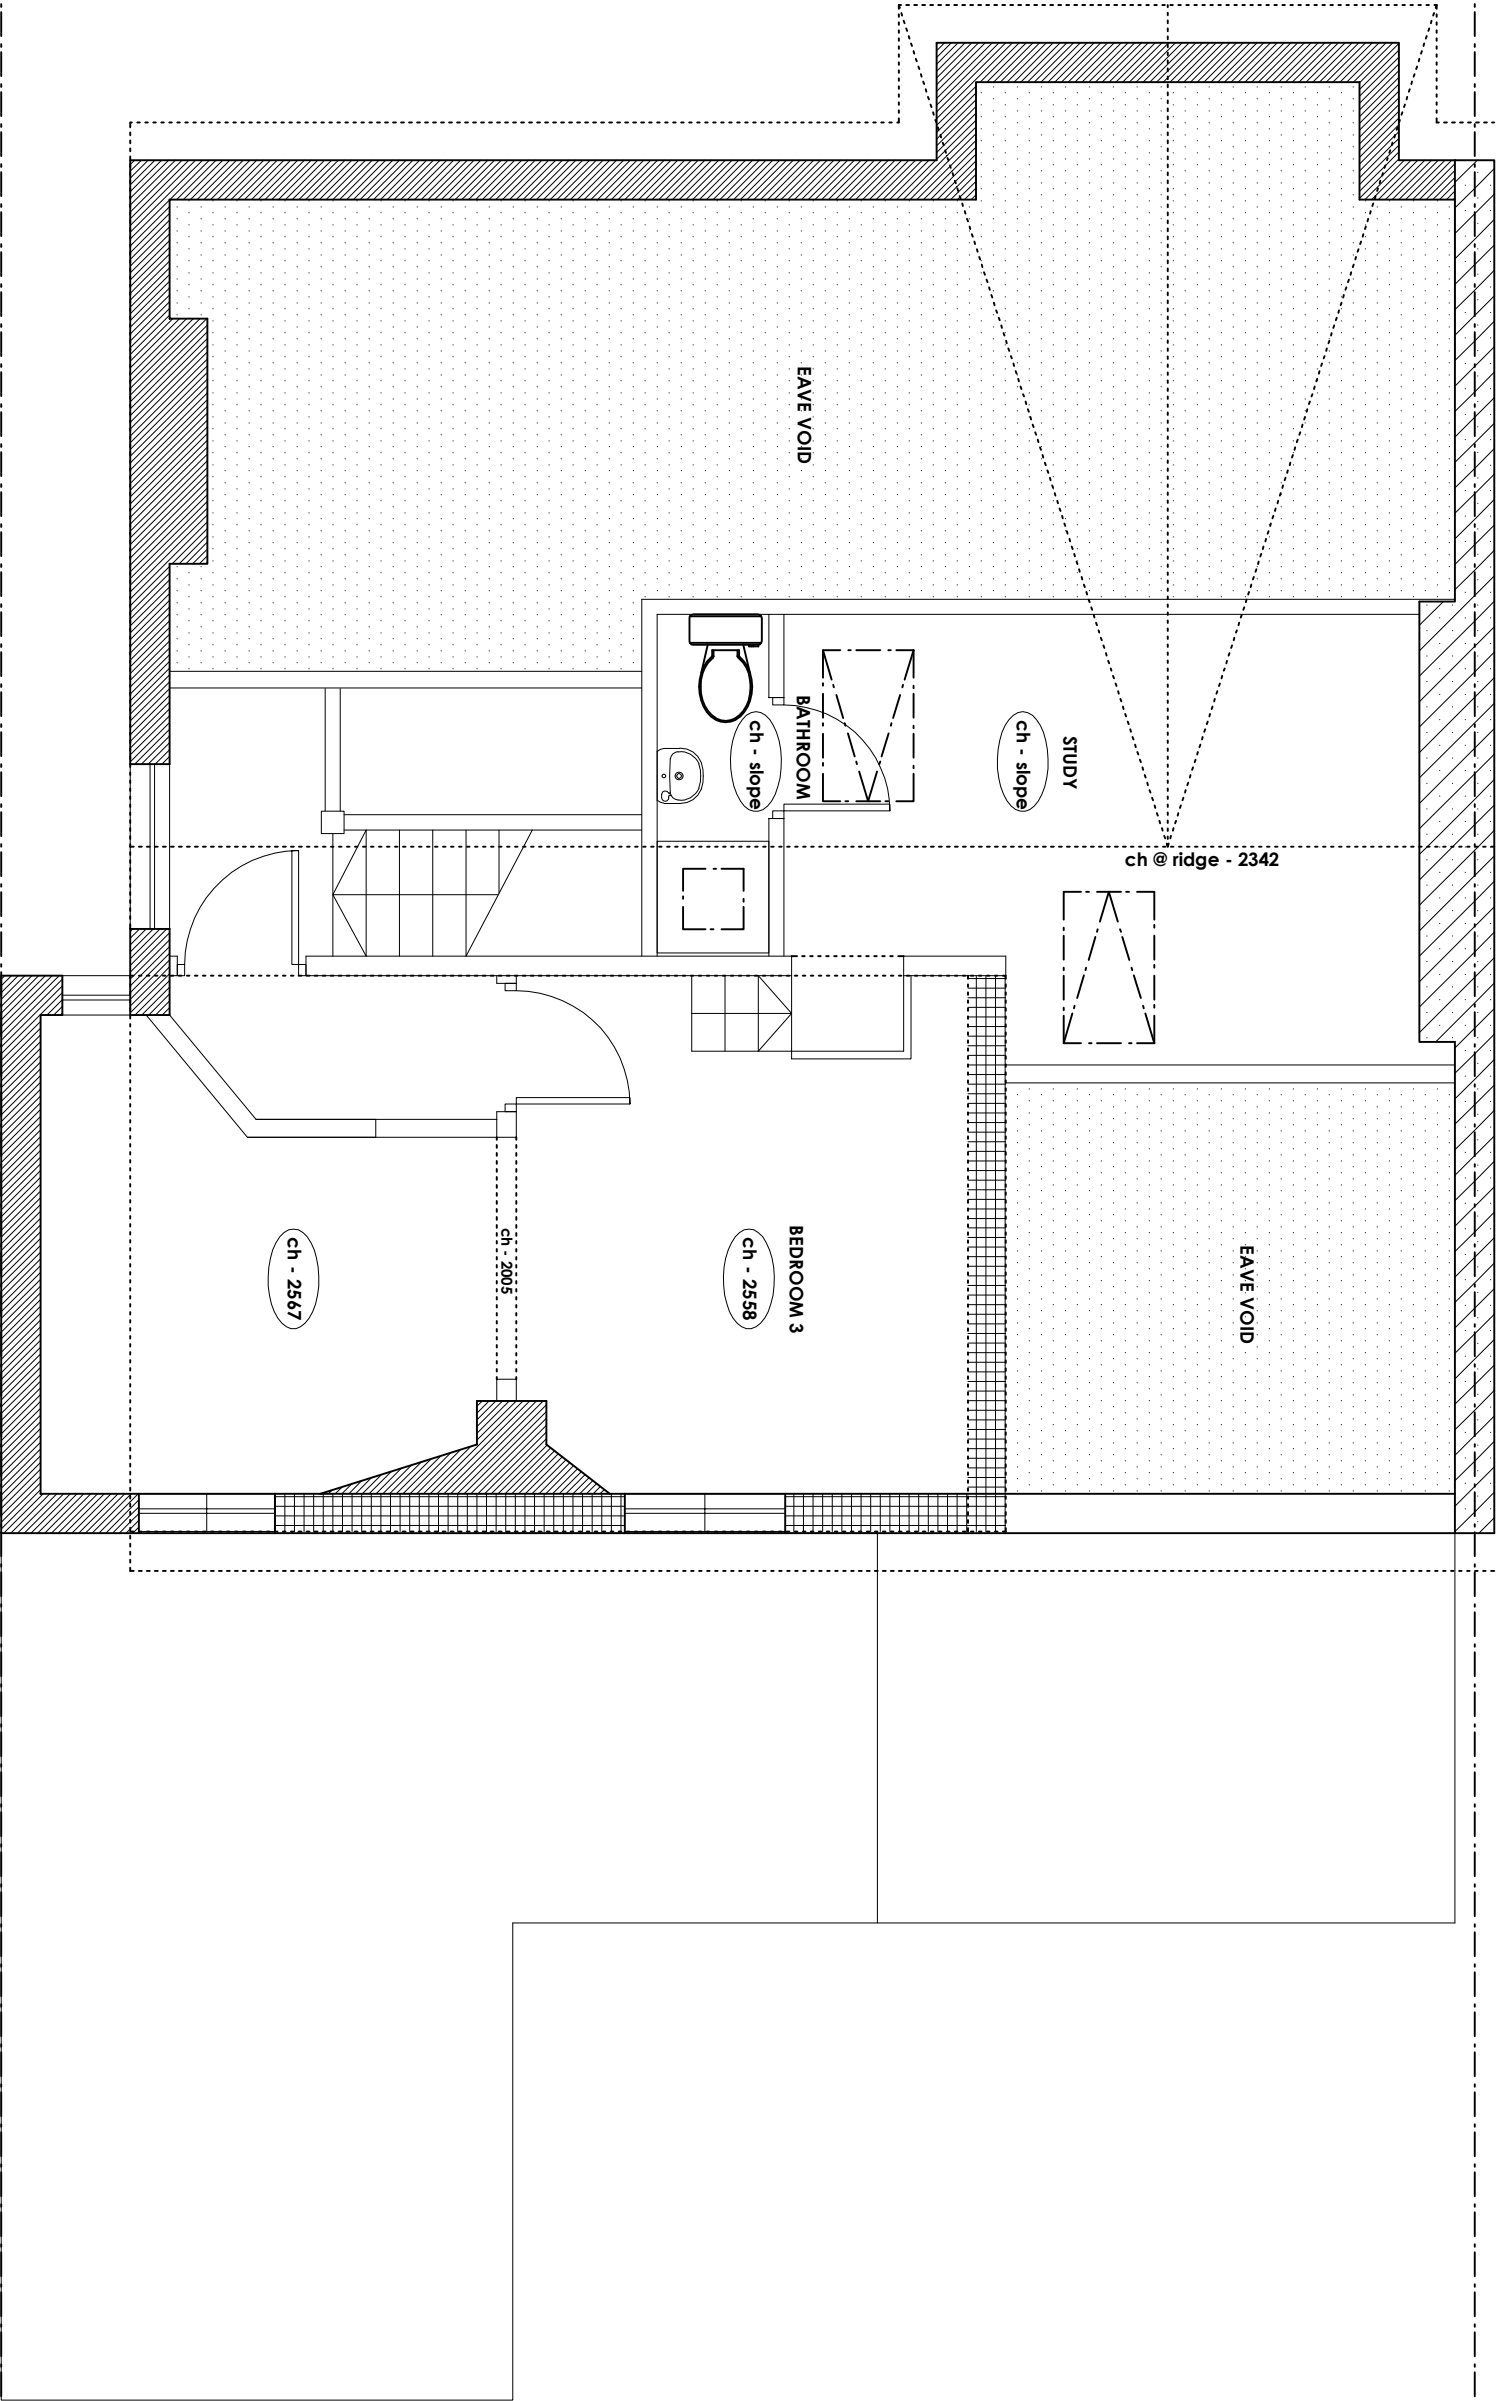

boundary line

boundary line

PROPOSED LOFT FLOOR

PLAN

Job
75 UPLANDS ROAD,
LONDON N8 9NH

Scale
1:50@A3

Date
04.23

Dm
KC

CHK
--

Dwg No
UR/PA-203

Rev
A

Rev

Date

Description

-
15.05.23
08.08.23
Issued for Planning Application
Updated for Planning Application

Notes:

1. All dimensions shown are approximate and require verification on site.
2. Not for Construction.

KEY:

- Existing party wall
- Existing structural wall
- Existing dormer timber wall
- Existing roof window

Kathleen Chan Architecture

65 Coppetts Road
Muswell Hill
London N10 1JH

T +44 (0) 20 8292 1490
M +44 (0) 7773 971 381
kathleenchanarchitecture@gmail.com