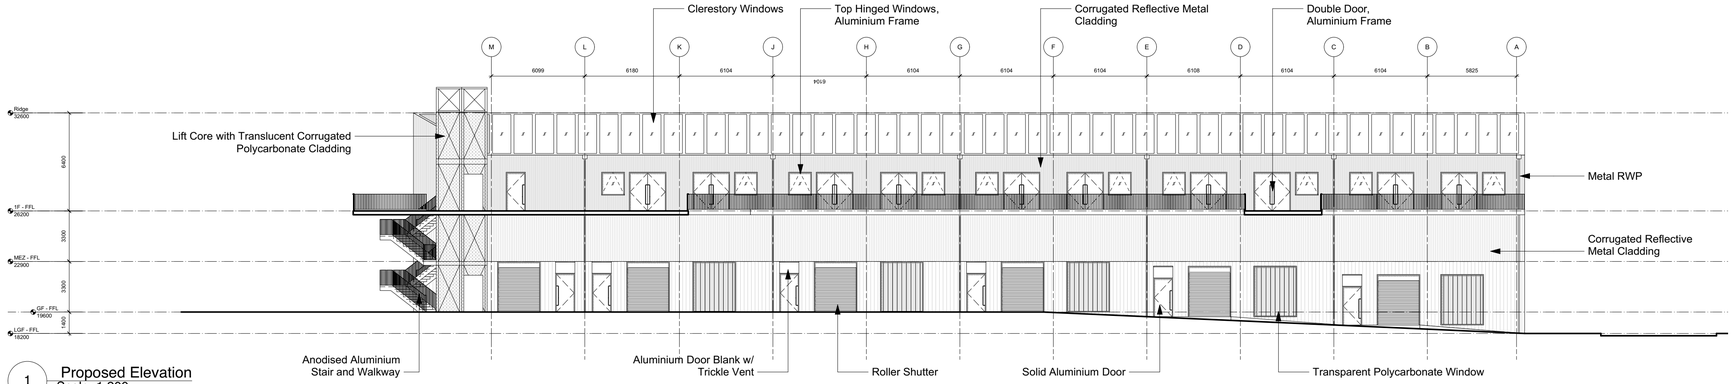

1 Proposed Elevation
Scale: 1:200

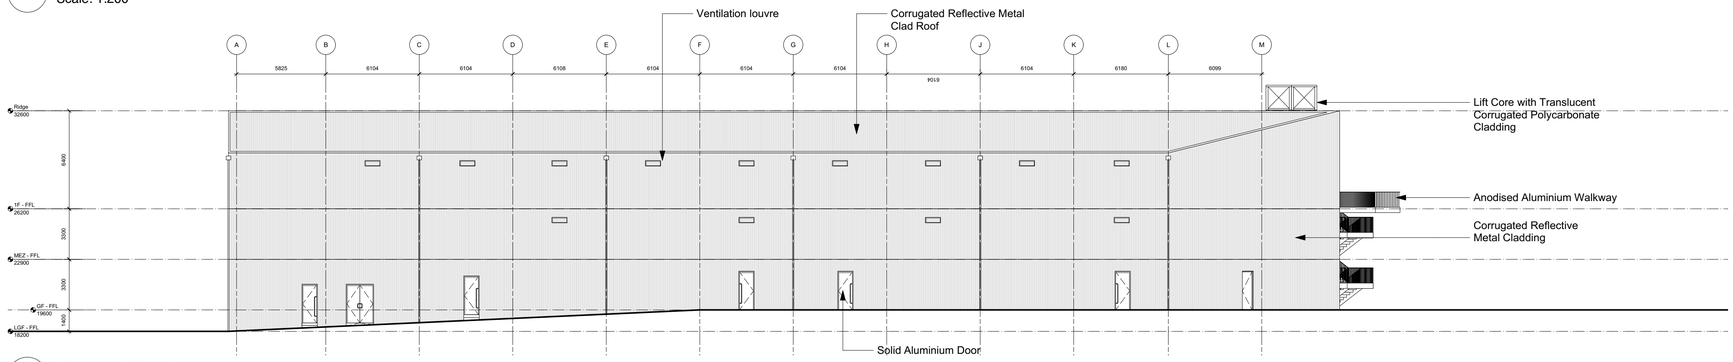

2 Proposed Elevation
Scale: 1:200

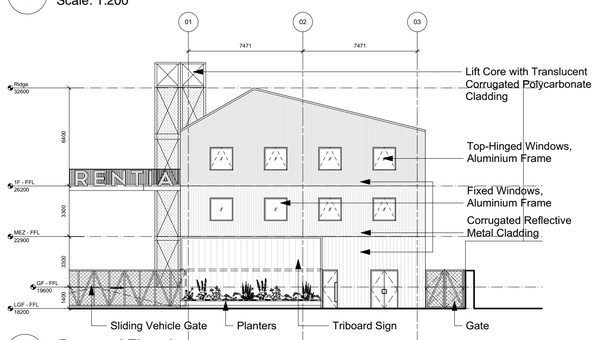

3 Proposed Elevation
Scale: 1:200

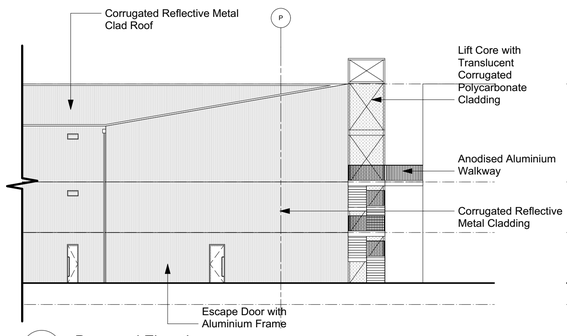

4 Proposed Elevation
Scale: 1:200

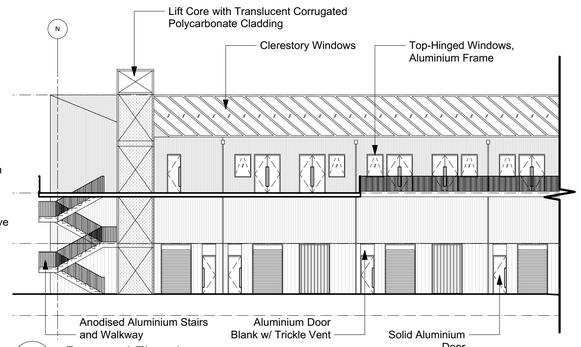

5 Proposed Elevation
Scale: 1:200

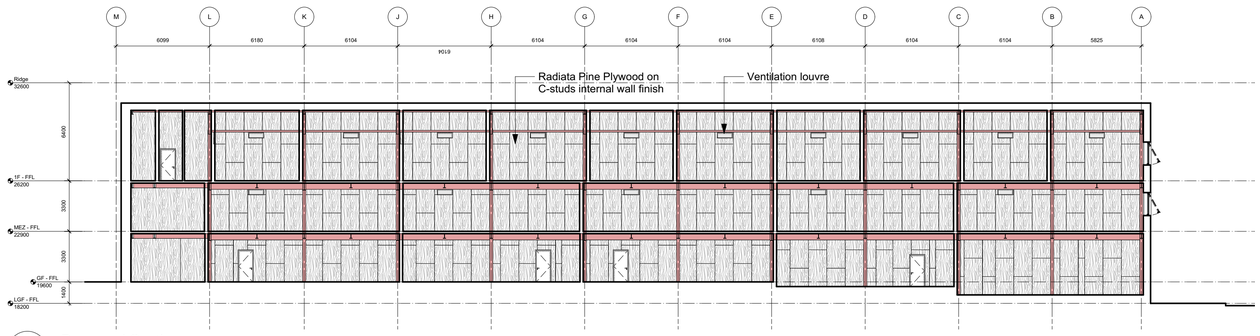

6 Proposed Section
Scale: 1:200

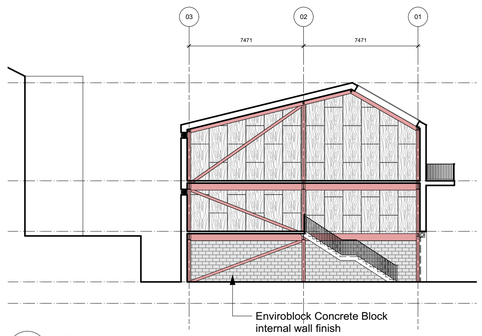

7 Proposed Section
Scale: 1:200

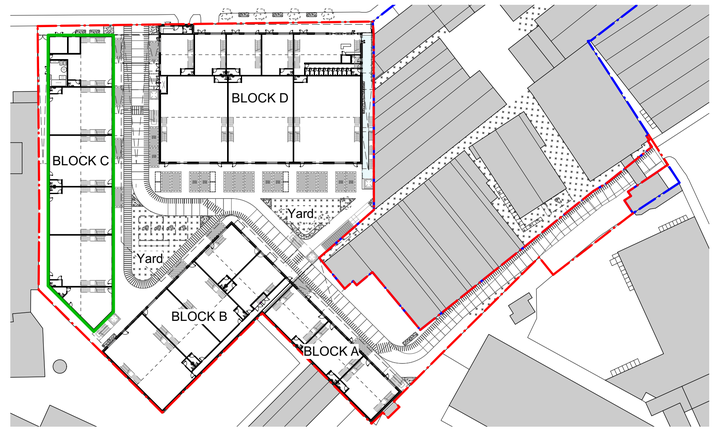

- Florentia Key Plan
Scale: 1:750

Key

- Storage / Car Park Boundary
- Florentia Boundary
- Block C

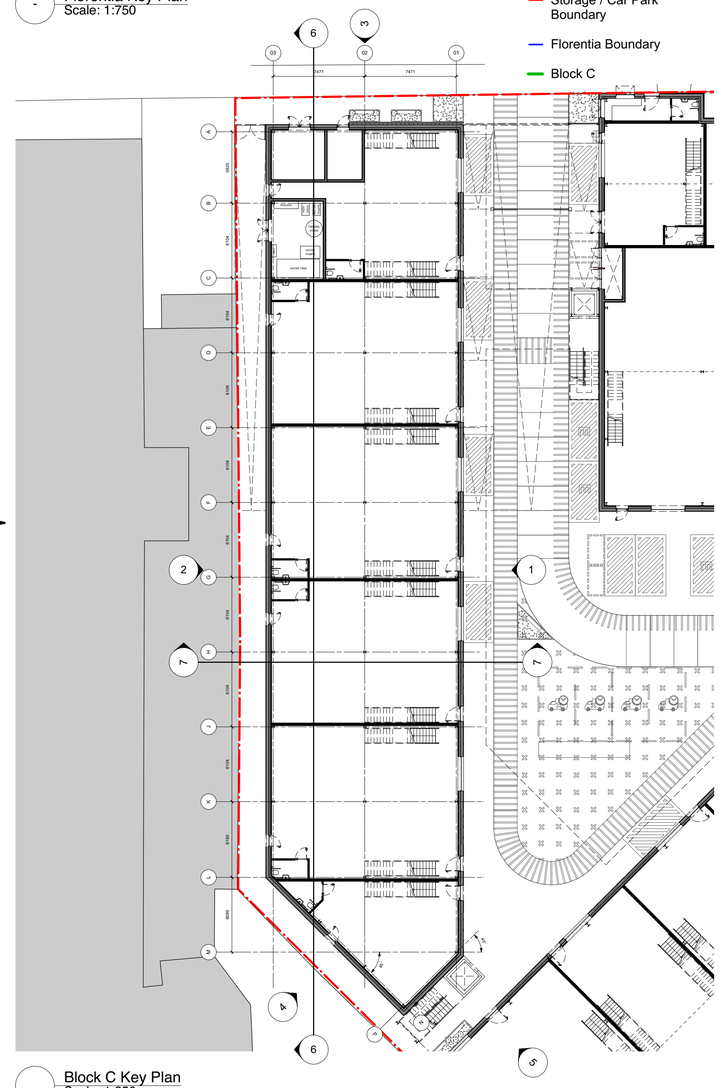

– Block C Key Plan
Scale: 1:250

T.W

Turner.Works
Unit 61, Regent Studios
8 Andrews Road
London E8 4QN

020 3846 1890
hello@turner.works

Revision History

Rev	Date	Description
P1	10.12.21	First Planning Issue

Notes

No dimensions are to be scaled from this drawing. The contractor/manufacturer is responsible for checking all dimensions and querying any discrepancies.

Copyright Turner.Works.
Copyright is reserved by them and the drawing is issued on condition that it is not copied, reproduced, retained or disclosed to any unauthorised person, either wholly or in part, without written consent.

Orientation & Scale

0 5 10 15 20m

Project	21FLO Florentia Clothing Village	Drawn by CS	Date 10.12.21
Drawing Title	Proposed Elevations Block C	Scale	1:200 @ A1 1:400 @ A3
Drawing No.	PL-200 Rev. P1	Status	Planning