

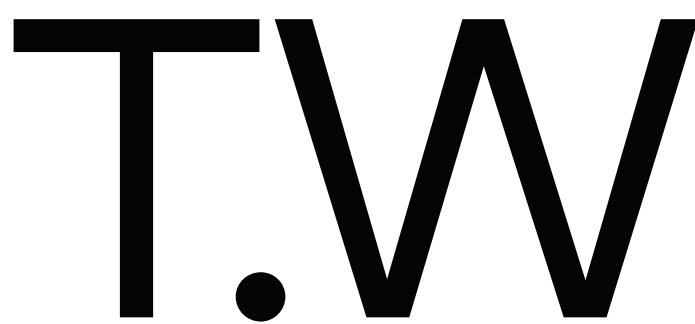
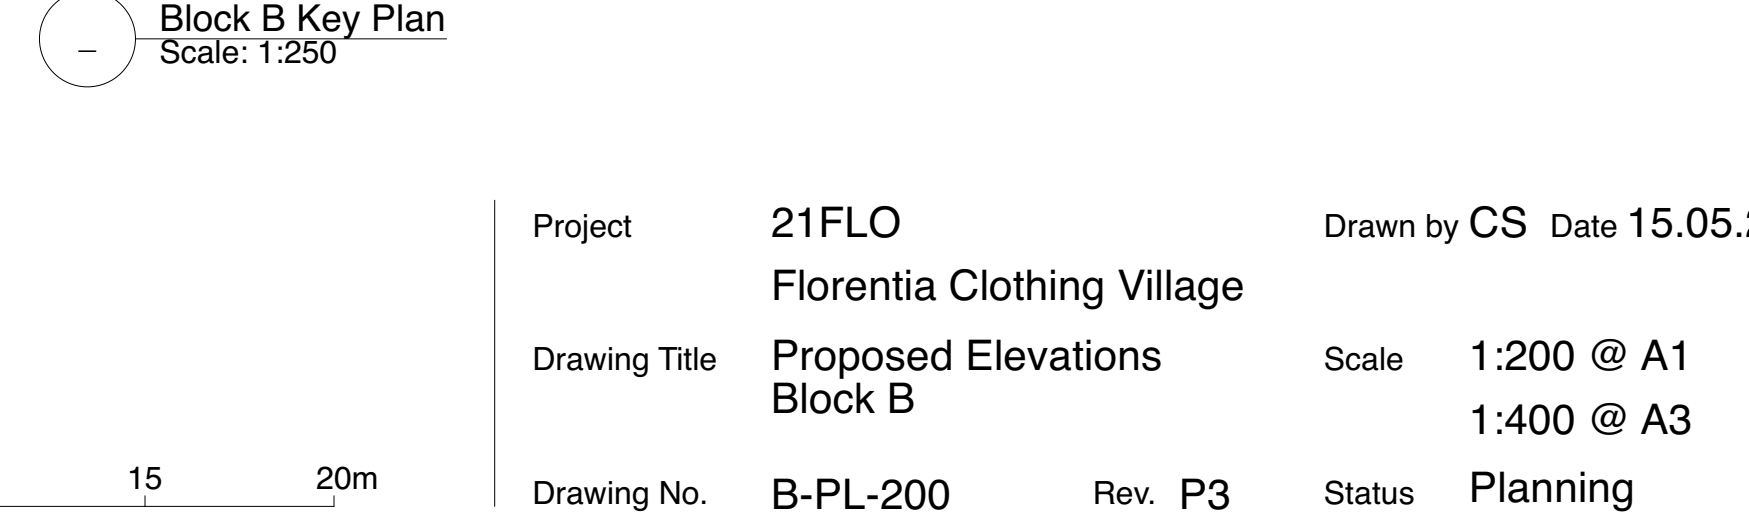
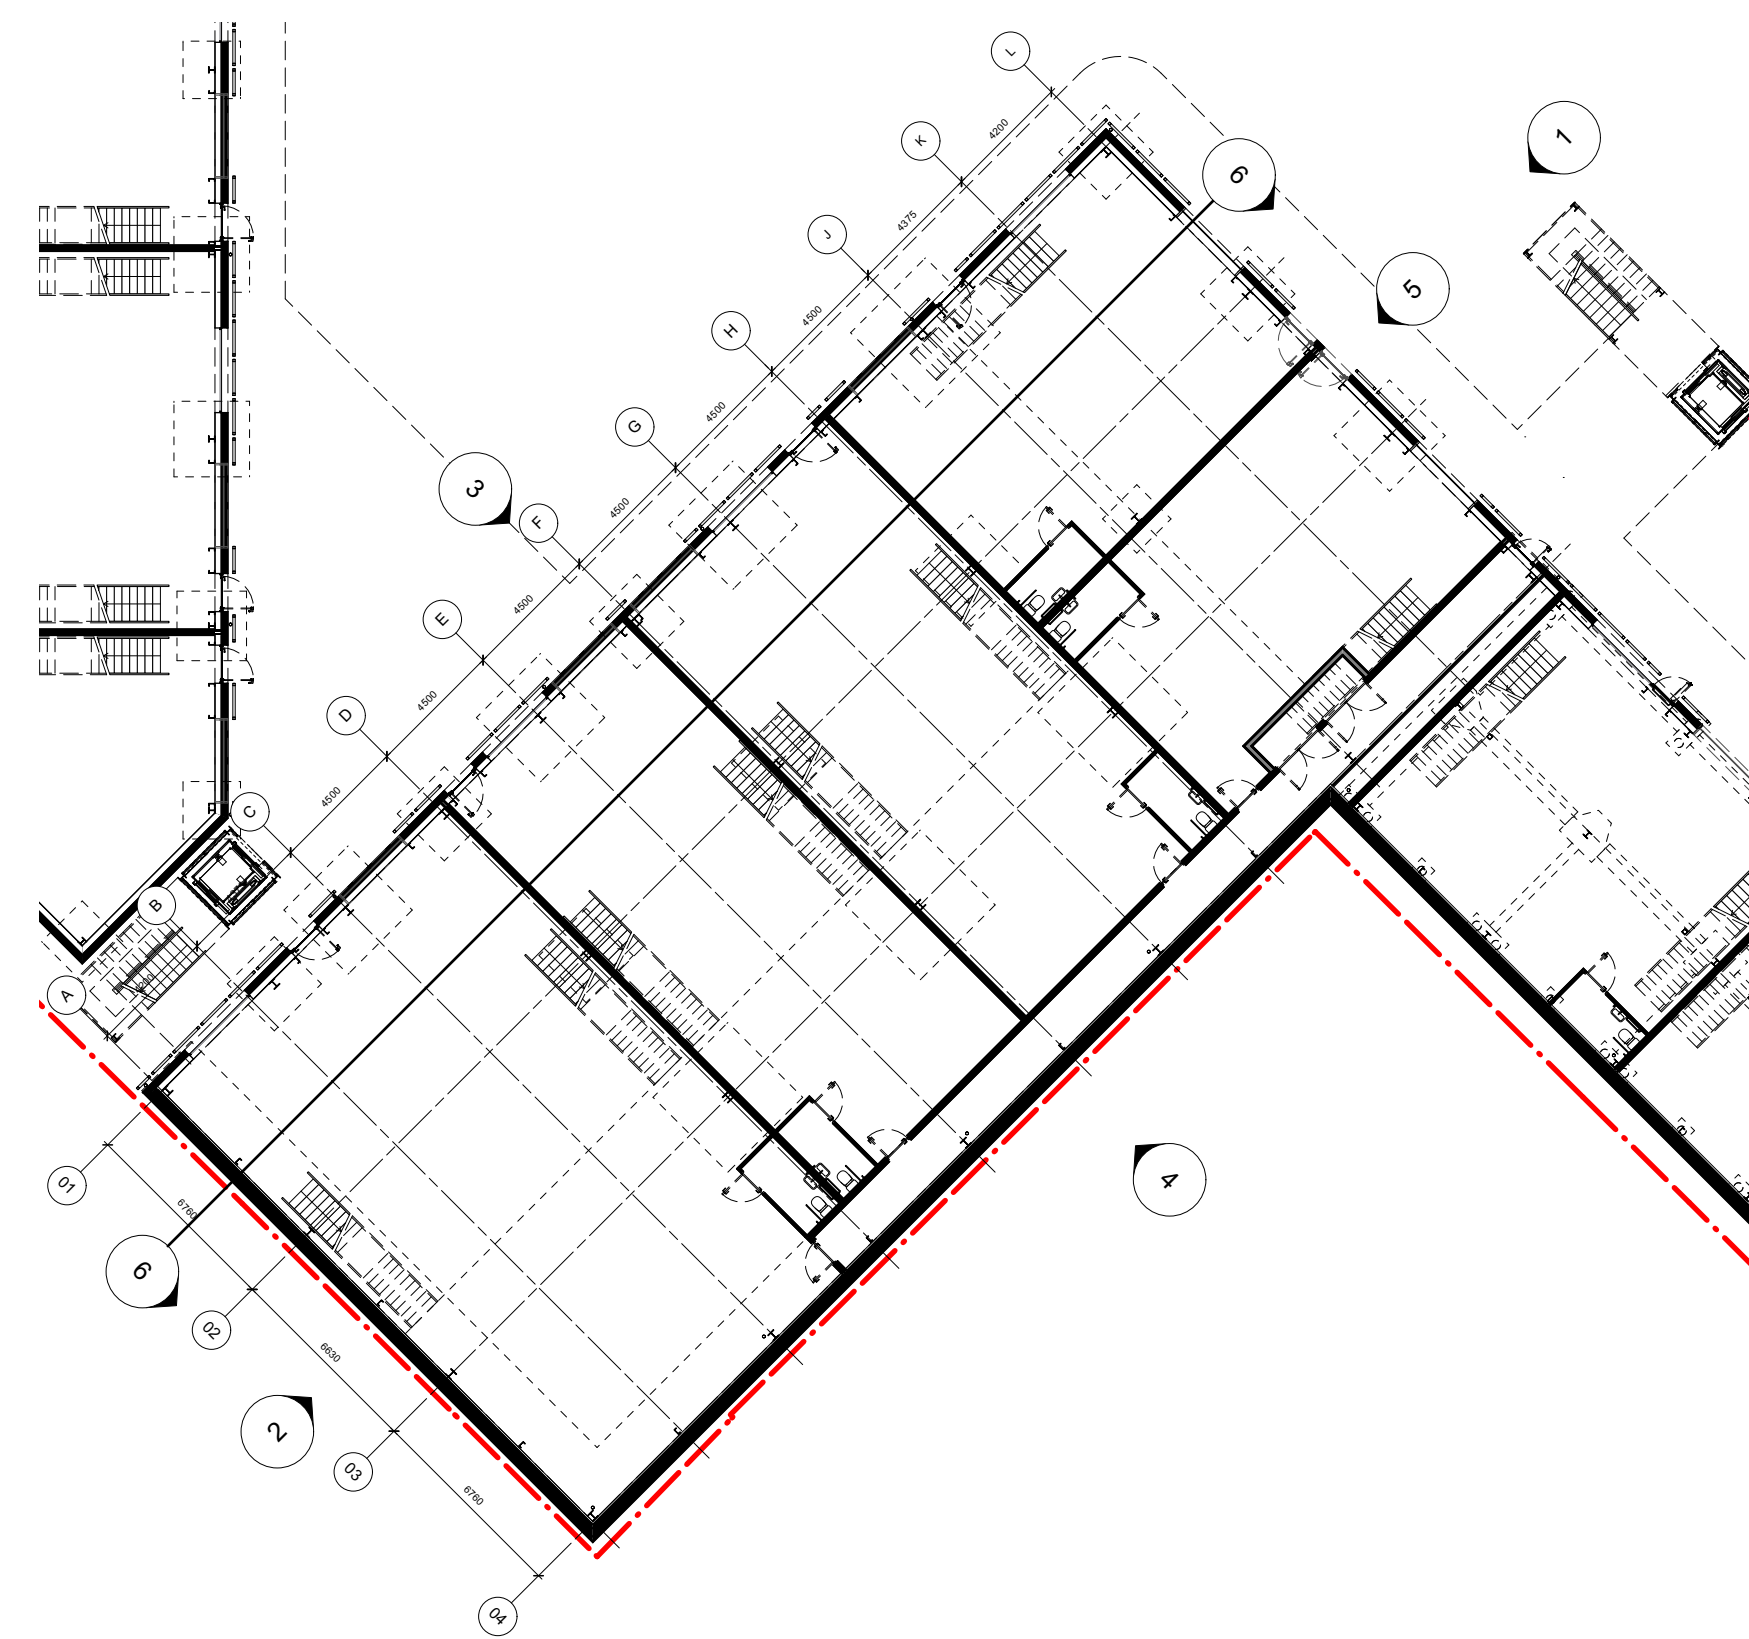
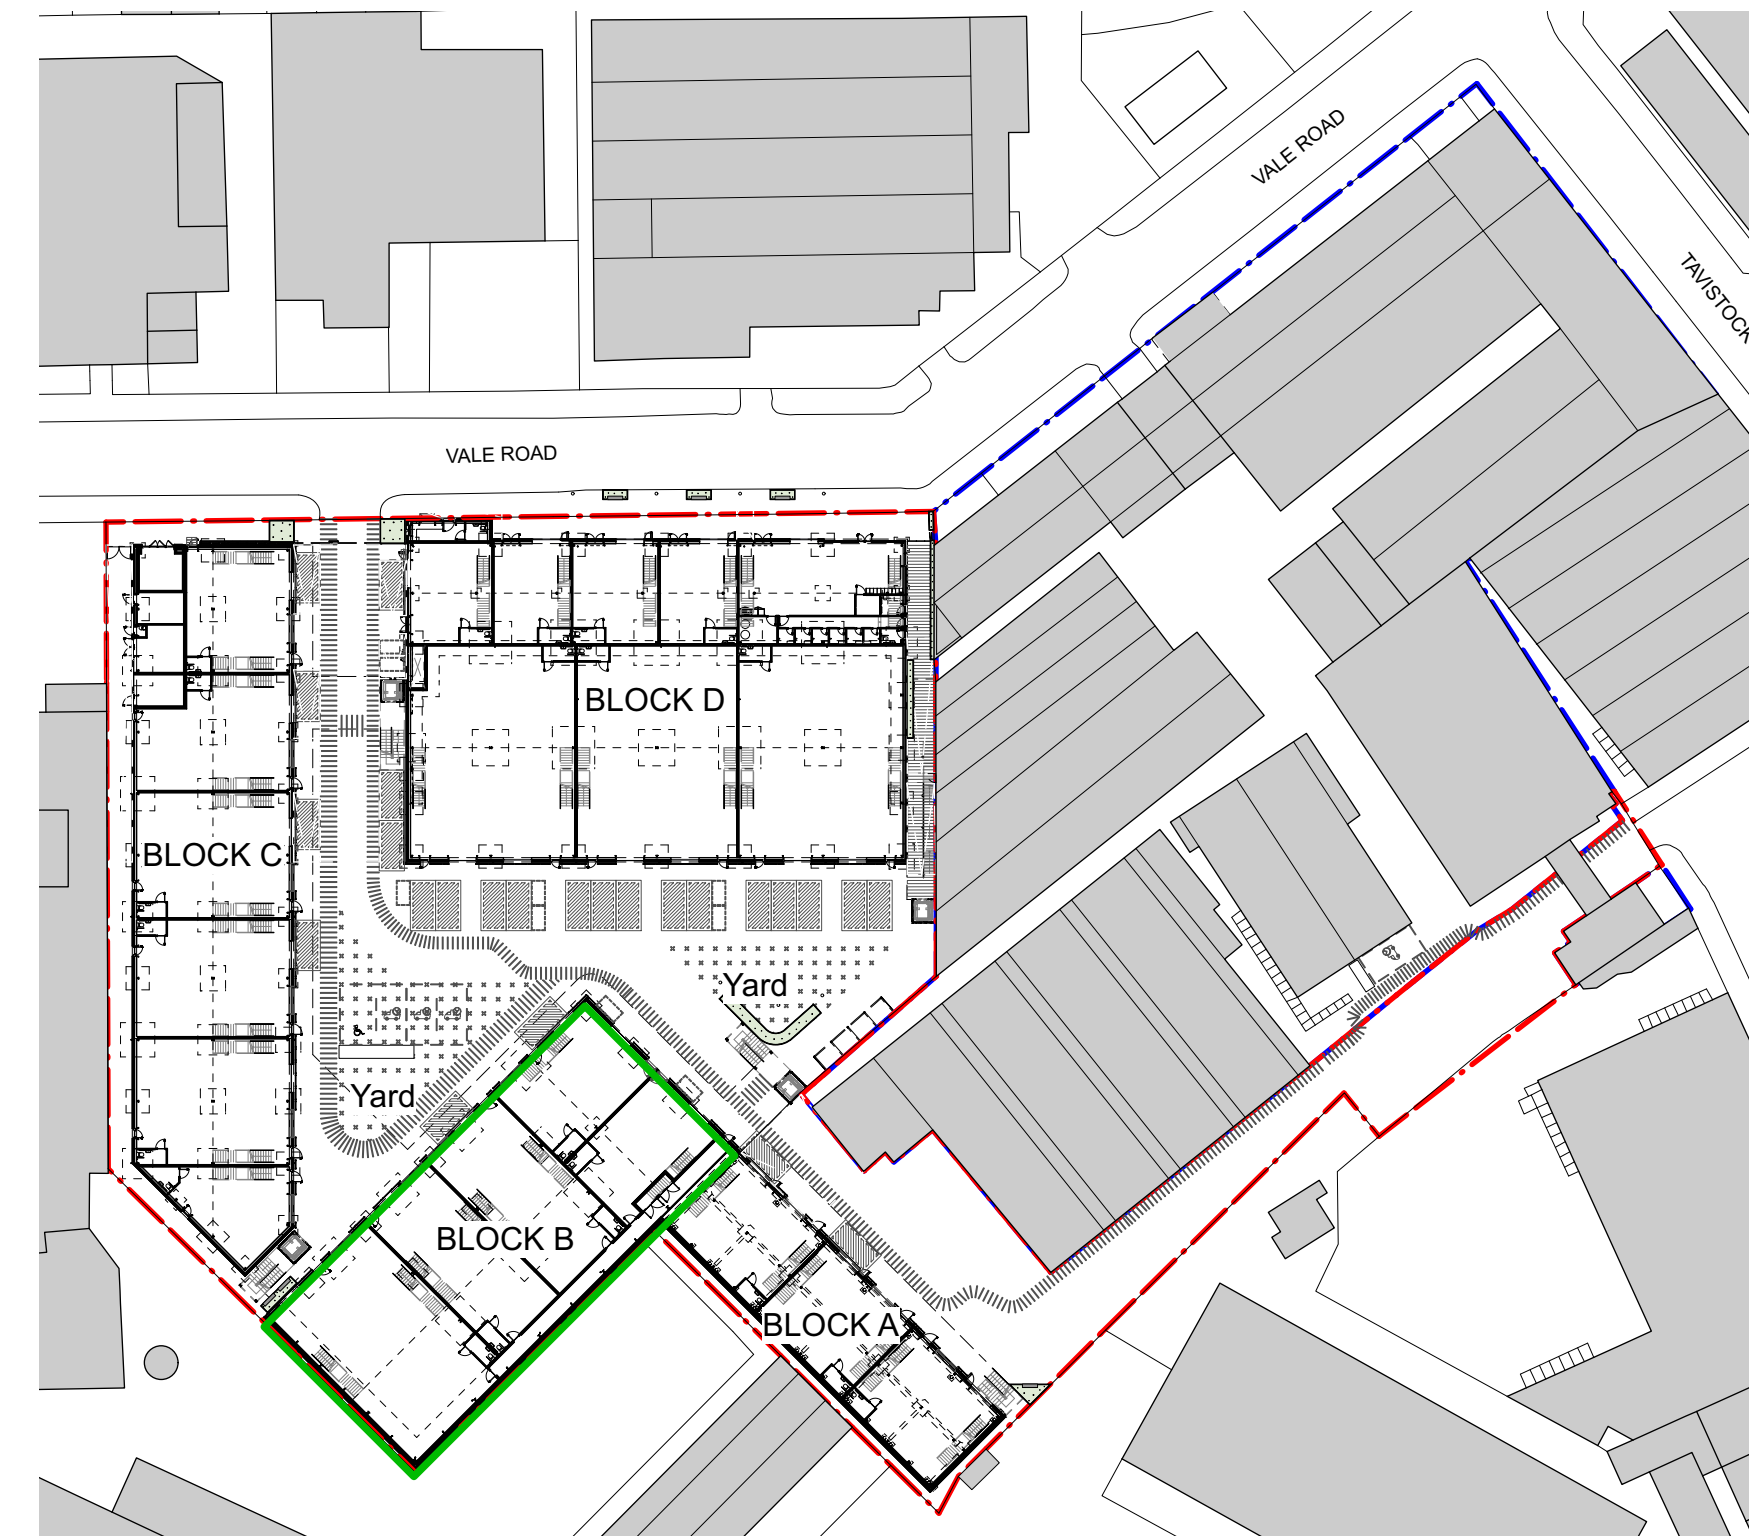
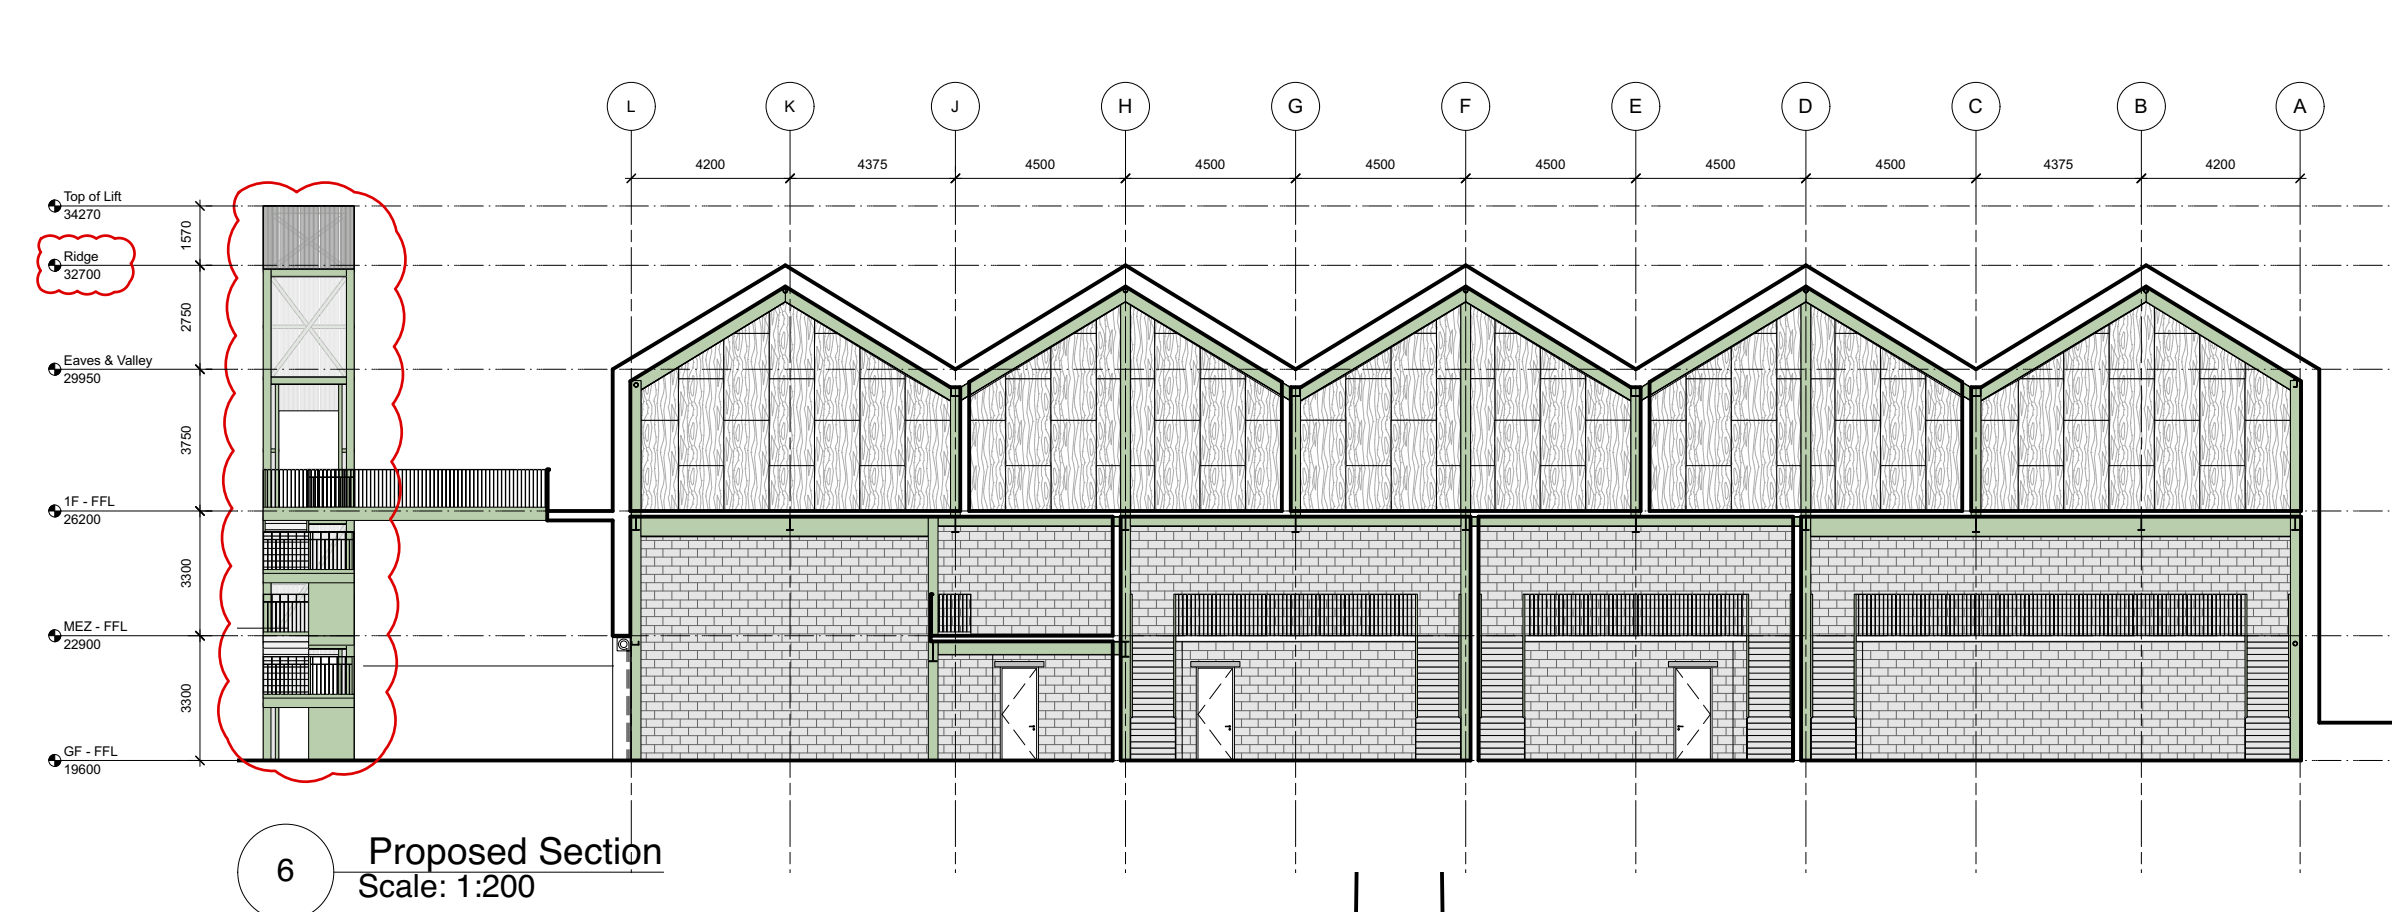
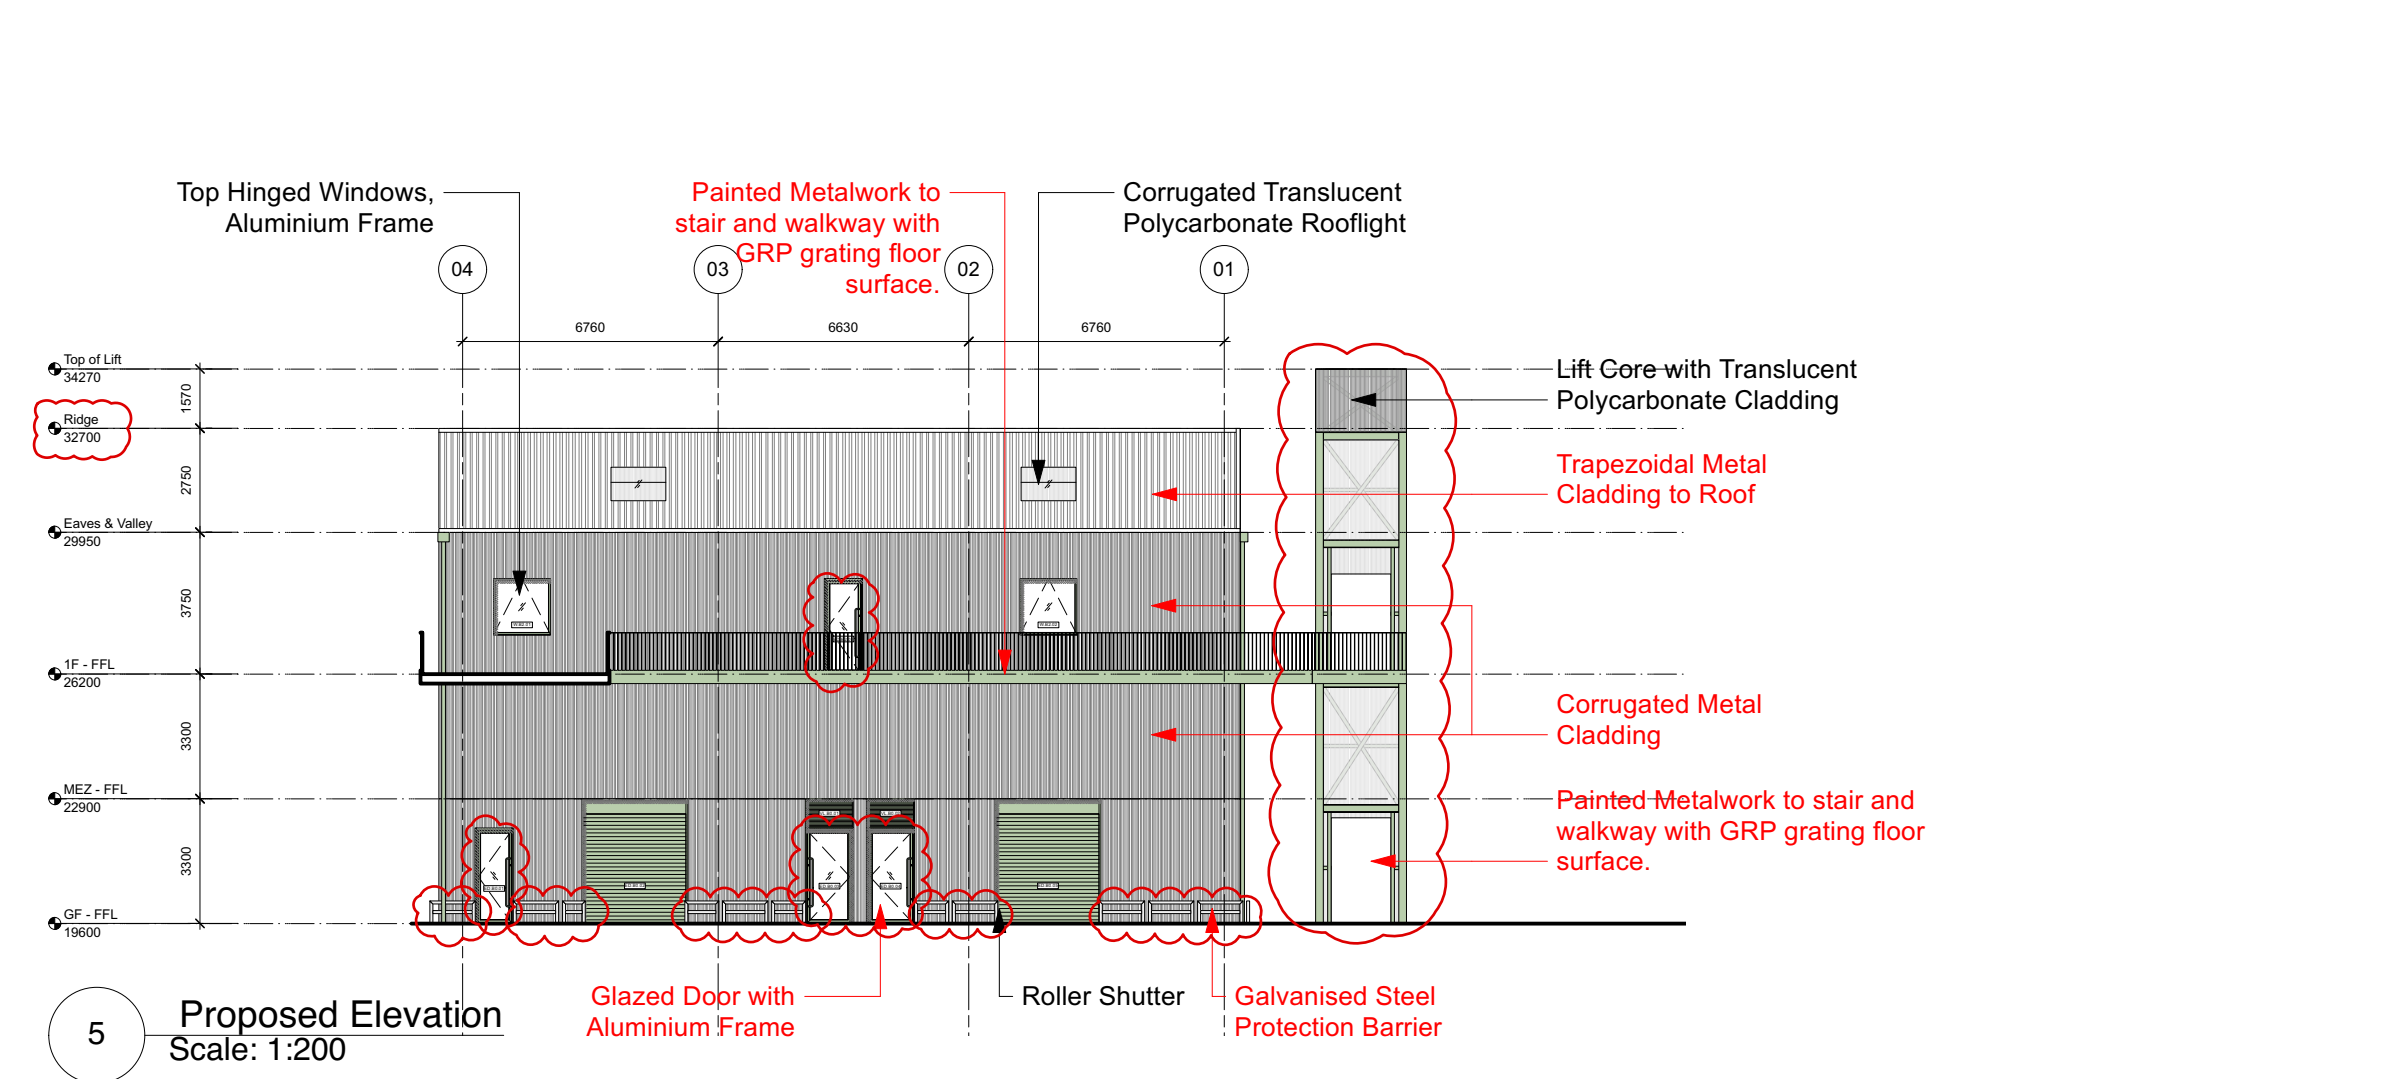
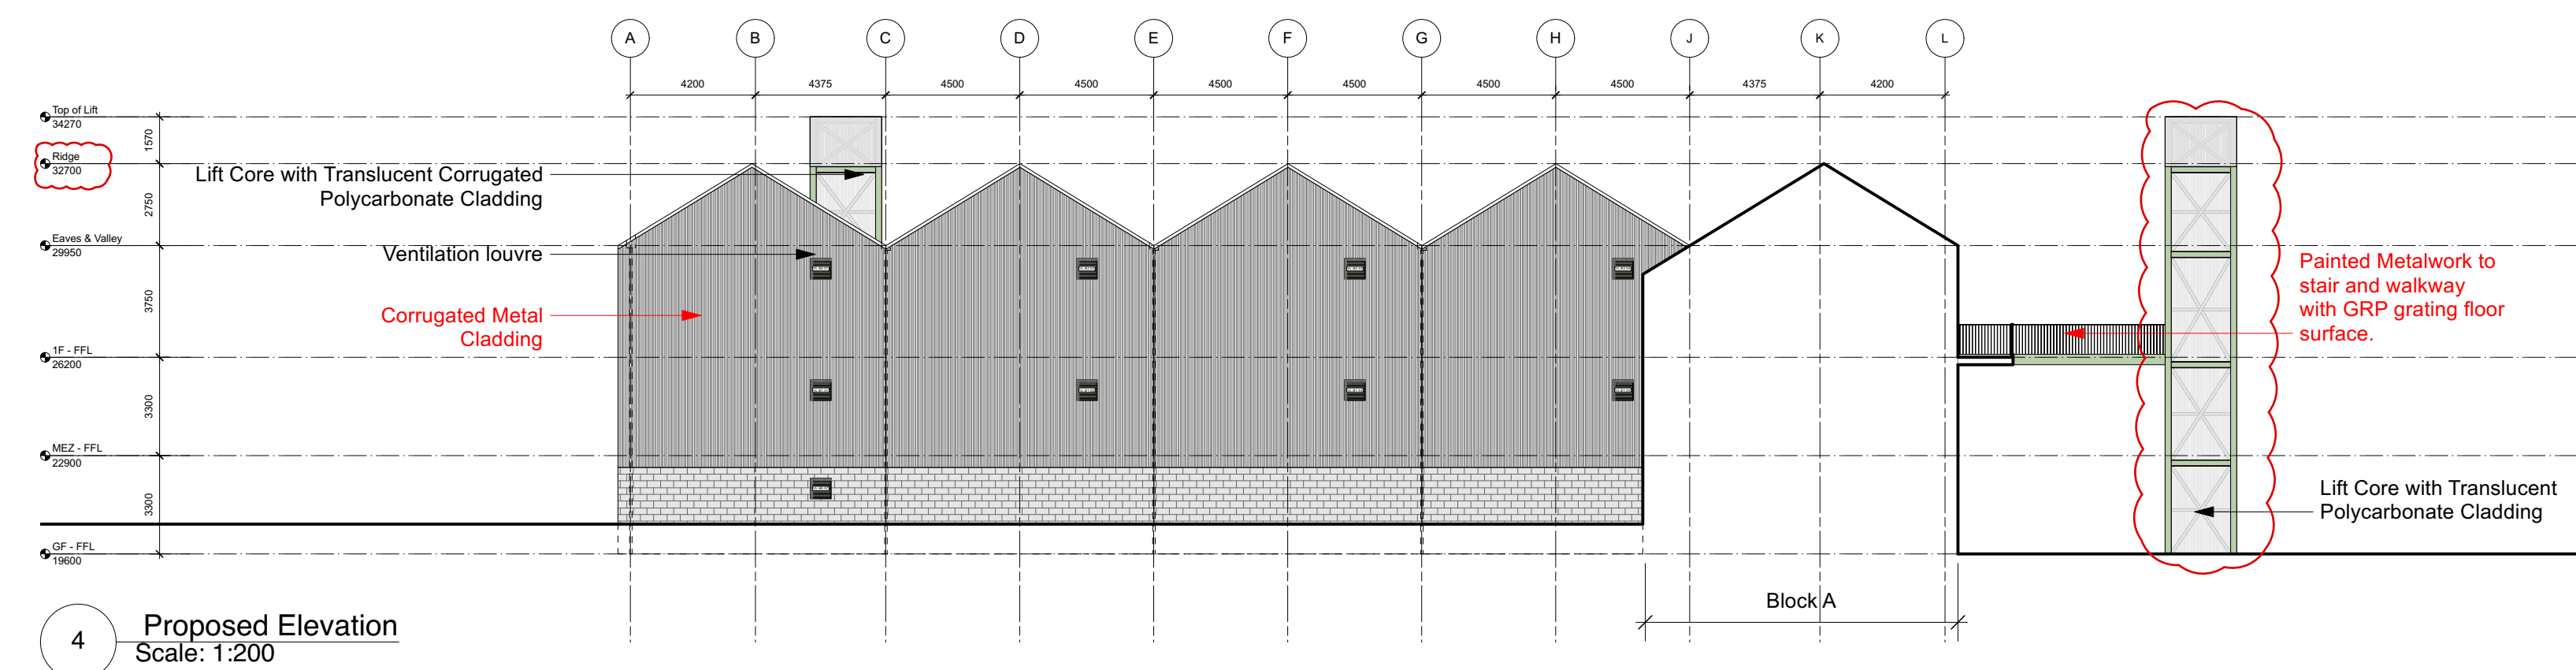
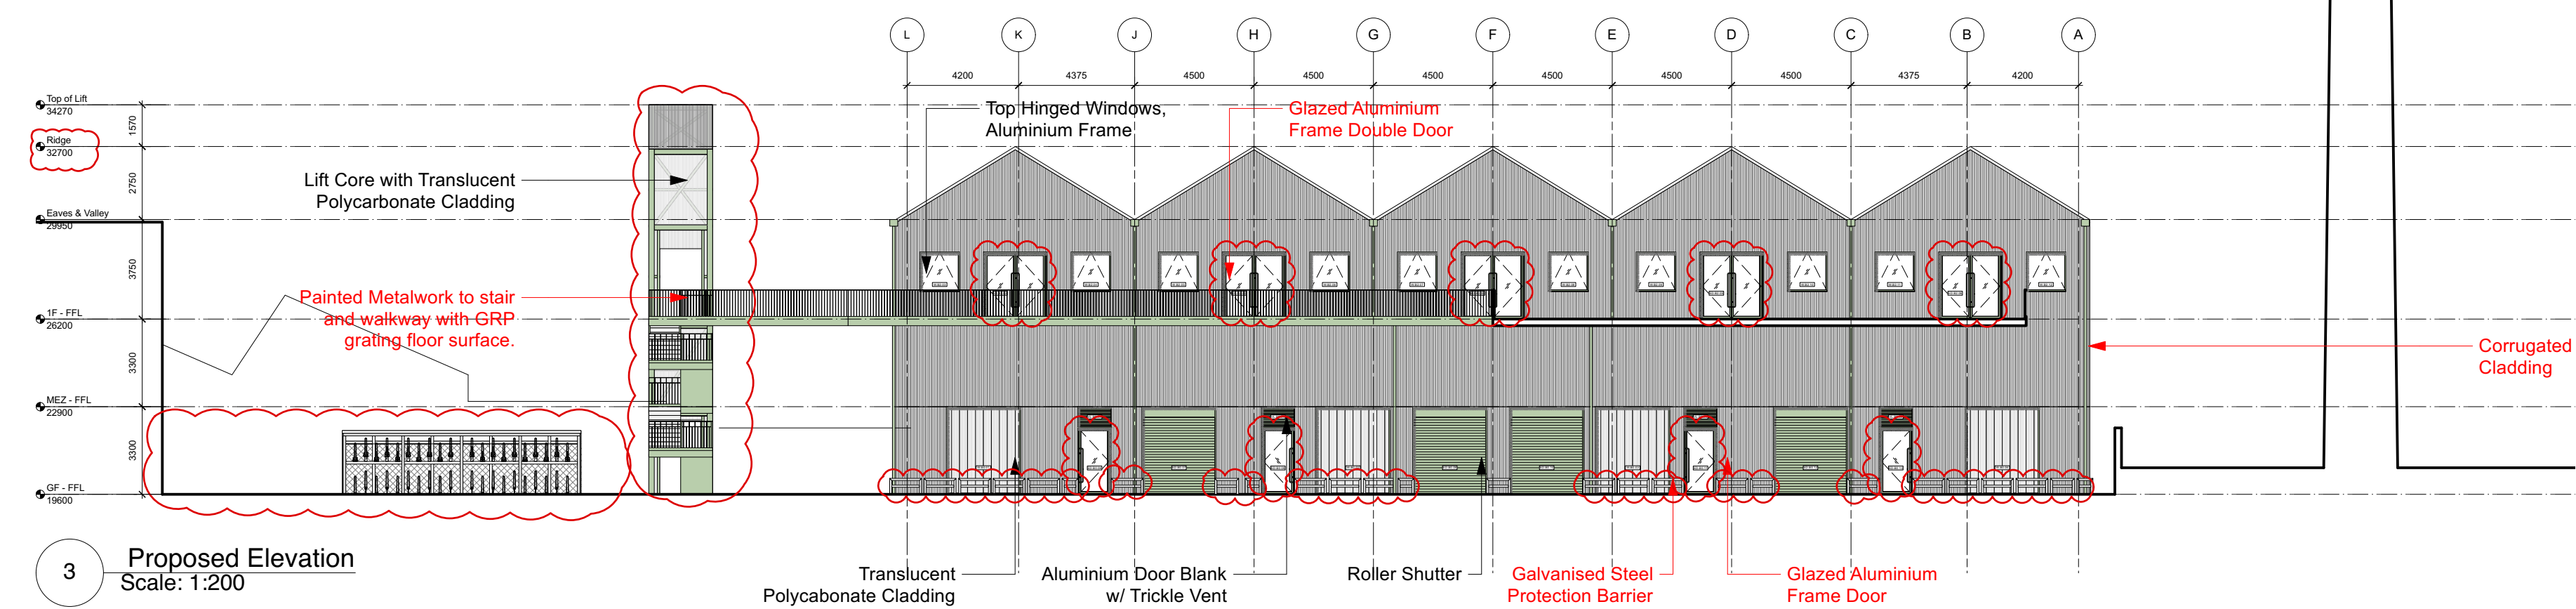
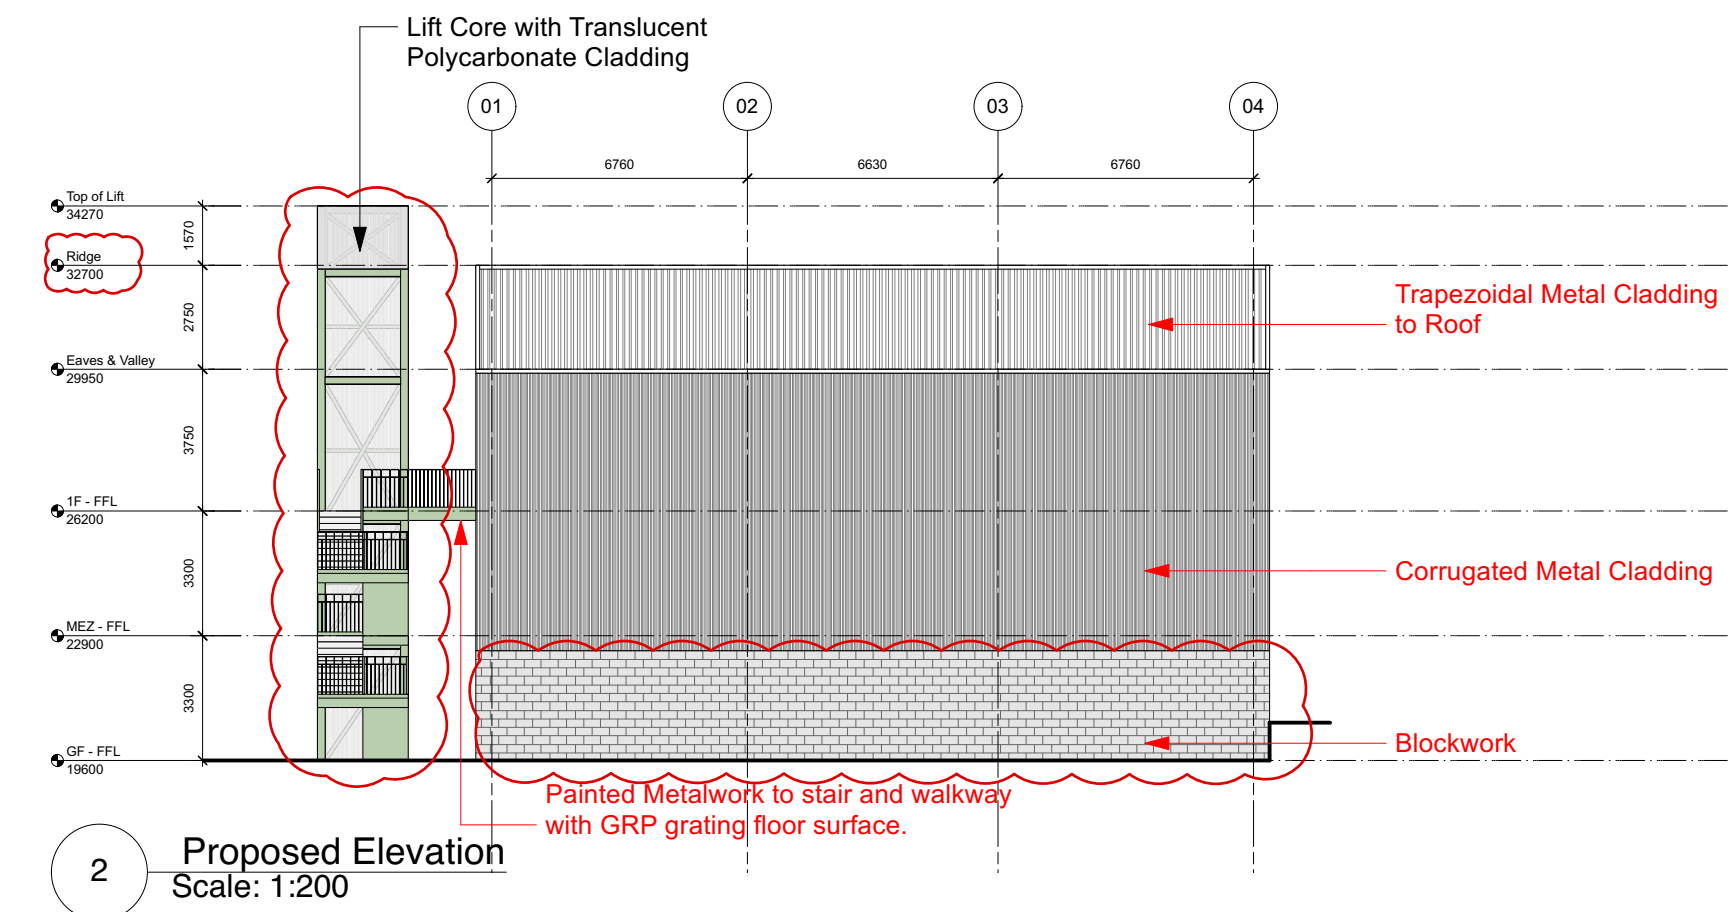


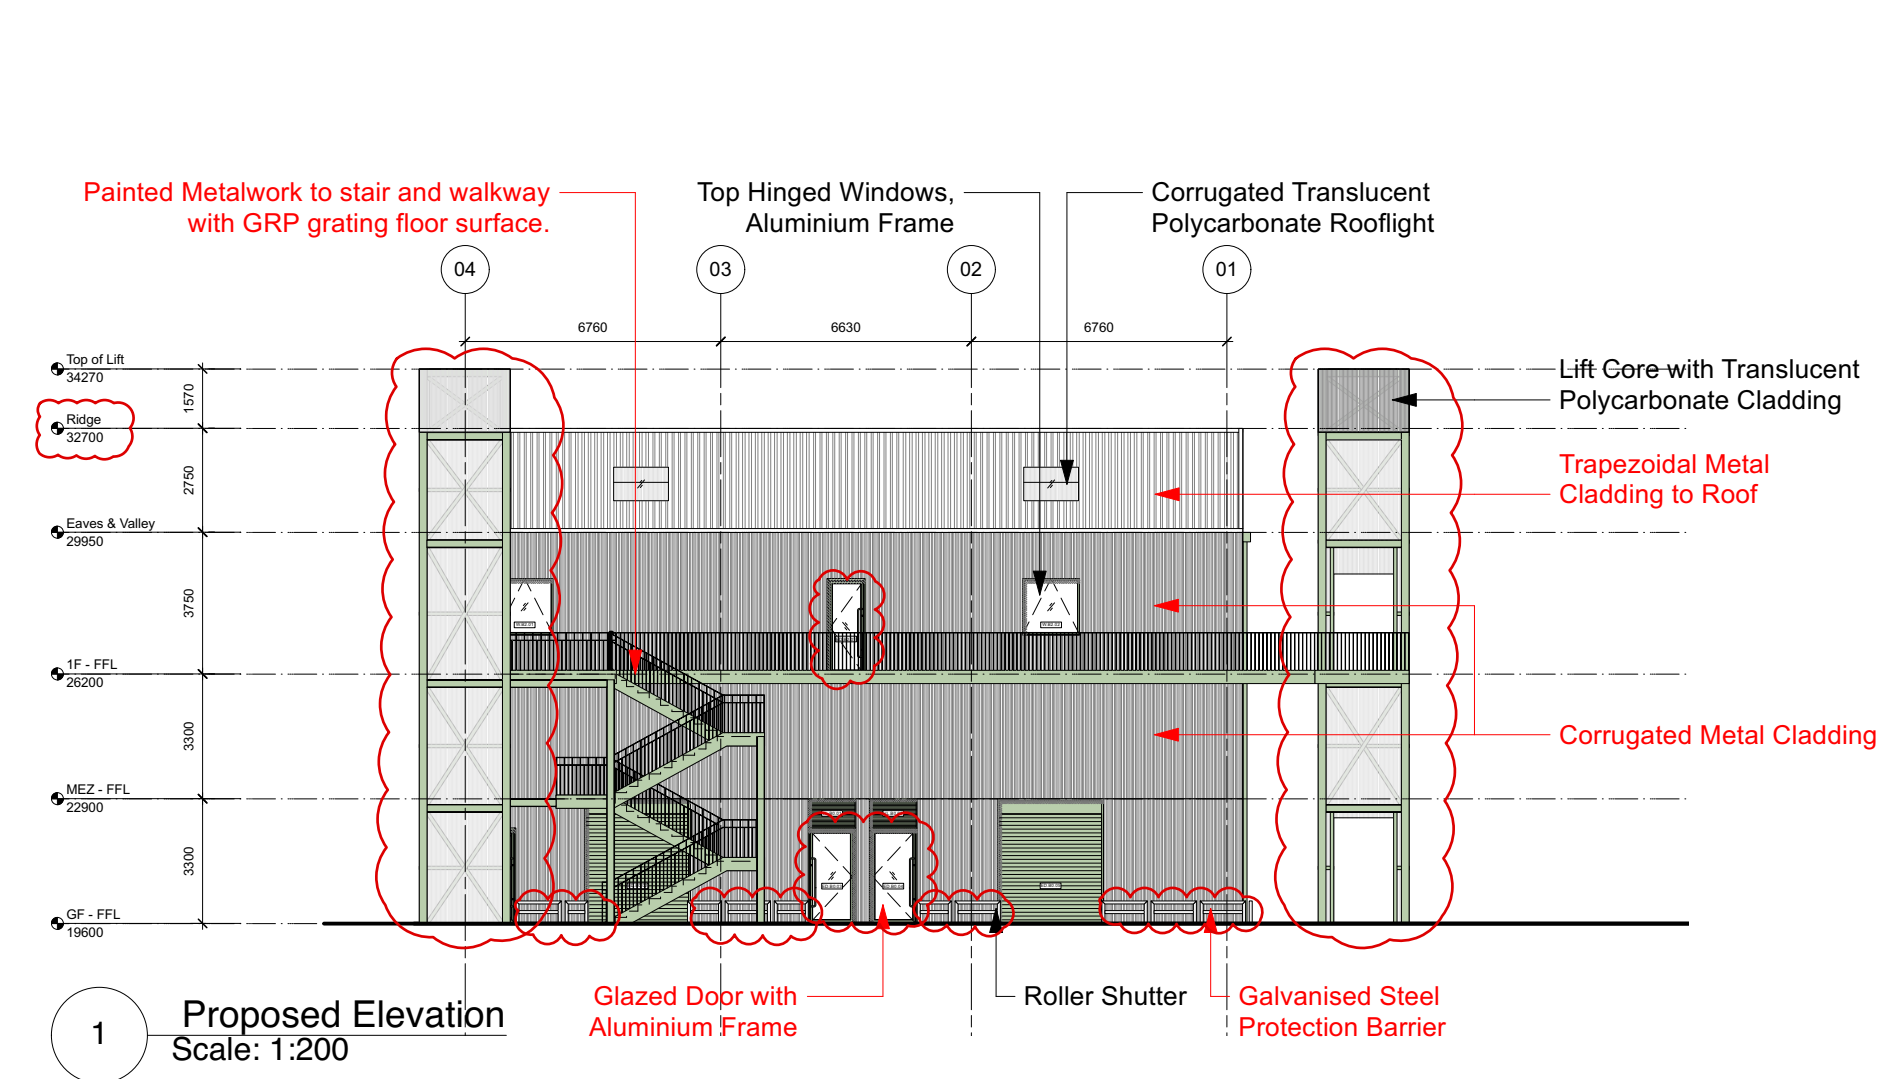

TurnerWorks
Block D, Echo Building
Hackney Bridge
London E15 2SJ
020 3846 1890
hello@turner.works

Revision History		
Rev	Date	Description
P1	10.12.21	First Planning Issue
P2	23.09.22	Non-Material Amendment Issue
P3	06.06.23	Non-Material Amendment Issue

Notes
No dimensions are to be scaled from this drawing. The contractor/manufacturer is responsible for checking all dimensions and querying any discrepancies.
Copyright TurnerWorks.
Copyright is reserved by them and the drawing is issued on condition that it is not copied, reproduced, retained or disclosed to any unauthorised person, either wholly or in part, without written consent.

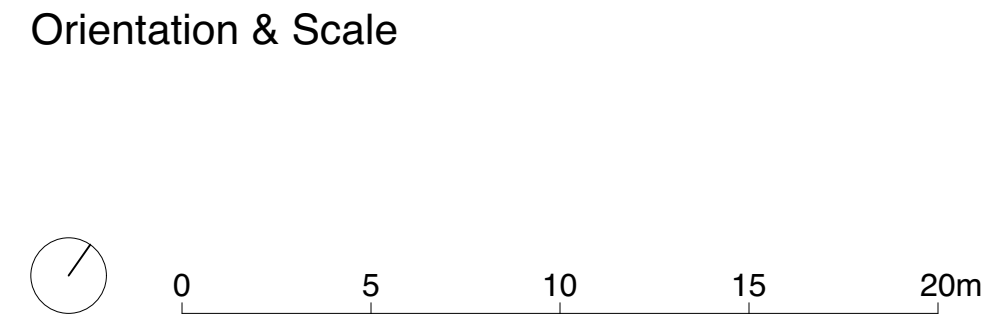

Project	21FLO Florentia Clothing Village	Drawn by CS	Date 15.05.23
Drawing Title	Proposed Elevations Block B	Scale	1:200 @ A1 1:400 @ A3
Drawing No.	B-PL-200	Rev.	P3
Status	Planning		