

All drawings & designs are subject to final approval by the assigned Principal Designer, local authority and fire officer, which is the responsibility of the client.

All dimensions to be checked on site. Dimensions shown in millimetres.

General Notes:

KEY:

 Double Sockets

 Exterior Sockets

 Dimmer Light Switch

 Rocker Light Switch


 Consumer Unit

 CAT6 Socket only

 Climate Control System

 LED Downlighter

 Exterior Puddle Light

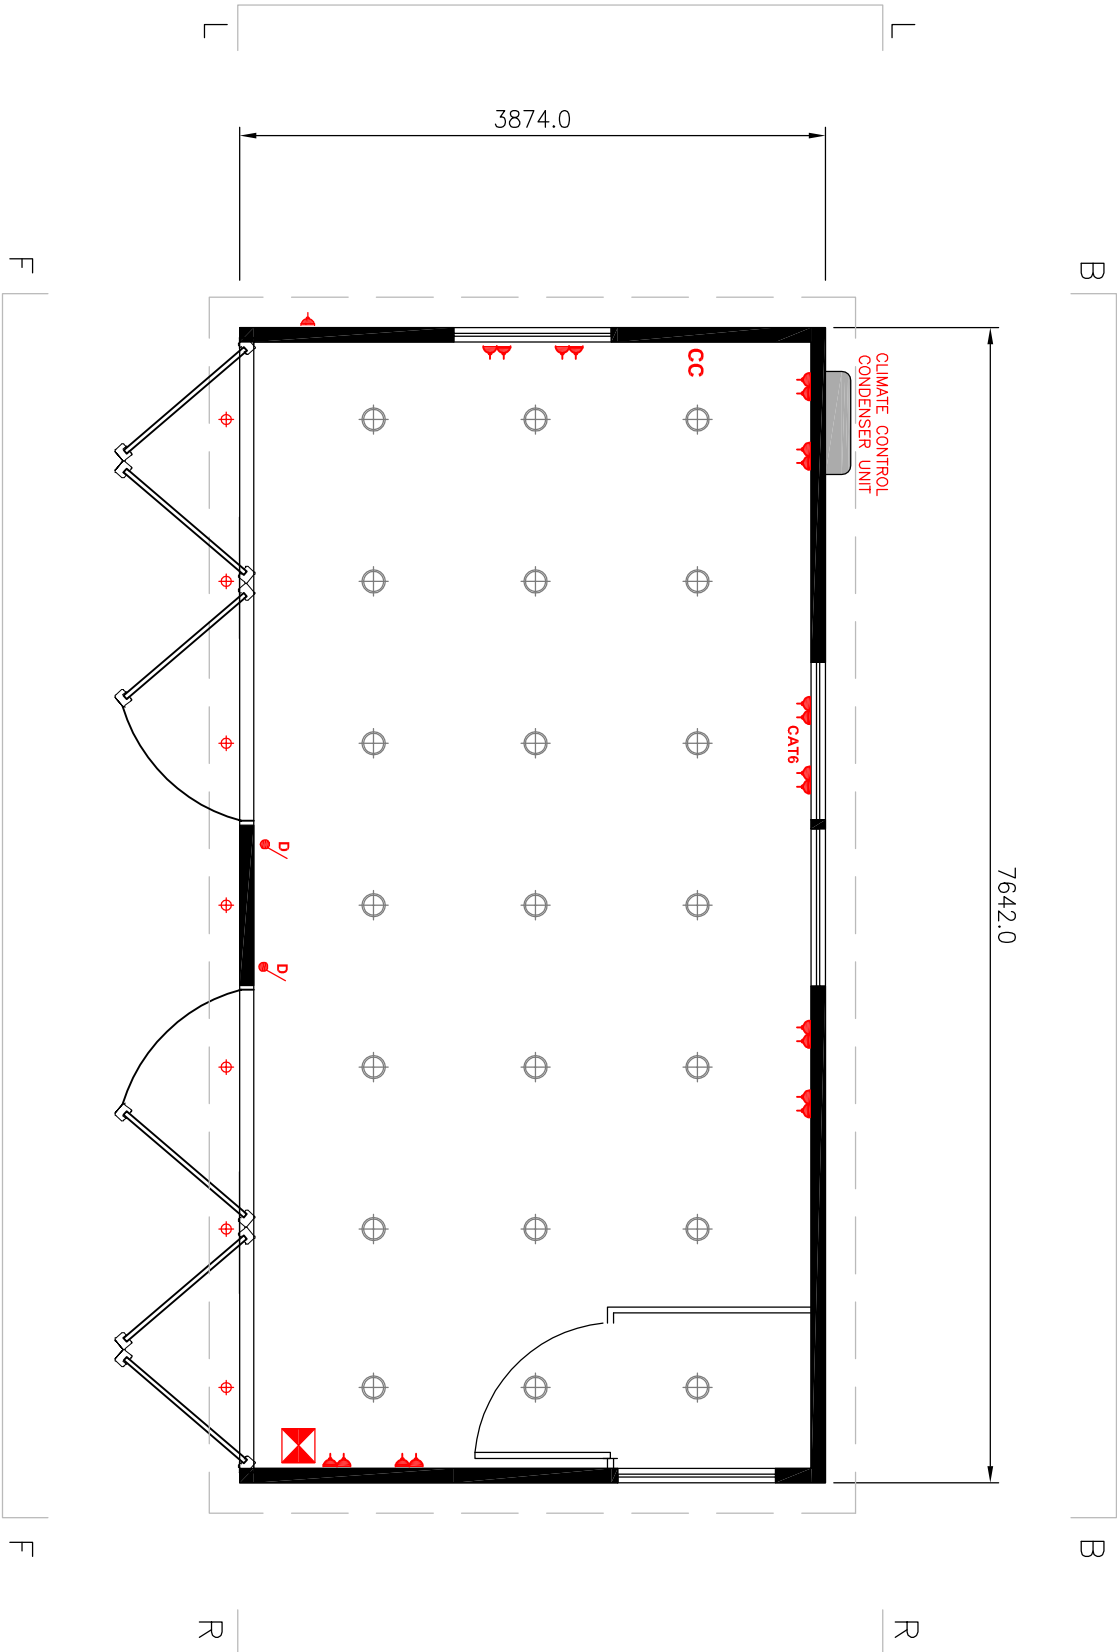

PLAN VIEW
SCALE 1:50

PLAN - PROPOSED

Project: BELLE196
ULTRA 4.8x3.2 2023
SMART OFFICE
PLAN PROPOSED

Drawing No.	BEL196P01A
Date	26 07 2023
Scale	1-50 A3



Thurston Park
Church Road, Thurston
Bury St Edmunds
Suffolk, IP11 3NN
0800 242 5559
www.smartgardens.co.uk

Client Name and Address:
Esgeriy Polischuk
13 Cholmeley Crescent,
London,
N6 5EZ

Installation Address:
13 Cholmeley Crescent,
London,
N6 5EZ