


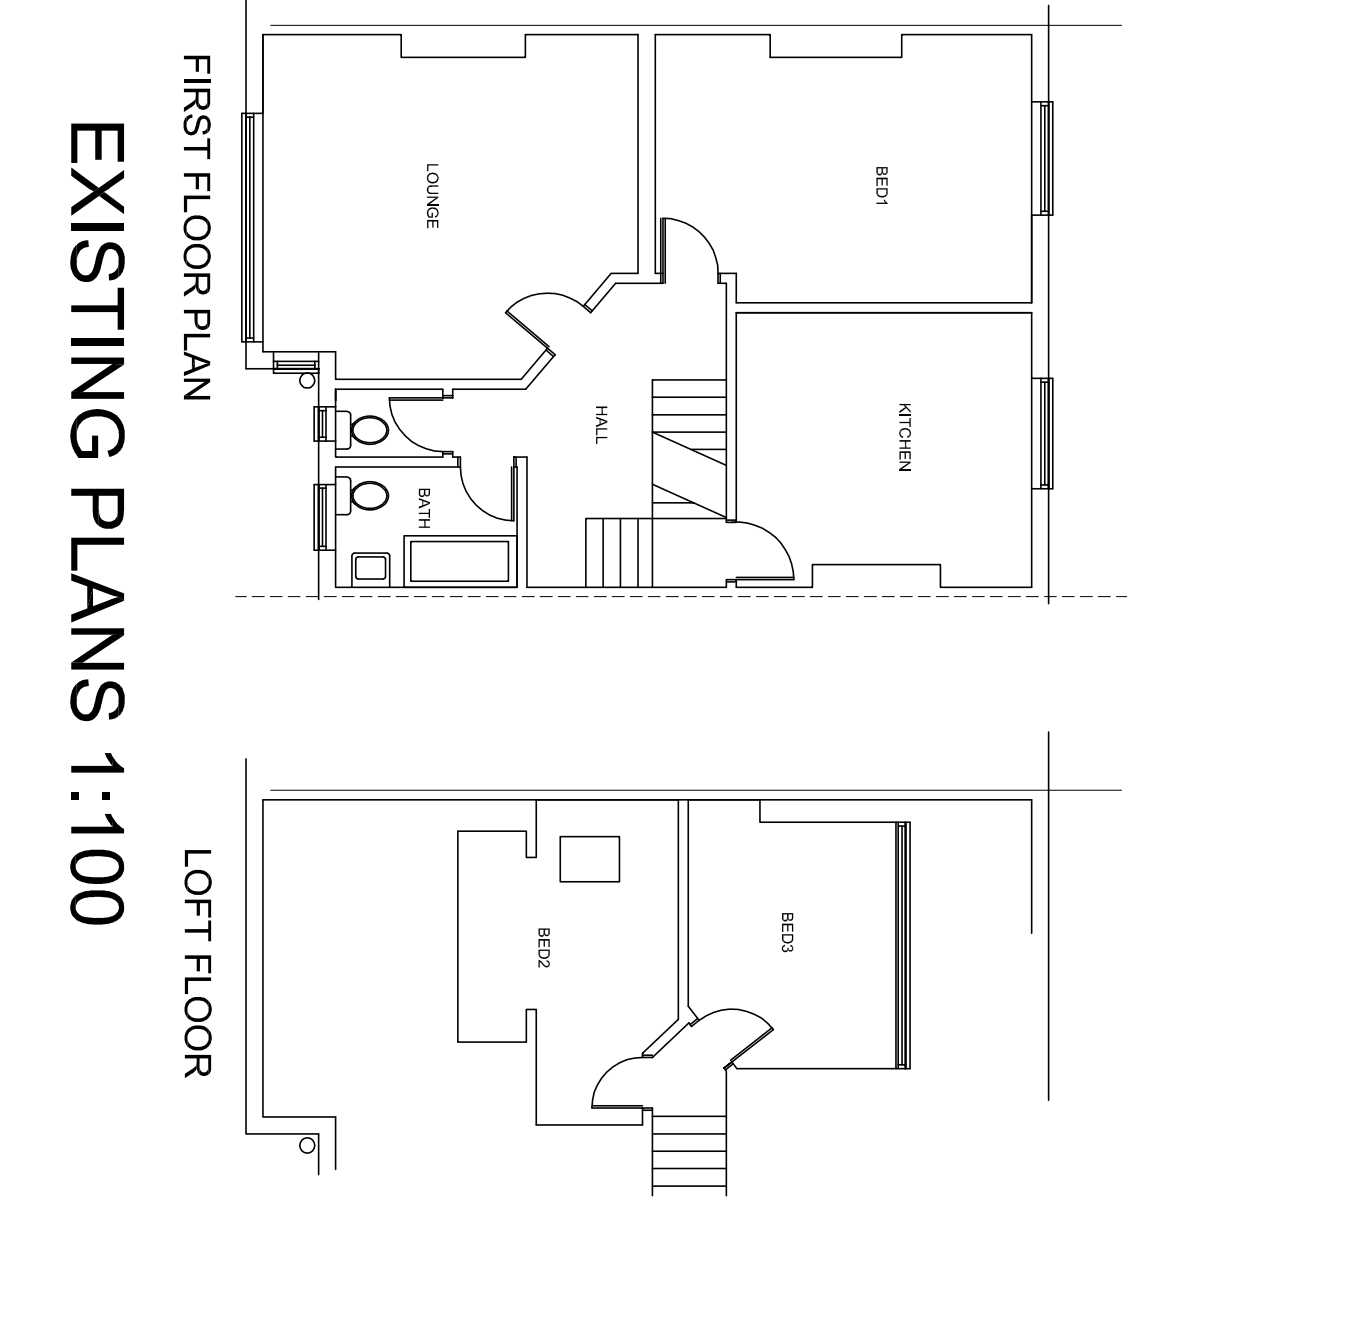
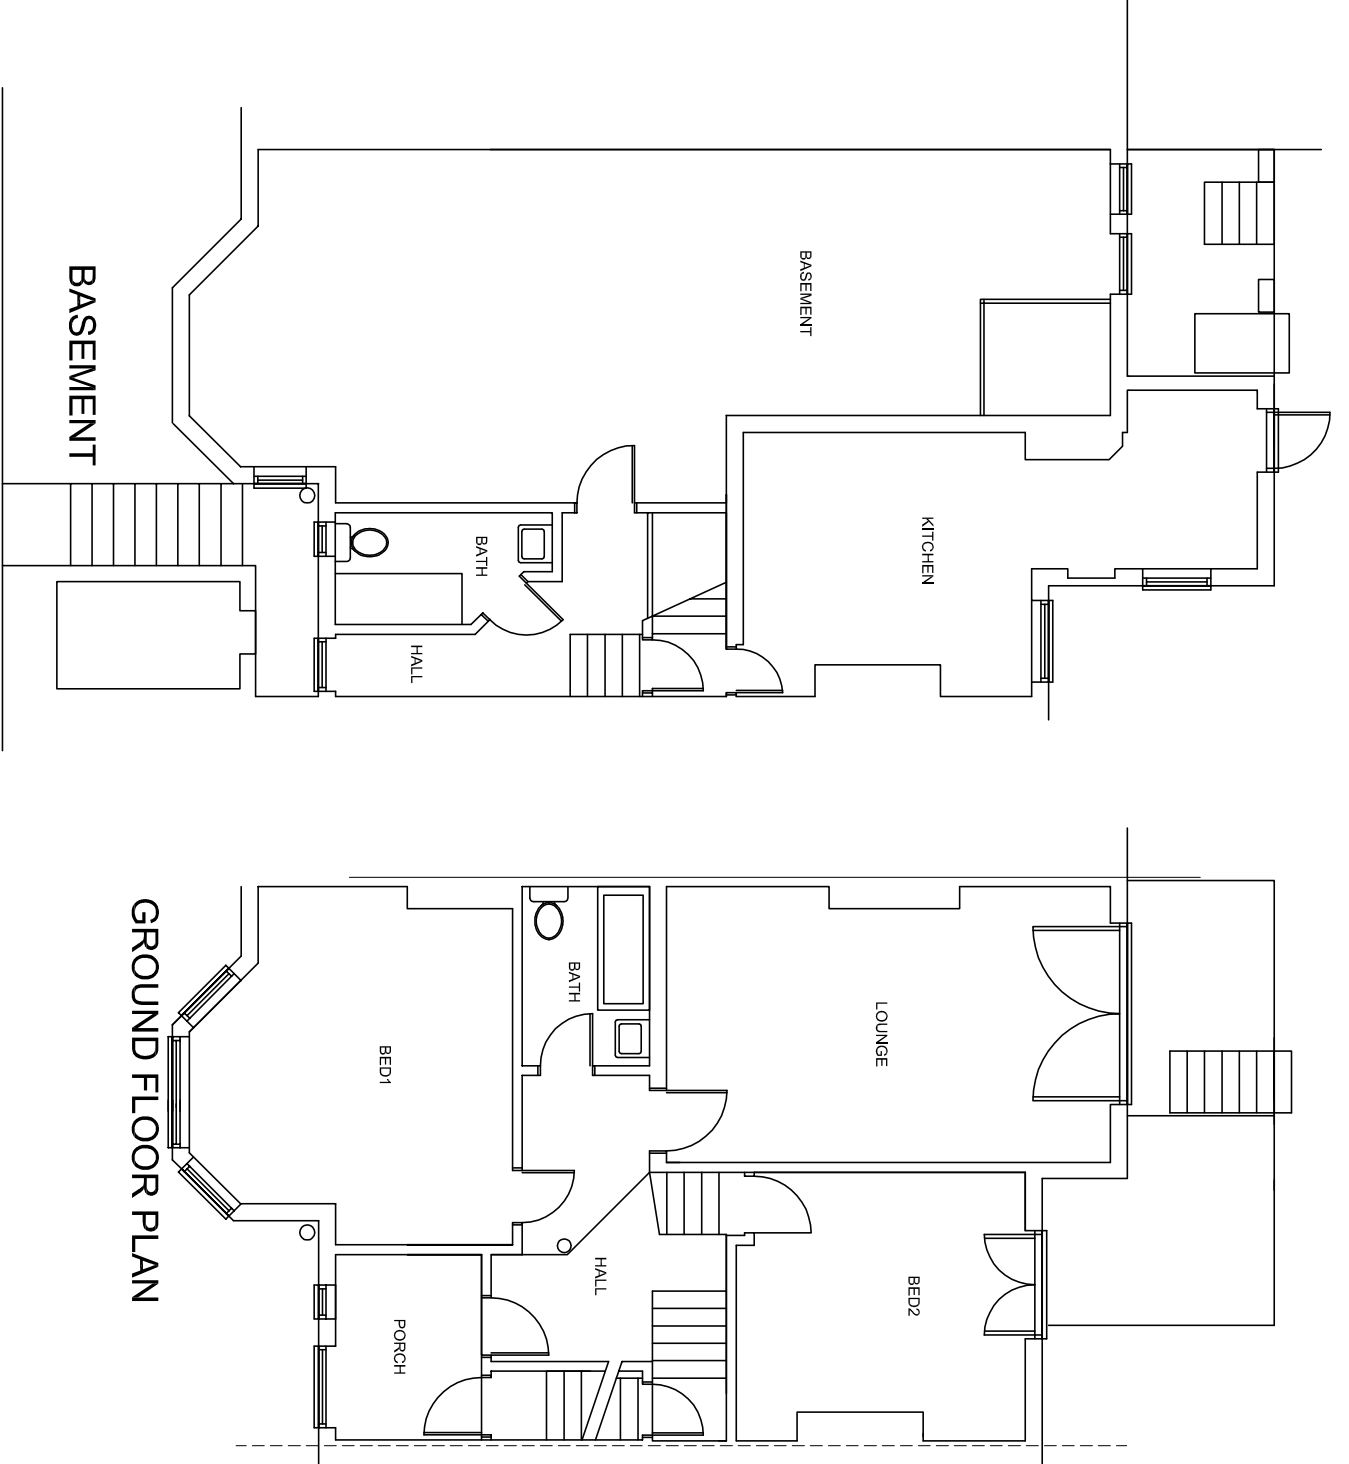
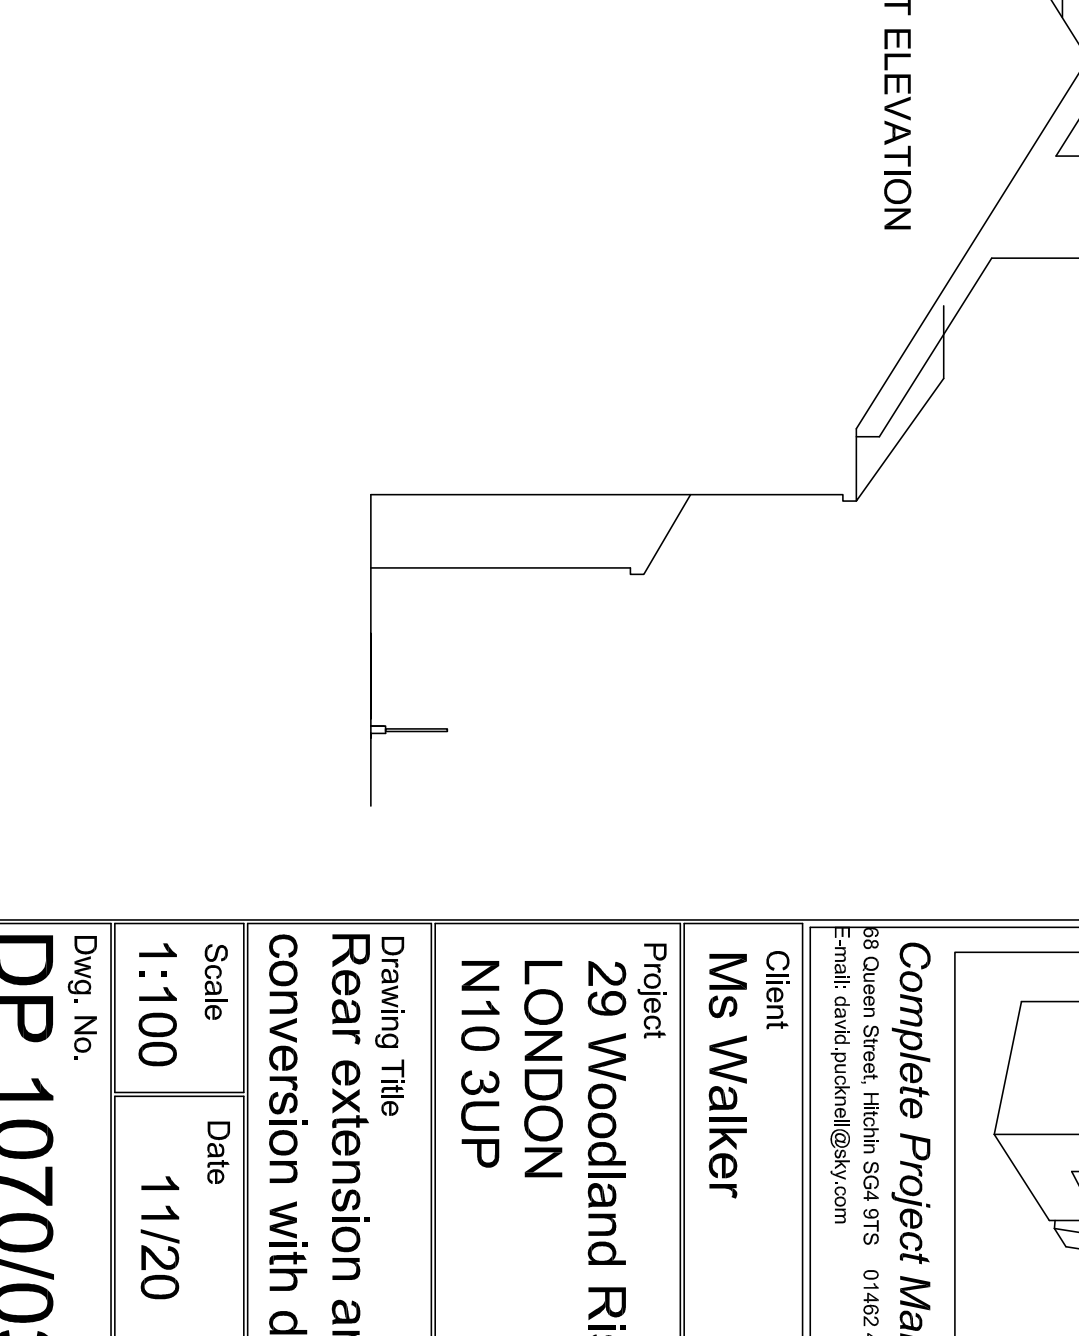
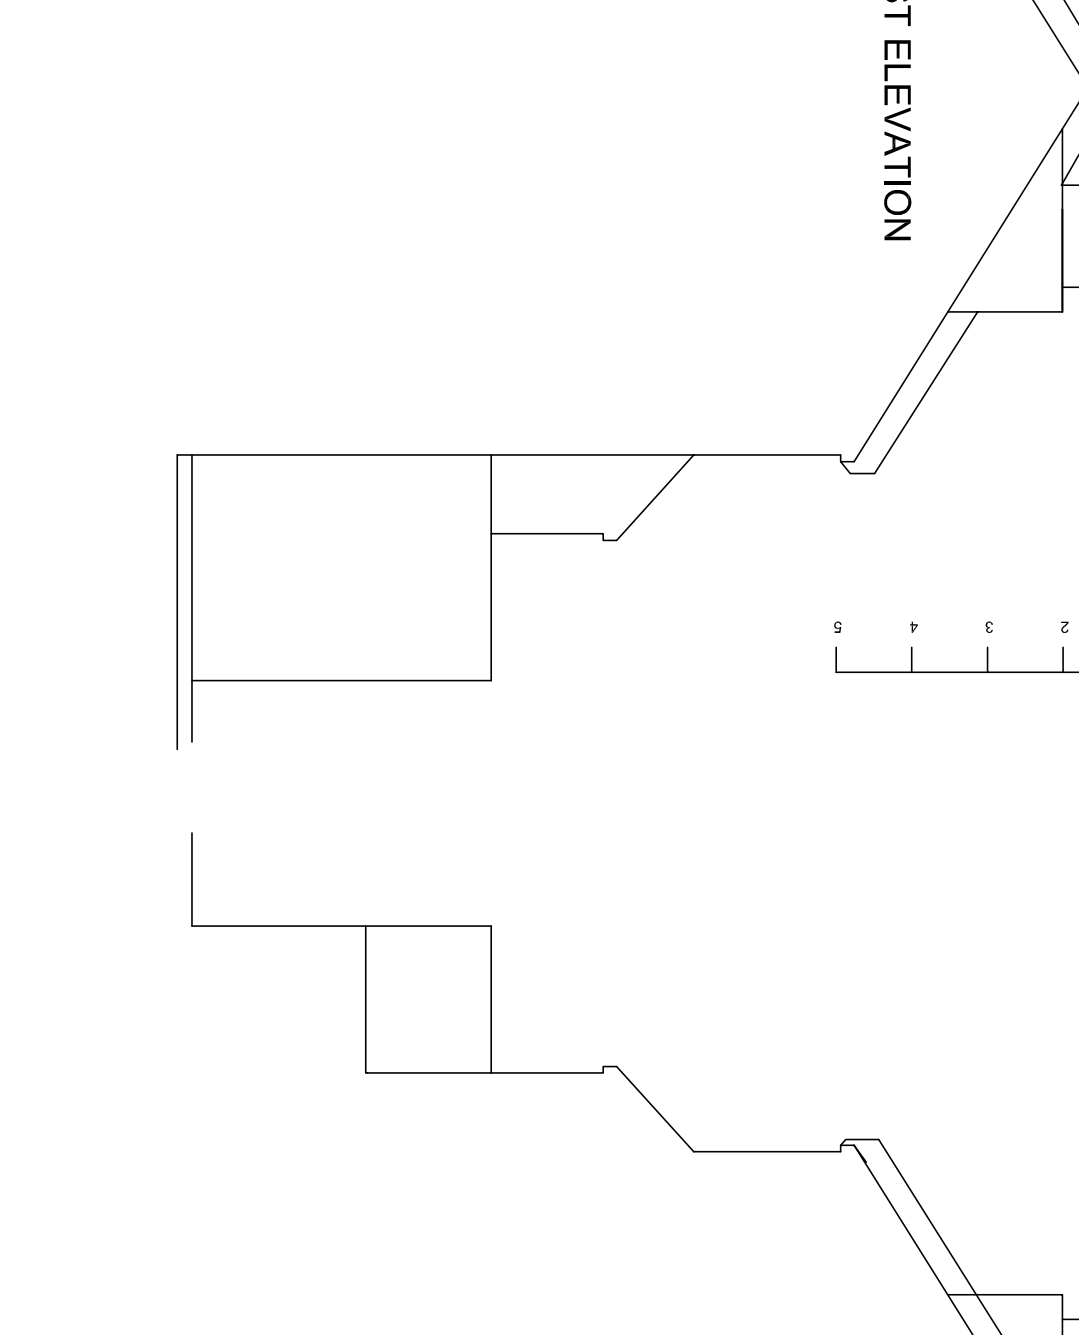


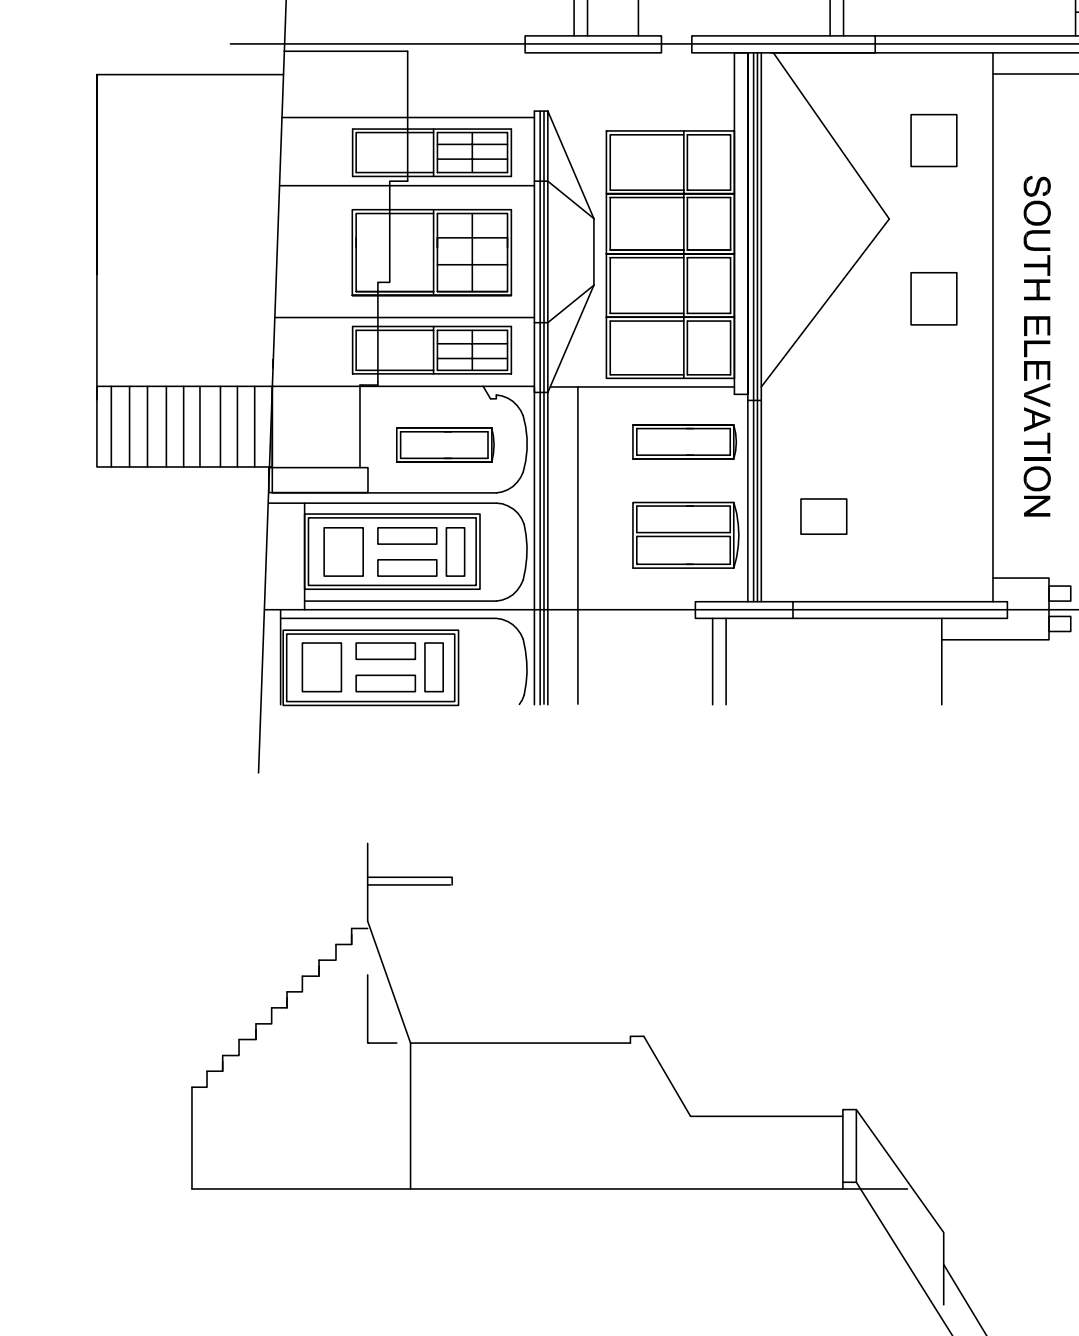

EXISTING PLANS 1:100
ROOF PLAN & LOFT FLOOR PLAN 1:50

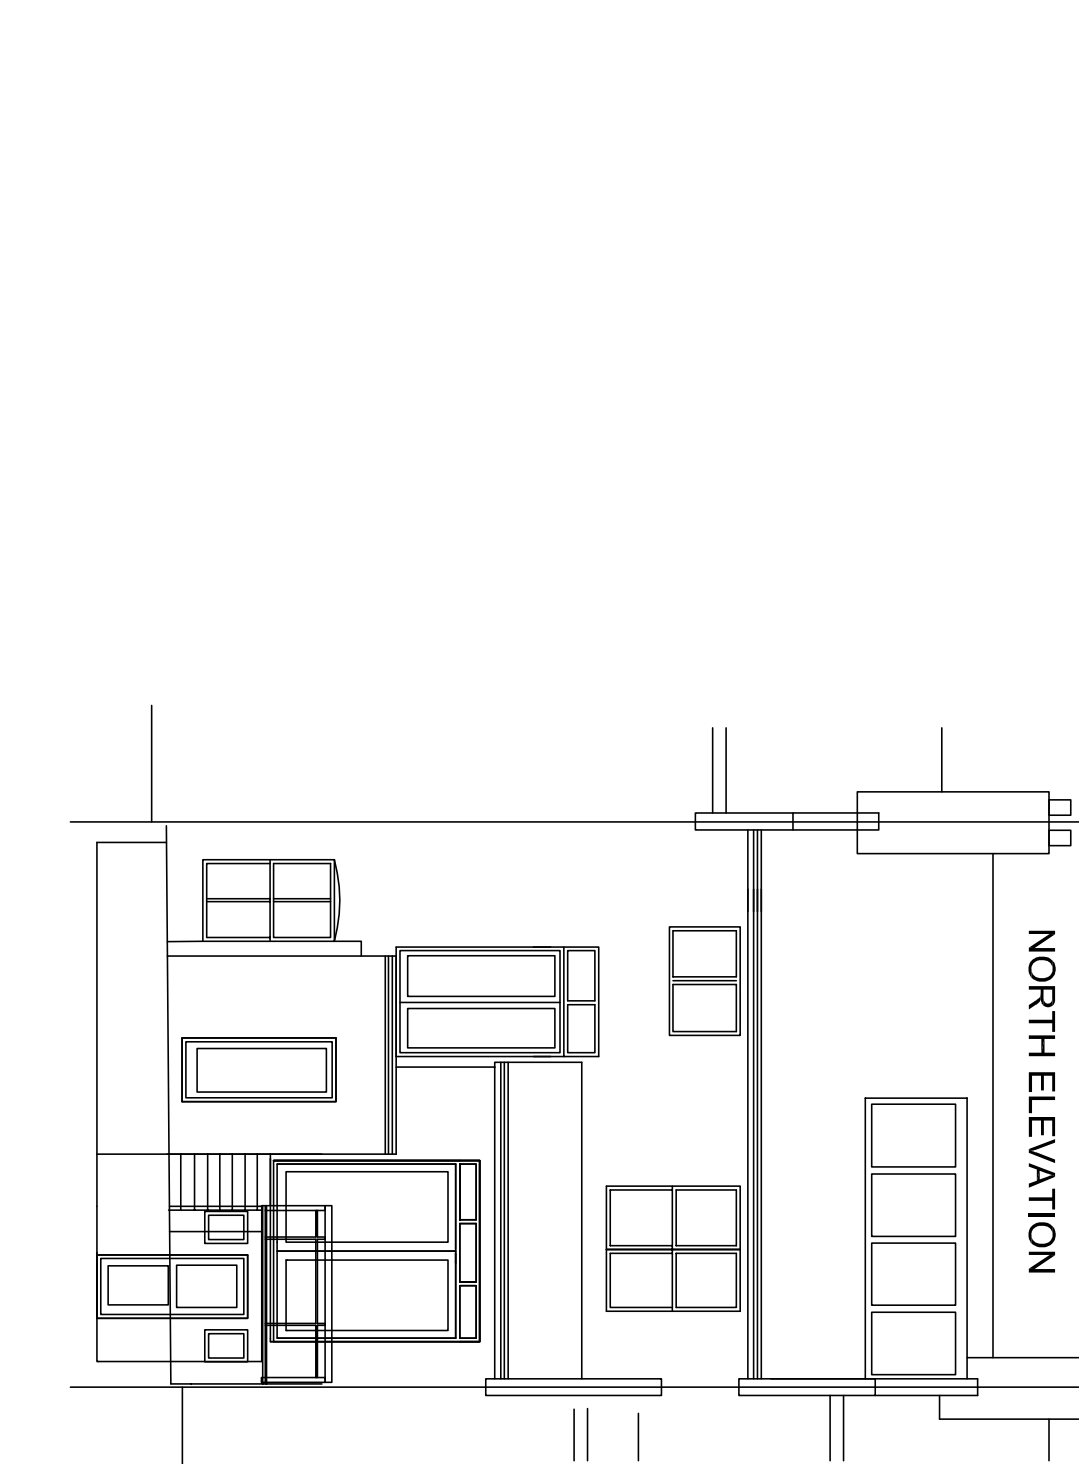

EXISTING ELEVATIONS 1:100

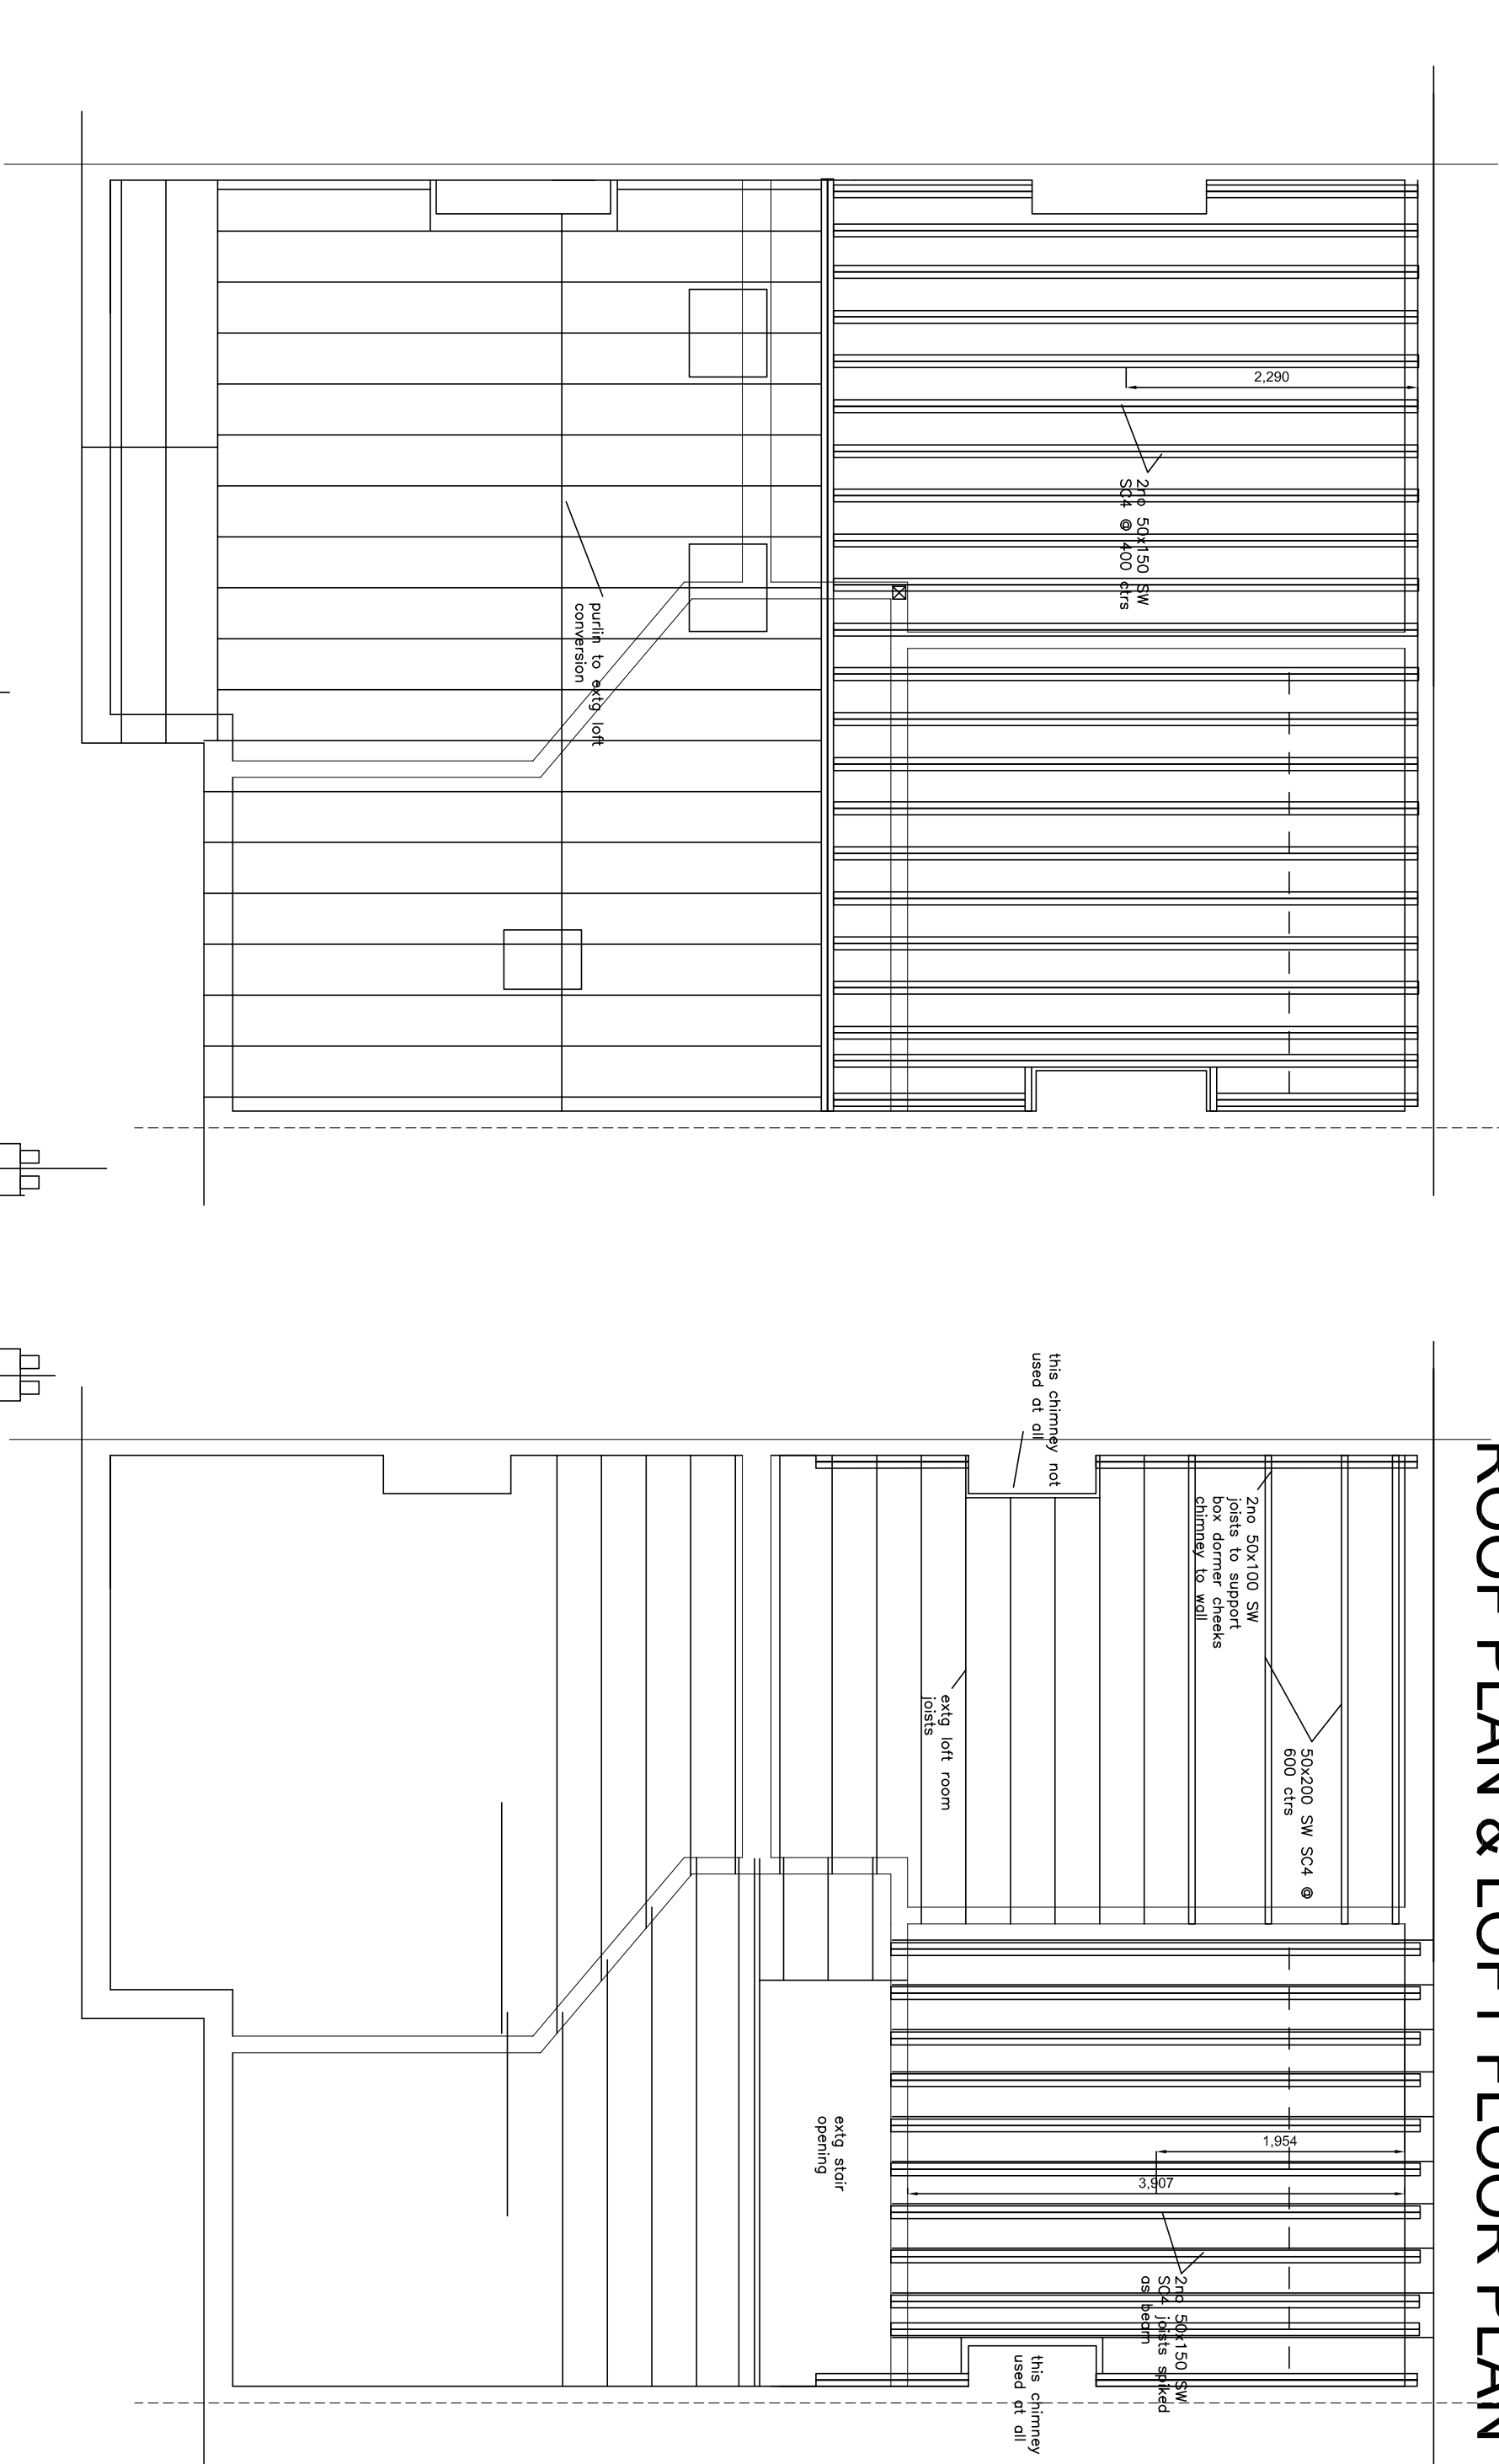