




1 SOUTH WEST (FRONT) ELEVATION

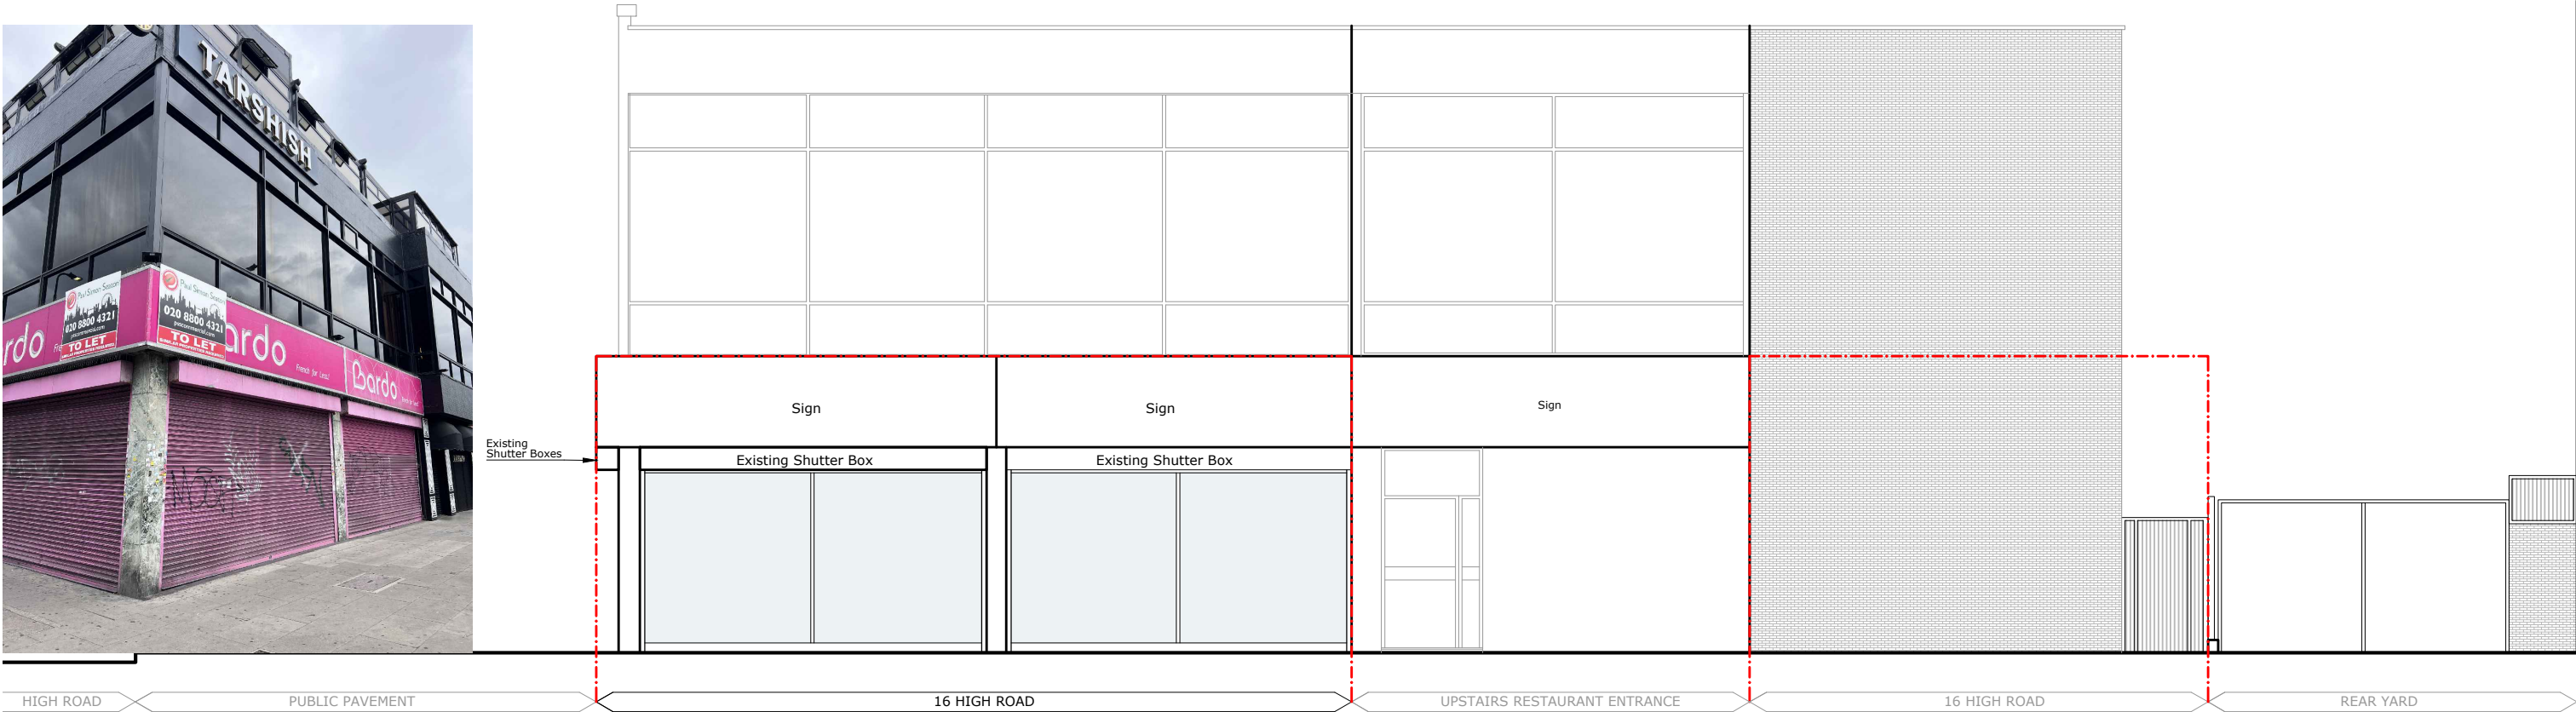


2 SOUTH EAST (SIDE) ELEVATION

PLEASE NOTE 1. All dimensions to be verified on site. 2. All dimensions are in millimeters. 3. No work shall commence until all approvals and agreements have been obtained. These include, Planning, Building Regulations, Water and party Wall. 4. The Copyright of this drawing belong to Adv Planning Limited T/A Advance Architecture.	Scale (@ A3) 1 : 100 0.5m 1 2 3 4 5	Drawn By	IE	PROJECT STATUS	PLANNING	PROJECT	16 HIGH ROAD, LONDON, N22 6BX	SHEET	ELEVATIONS	DRAWING NUMBER	P100	REV	ADVANCE ARCHITECTURE ARCHITECTURE / PLANNING / LICENSING 352 Green Lanes, Palmers Green, London N13 5TJ - 020 8801 6601 www.advancearchitecture.co.uk info@advancearchitecture.co.uk
		Checked By	KK		EXISTING ELEVATIONS			JOB No.	23.031	DATE	10/08/2023		



1 SOUTH WEST (FRONT) ELEVATION

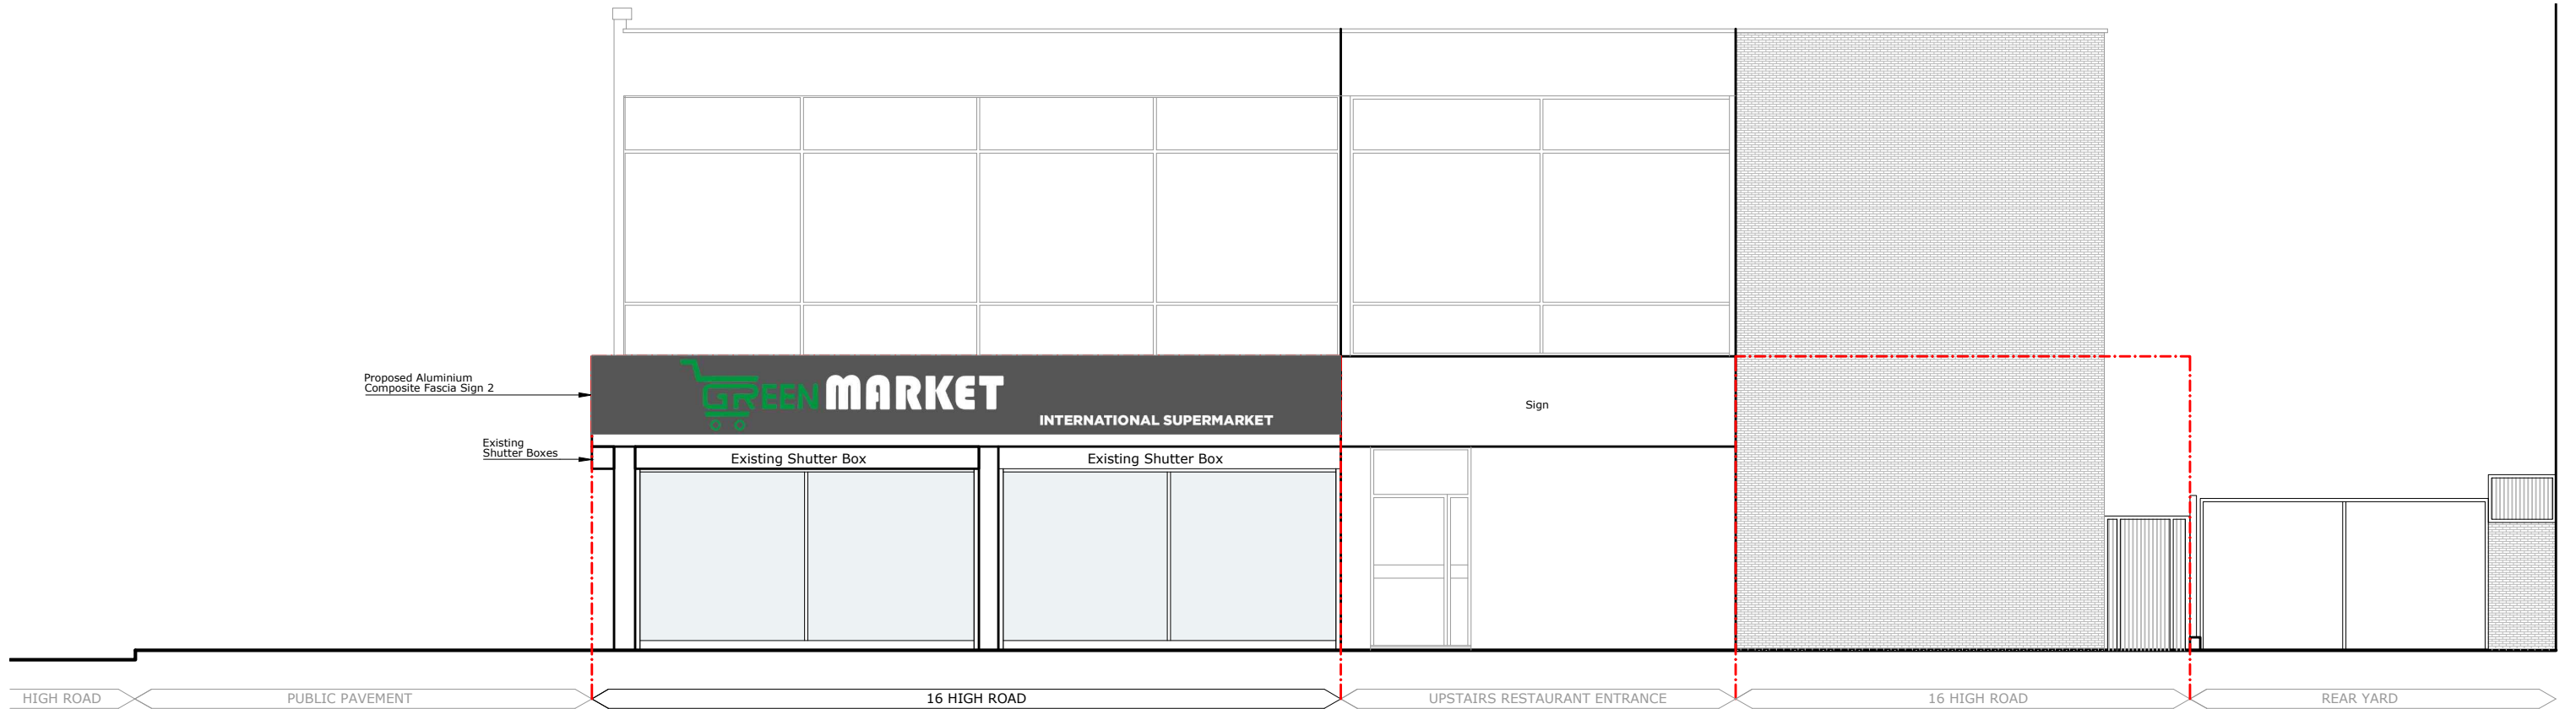

2 SOUTH EAST (SIDE) ELEVATION

PLEASE NOTE 1. All dimensions to be verified on site. 2. All dimensions are in millimeters. 3. No work shall commence until all approvals and agreements have been obtained. These include, Planning, Building Regulations, Water and party Wall. 4. The Copyright of this drawing belong to Adv Planning Limited T/A Advance Architecture.	Scale (@ A3) 1 : 100 0.5m 1 2 3 4 5	Drawn By	IE	PROJECT STATUS	PLANNING	PROJECT	16 HIGH ROAD, LONDON, N22 6BX	SHEET	ELEVATIONS	DRAWING NUMBER	P101	REV	 ADVANCE ARCHITECTURE / PLANNING / LICENSING 352 Green Lanes, Palmers Green, London N13 5TJ - 020 8801 6601 www.advancearchitecture.co.uk info@advancearchitecture.co.uk
		Checked By	KK		PROPOSED ELEVATIONS			JOB No.	23.031	DATE			