

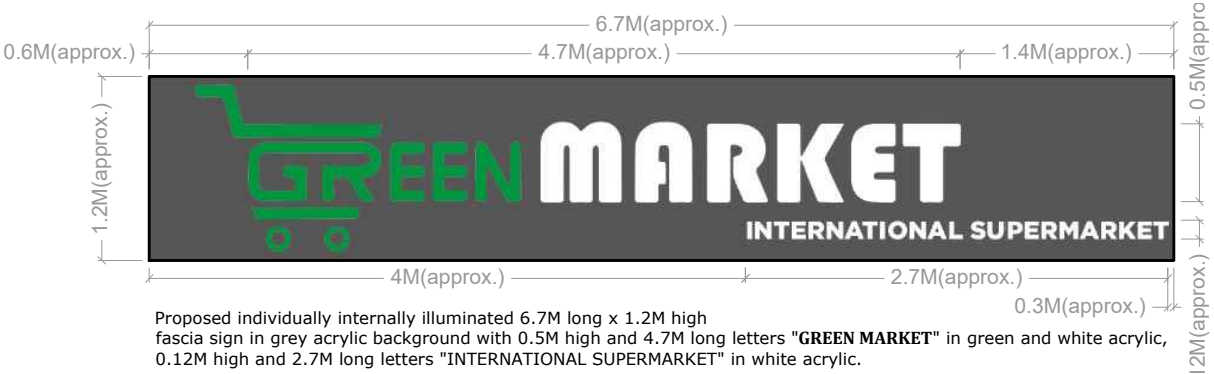



FASCIA SIGN 1

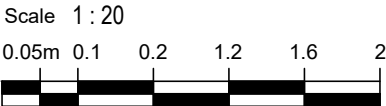

FASCIA SIGN SECTION

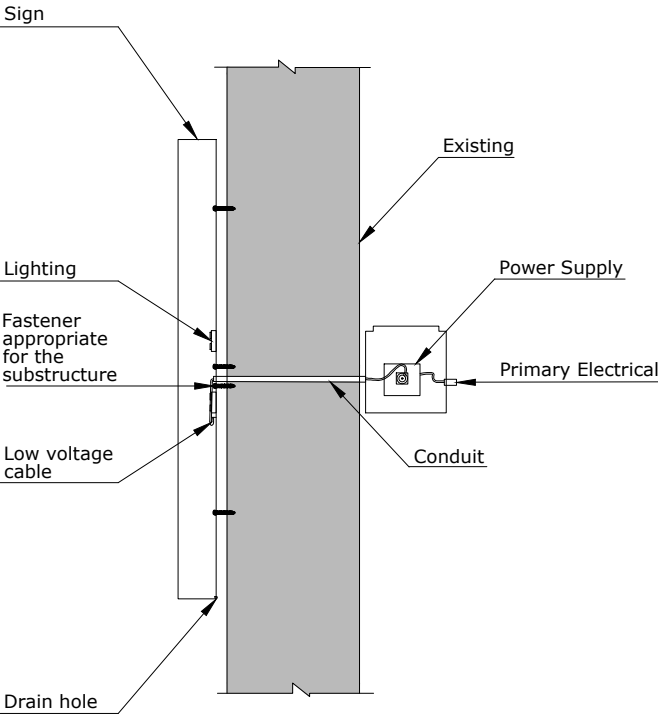

FASCIA SIGN 2

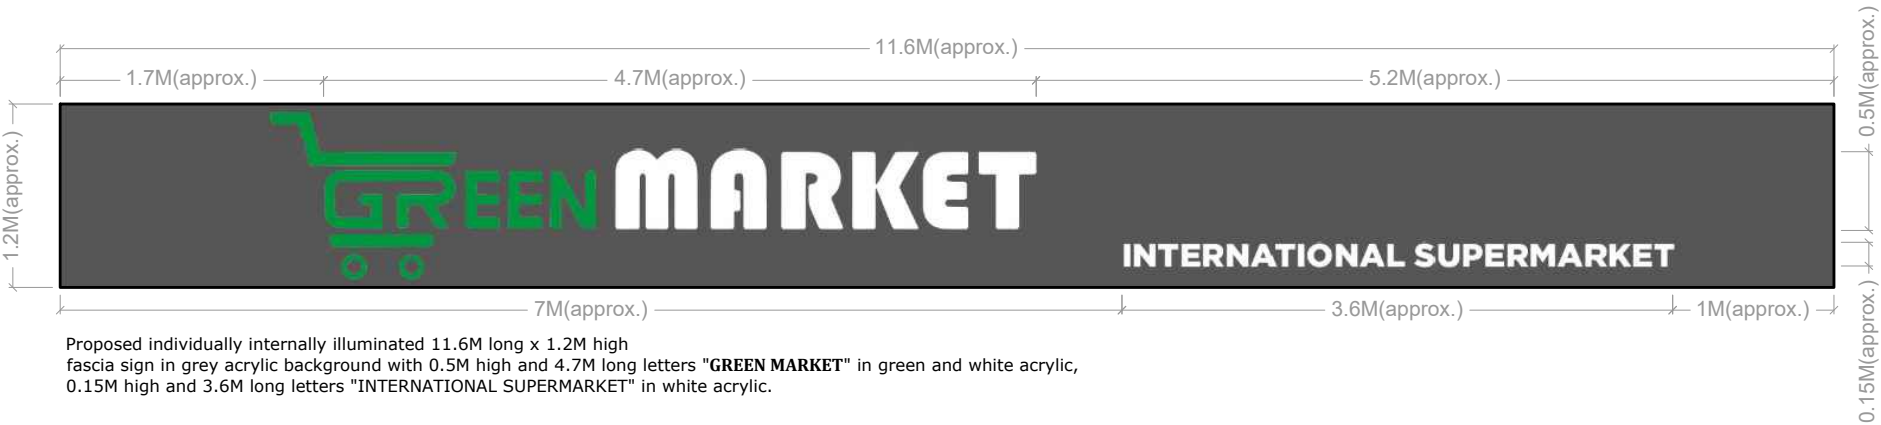

PLEASE NOTE 1. All dimensions to be verified on site. 2. All dimensions are in millimeters. 3. No work shall commence until all approvals and agreements have been obtained. These include, Planning, Building Regulations, Water and party Wall. 4. The Copyright of this drawing belong to Adv Planning Limited T/A Advance Architecture.	Scale (@ A3) 1 : 50 0.25m 0.5 1 1.5 2 2.5	Drawn By	IE	PROJECT STATUS	PLANNING	PROJECT	16 HIGH ROAD, LONDON, N22 6BX	SHEET	DETAIL	DRAWING NUMBER	P102	REV	ADVANCE ARCHITECTURE ARCHITECTURE / PLANNING / LICENSING 352 Green Lanes, Palmers Green, London N13 5TJ - 020 8801 6601 www.advancearchitecture.co.uk info@advancearchitecture.co.uk
		Checked By	KK		PROPOSED SIGNAGE DETAILS			JOB No.	23.031	DATE	10/08/2023		