


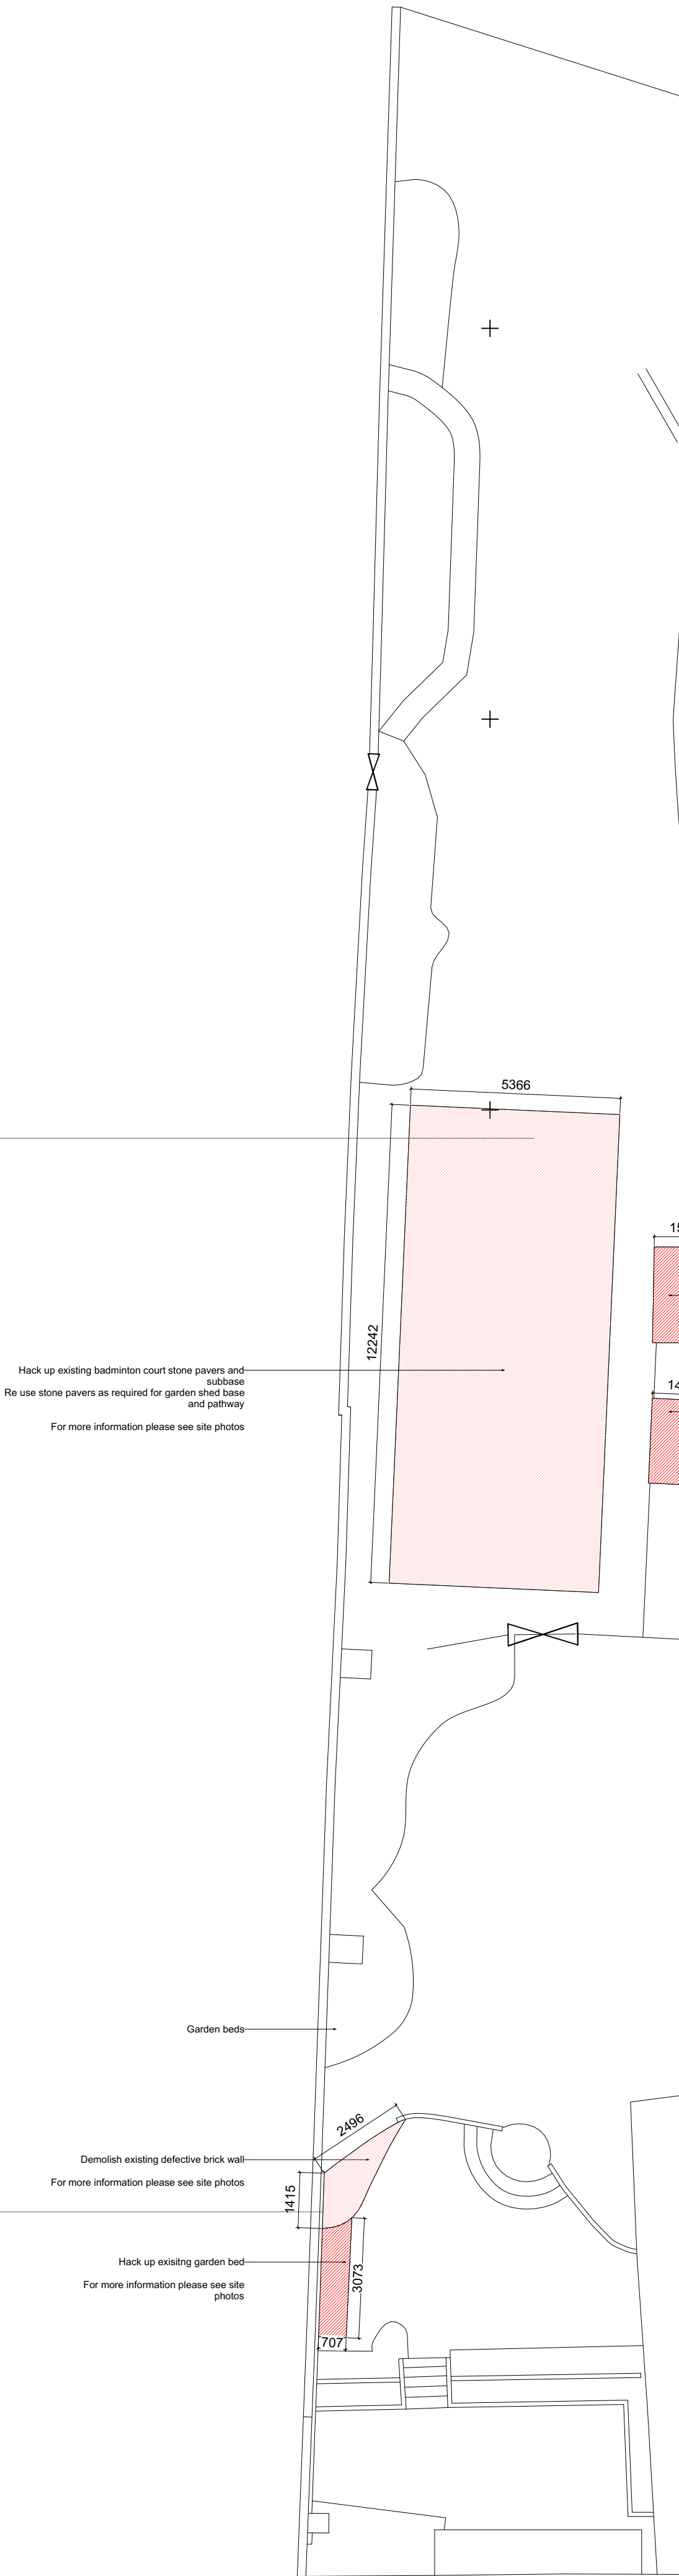


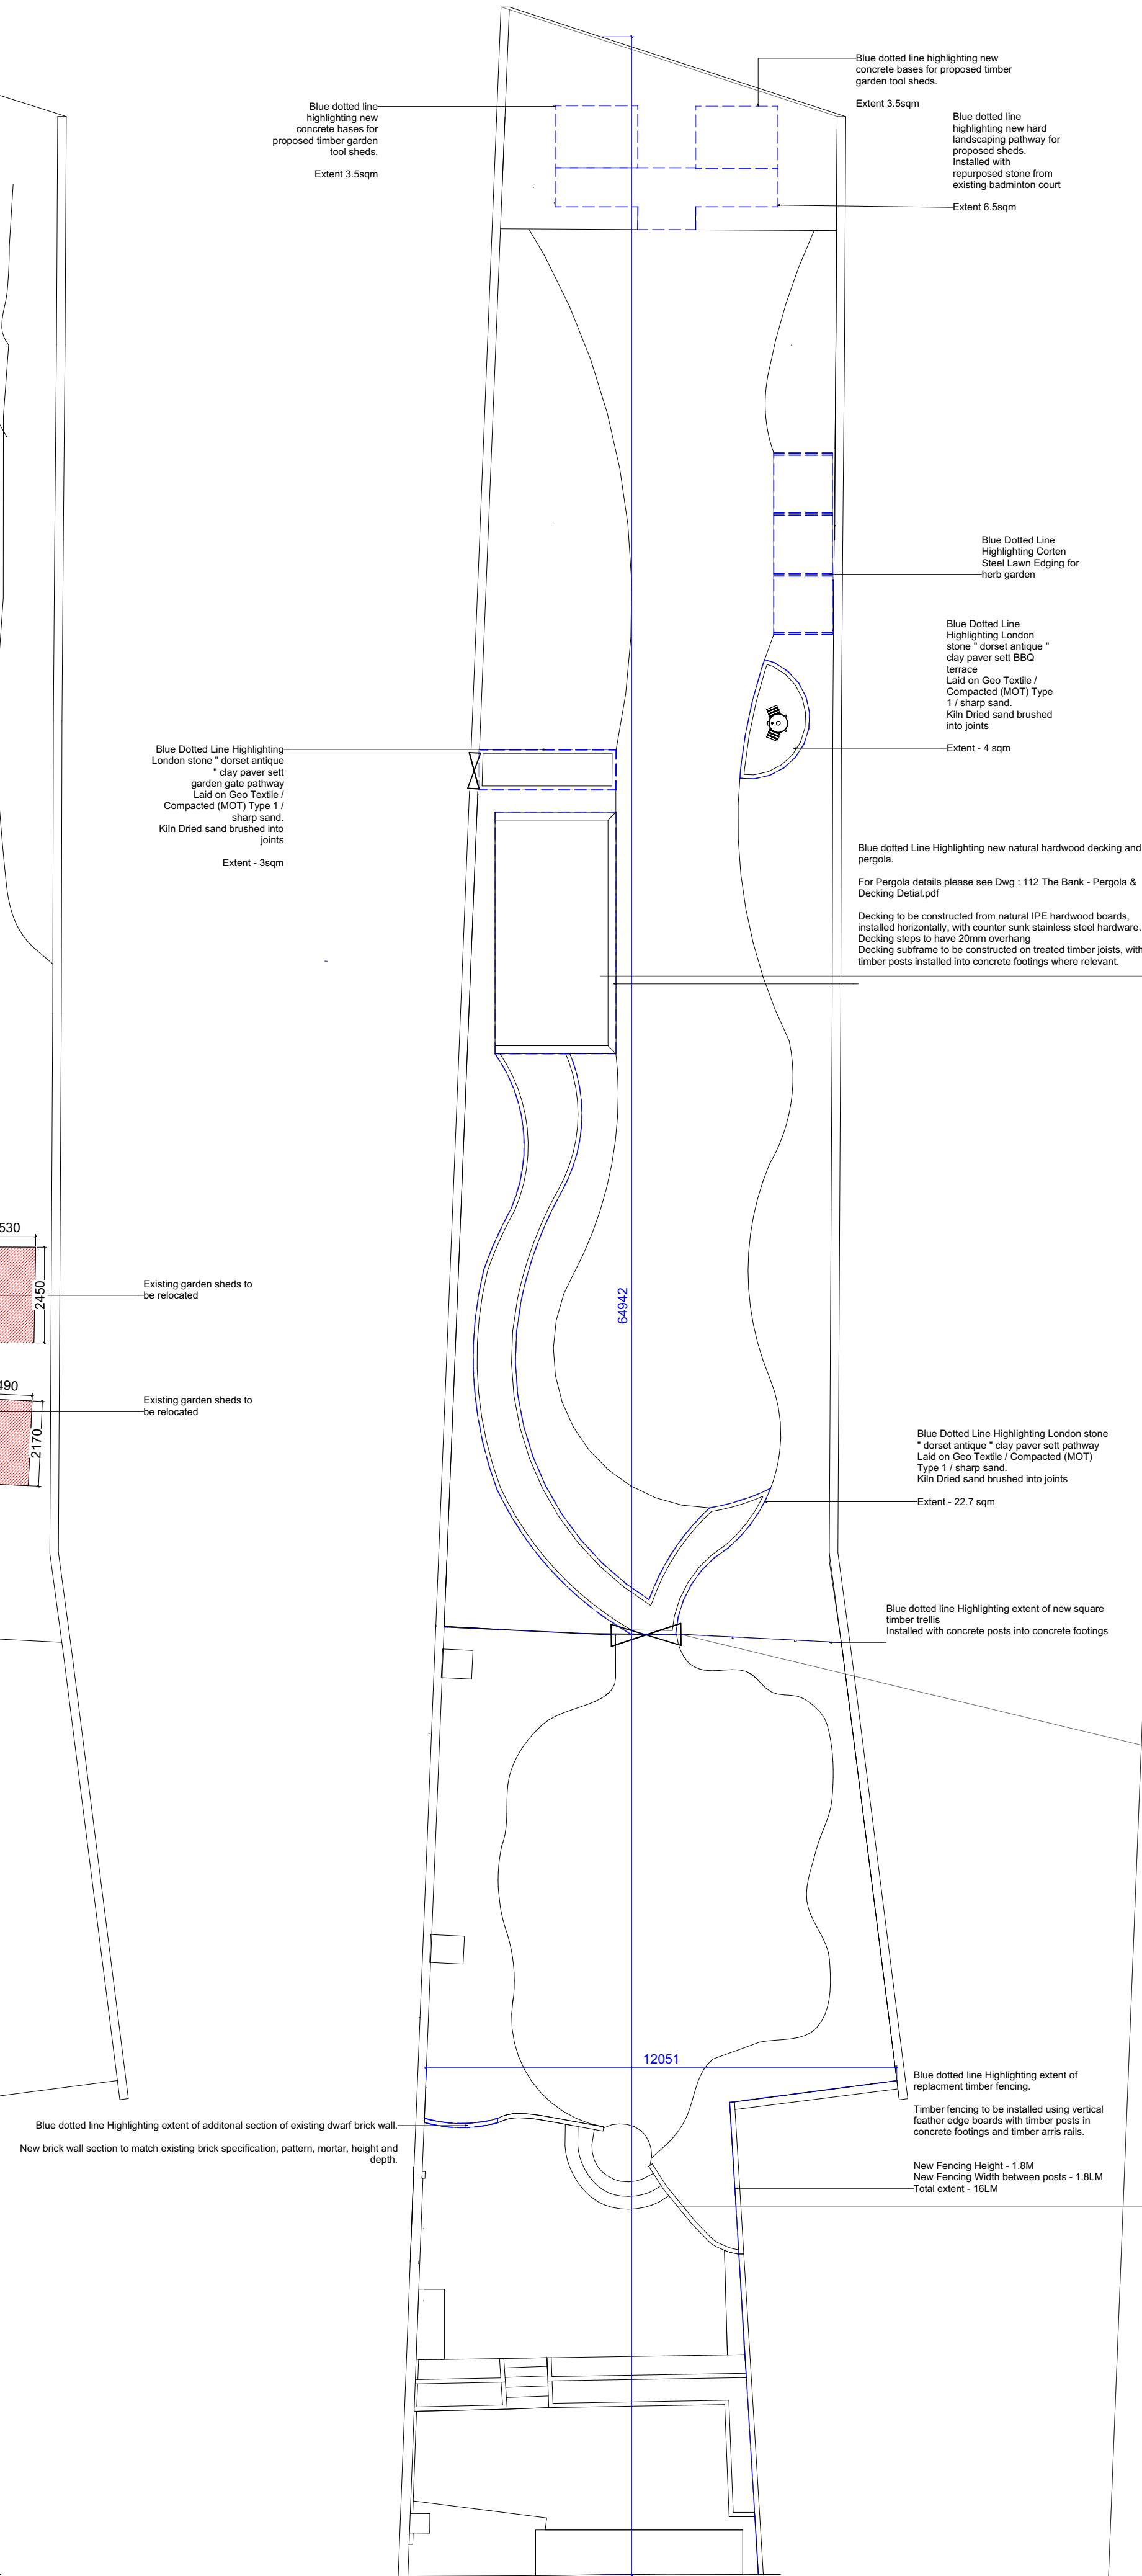

Existing - 112 The Bank - Rear Garden

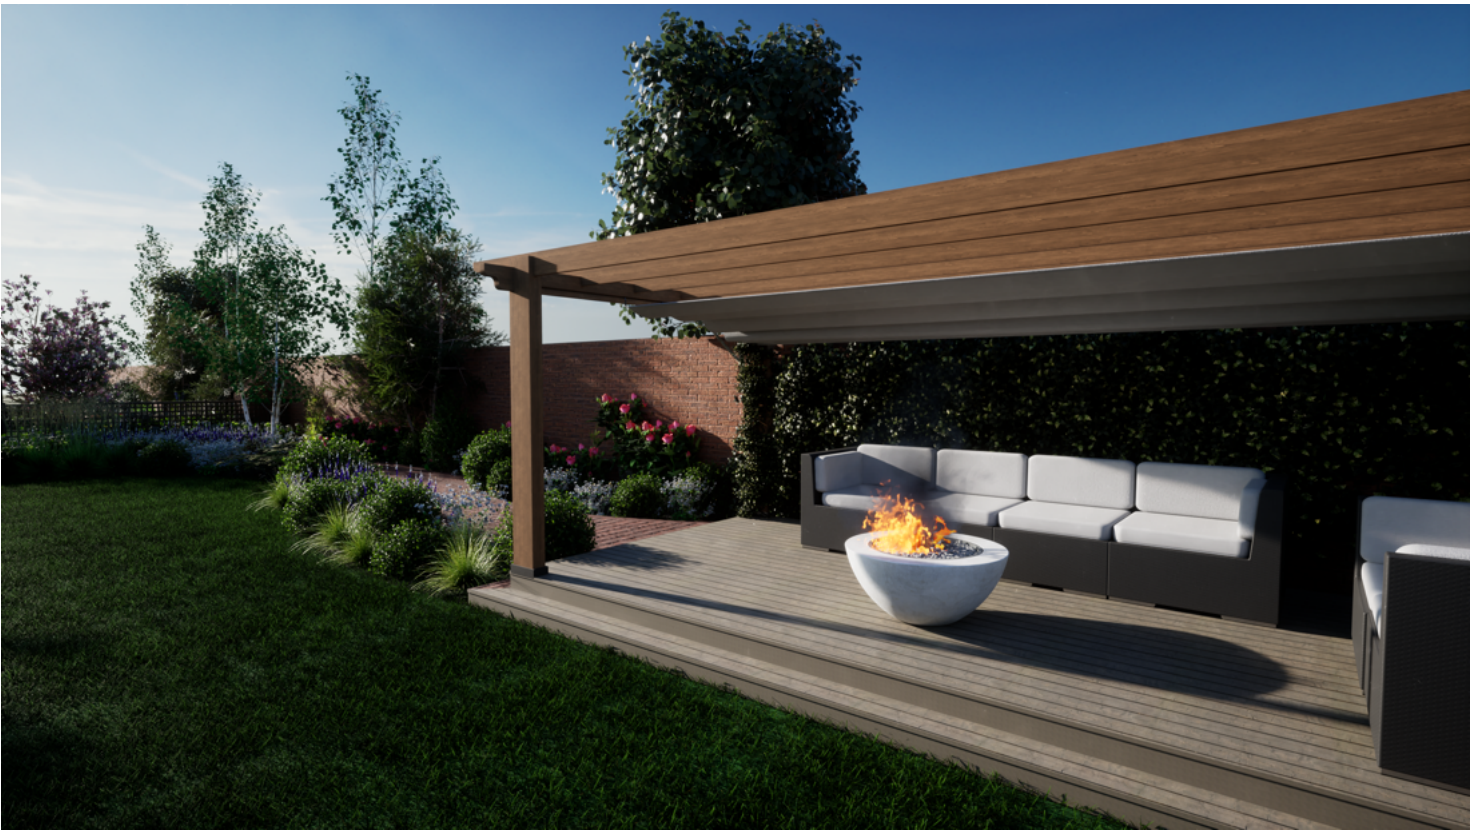

Proposed - 112 The Bank - Rear Garden

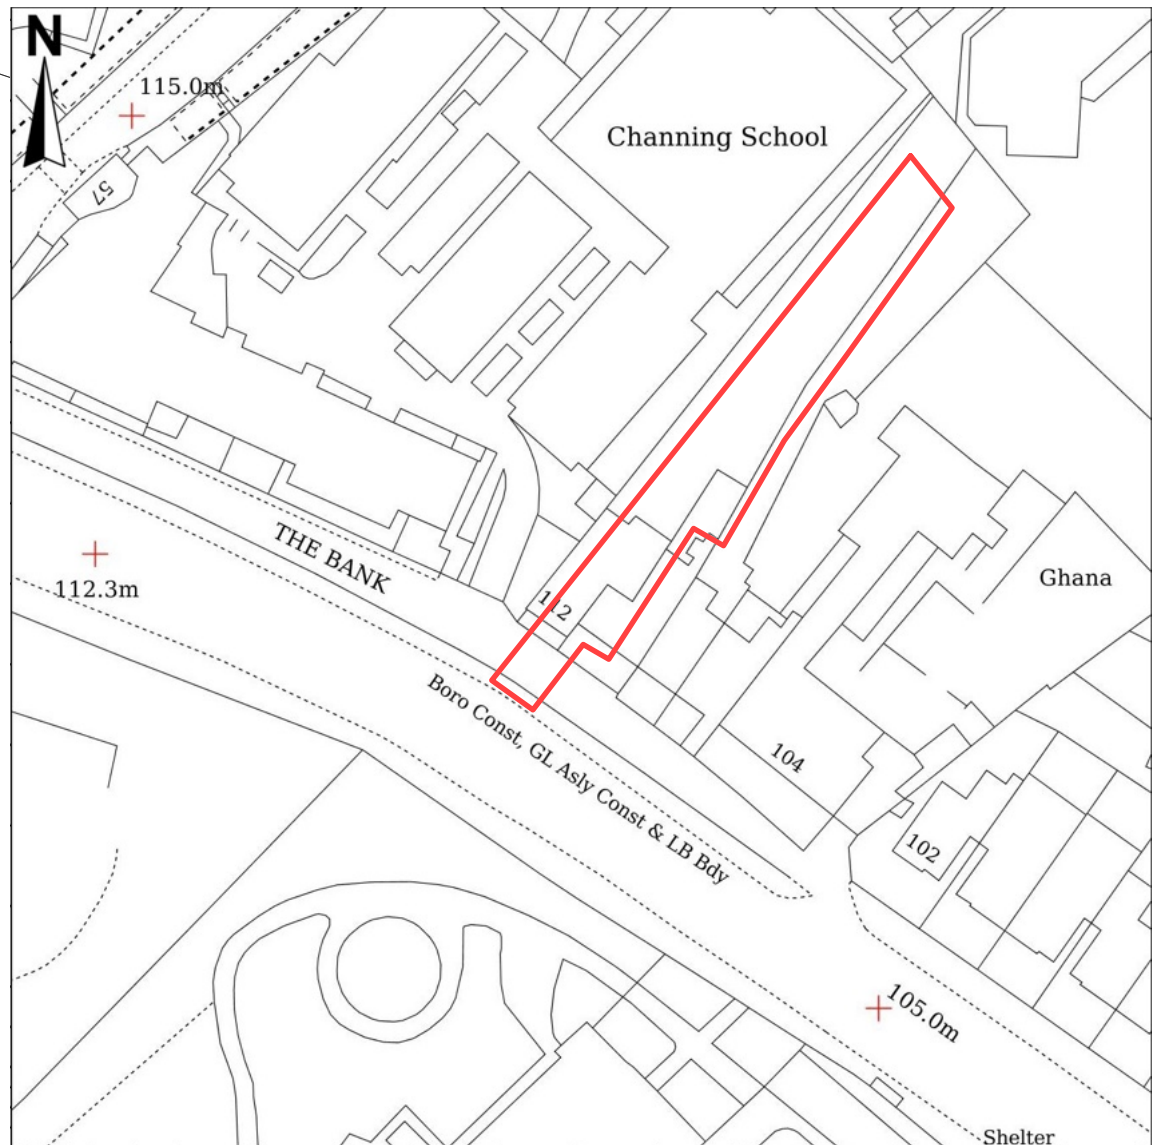

Notes :

Contractor to check all measures on site.

All proposals are subject to relevant planning consents

This drawing must be printed in colour.

Rev 1.0 - Drawn : M.L- Date : 05.10.22 - Notes :
- Planning

Rev 1.1 - Drawn : M.L- Date : 09.08.23 - Notes :
- Proposed Hardlandscaping details

Issue Reg : Checked :

Client approved for production
Sign :
Print :
Date :

Project : 112 Highgate Hill (The Bank) N6 5HE
Drawing : Rear Garden - Existing & Proposed
Rev : 1.1
Status : Planning
Scale : @A1 - NTS - Do not scale from