



This drawing is copyright and can not be copied or reproduced or altered, no extracts or any elements of this drawing or supporting information unless written consent has been obtained first.

DO NOT SCALE OFF THIS DRAWING, IF IN DOUBT ASK




EXISTING OS MAP
SCALE 1:1250

Scale Bar 1:1250

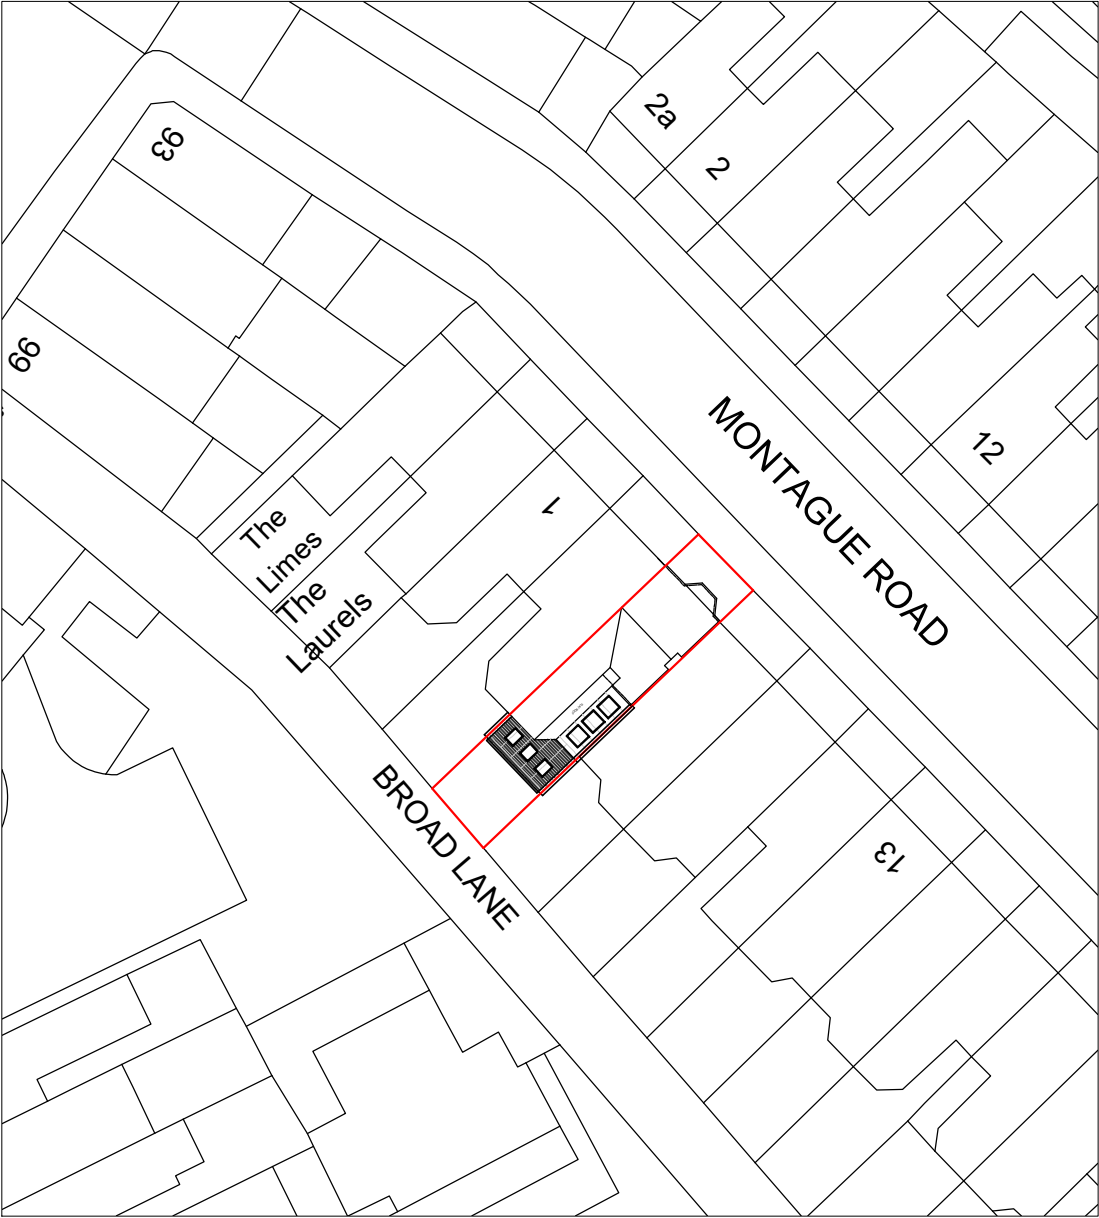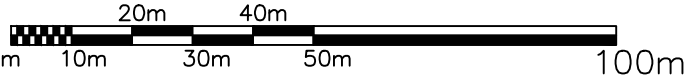

PROPOSED BLOCK PLAN
SCALE 1:500

Scale Bar 1:500

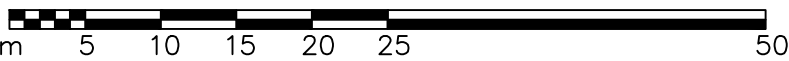

REV	DATE	DESCRIPTION
RTM Design Architectural Services Planning & Building Regulation Drawings		
27 St. Andrews Close, Slip End, LU1 4DE M 07979 575 456 E enquiries@rtmdesign.co.uk		
CLIENT MR WALKER		
ADDRESS 5 MONTAGUE ROAD CROUCH END LONDON N8 9PJ		
TITLE PLANNING APPLICATION EXISTING OS MAP AND PROPOSED BLOCK PLAN		
SCALE - AS SHOWN @ A1		DATE - AUG '23
JOB No.	DRAWING No.	REVISION
602	02_PL	