


- Typology A

Monopitch roof sloping up and away from the front of the house
- Typology B

Monopitch roof sloping down from the front of the house to the rear

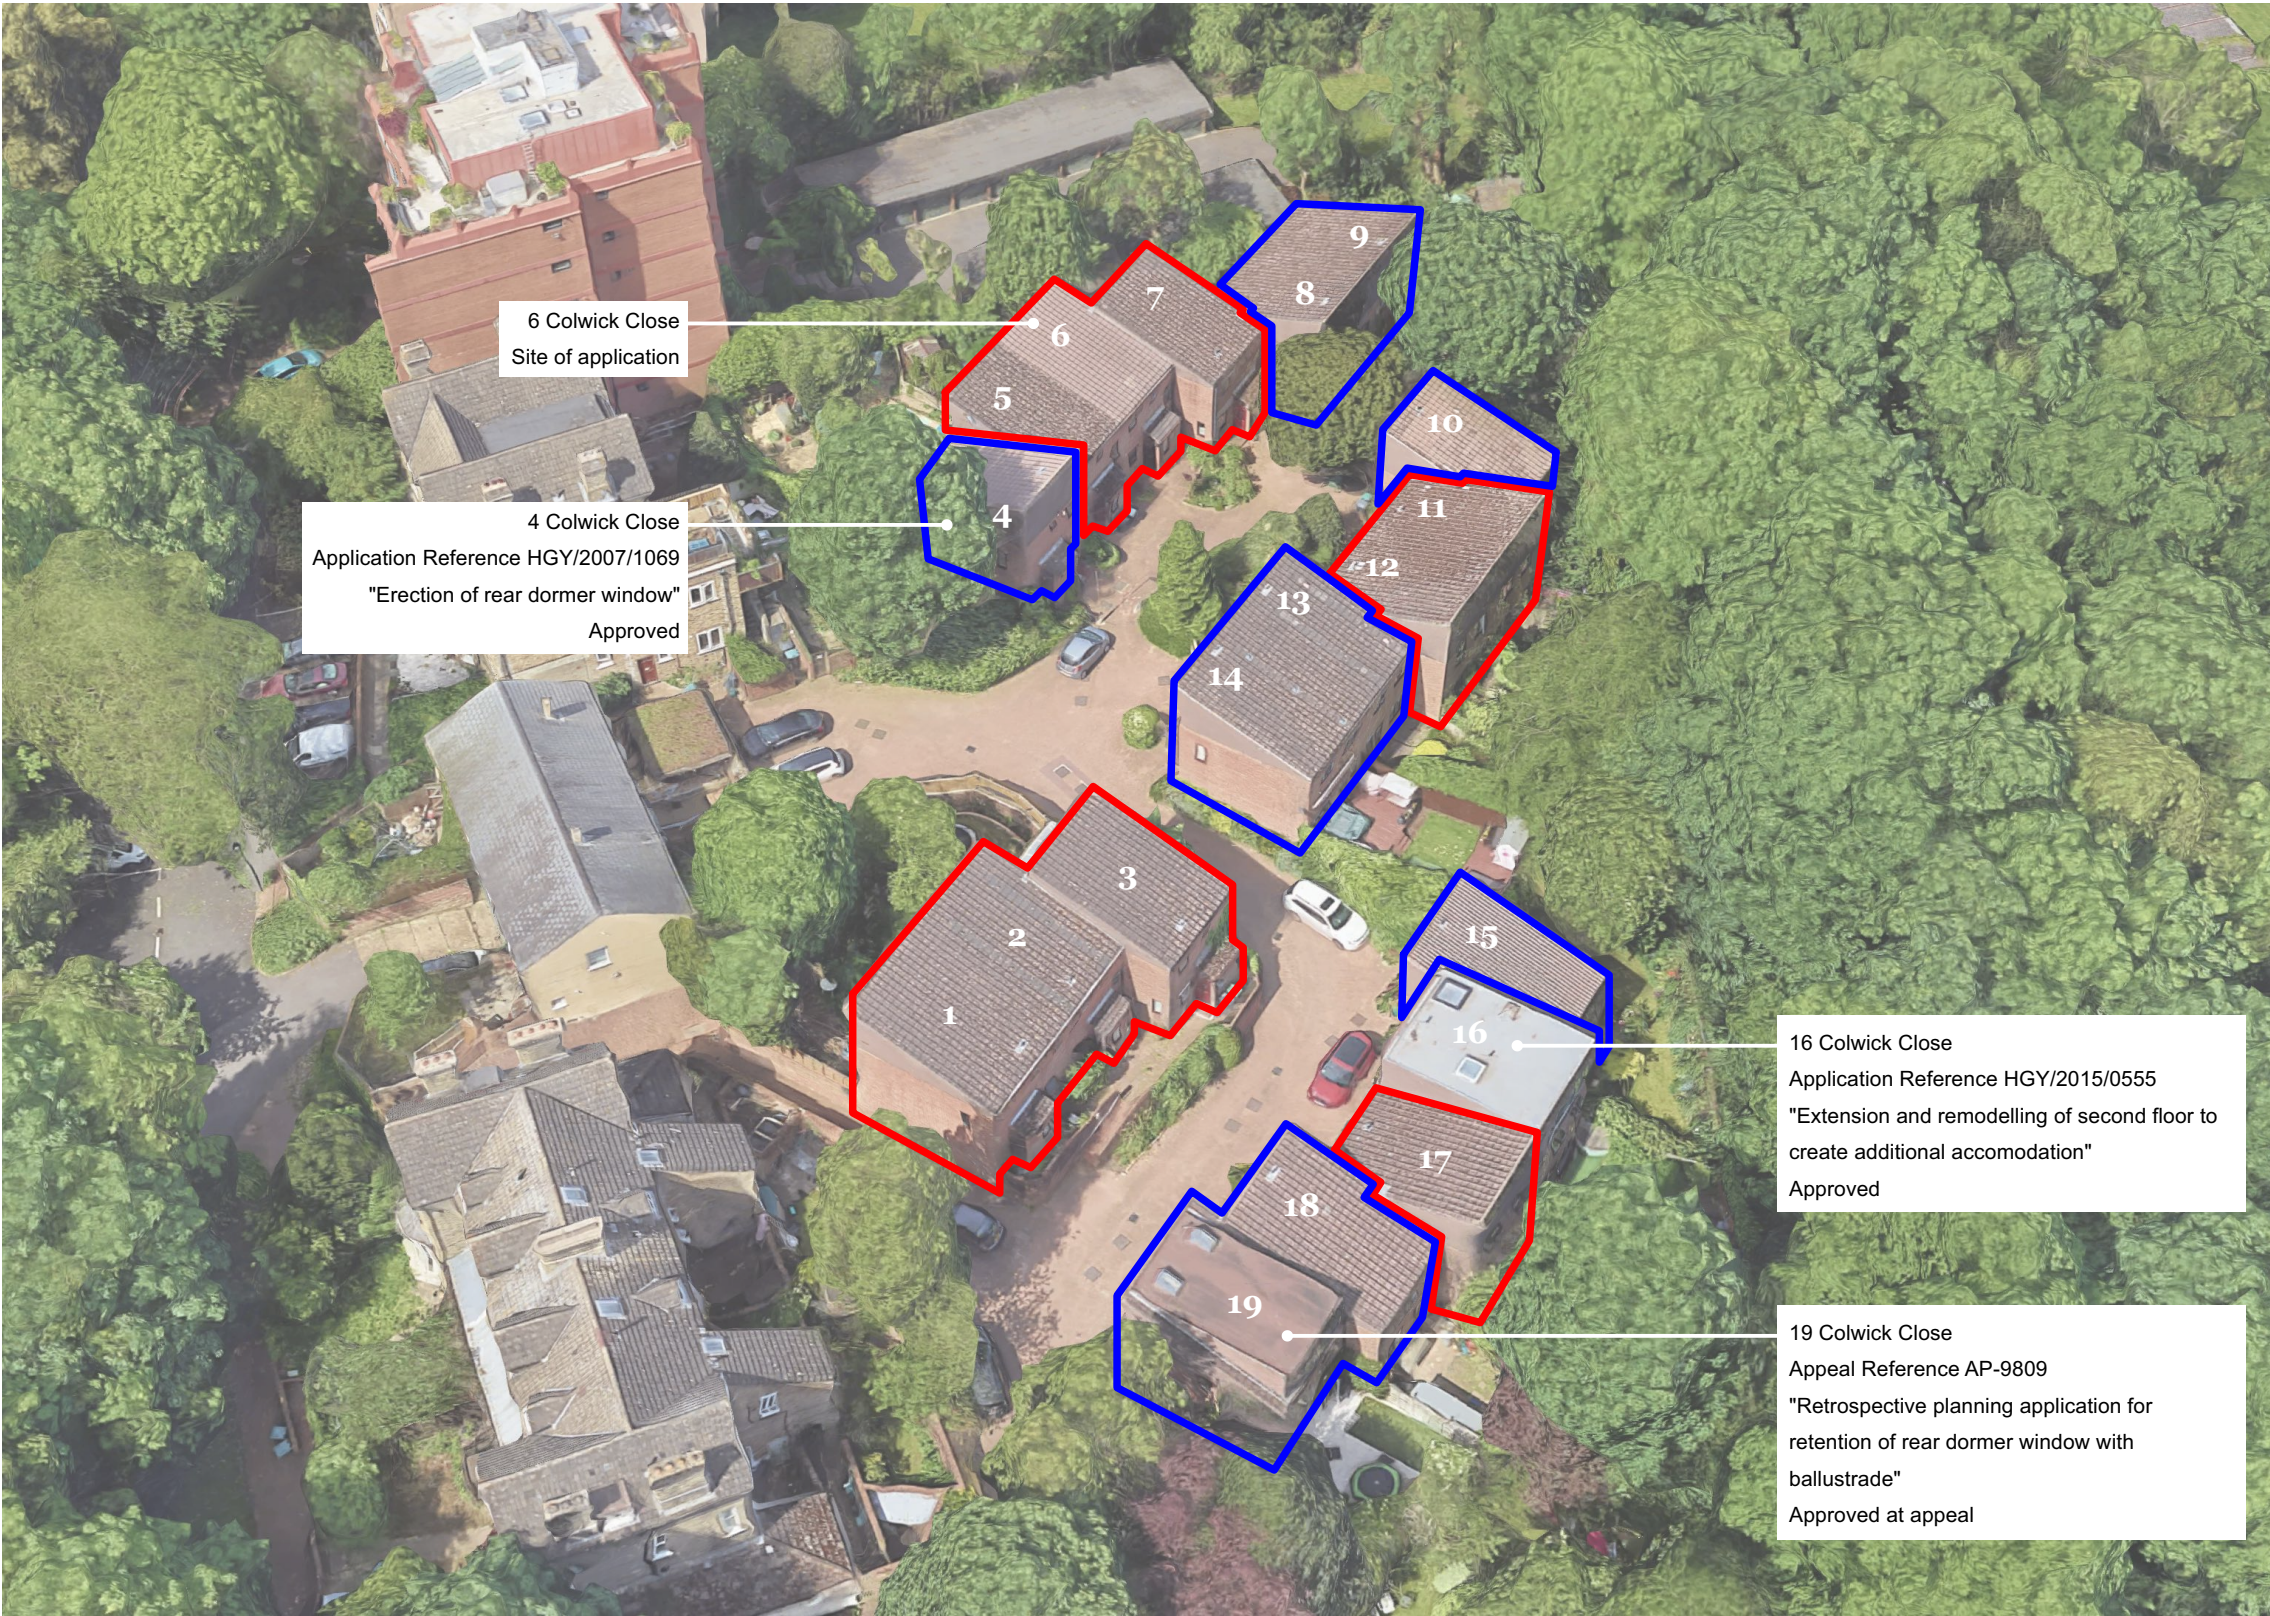

revisions
P1

To be read in conjunction with all other information
Do not scale off this drawing.

Mulroy

020 7267 5123
www.mulroyarchitects.com

project 6 Colwick Close, London, N6 5NU
for Andrew & Tina Mortensen
title Aerial Plan - Existing

status RIBA Stage 3

scale NTS	size A3	drawing number 23021-3-002
--------------	------------	-------------------------------

P1