



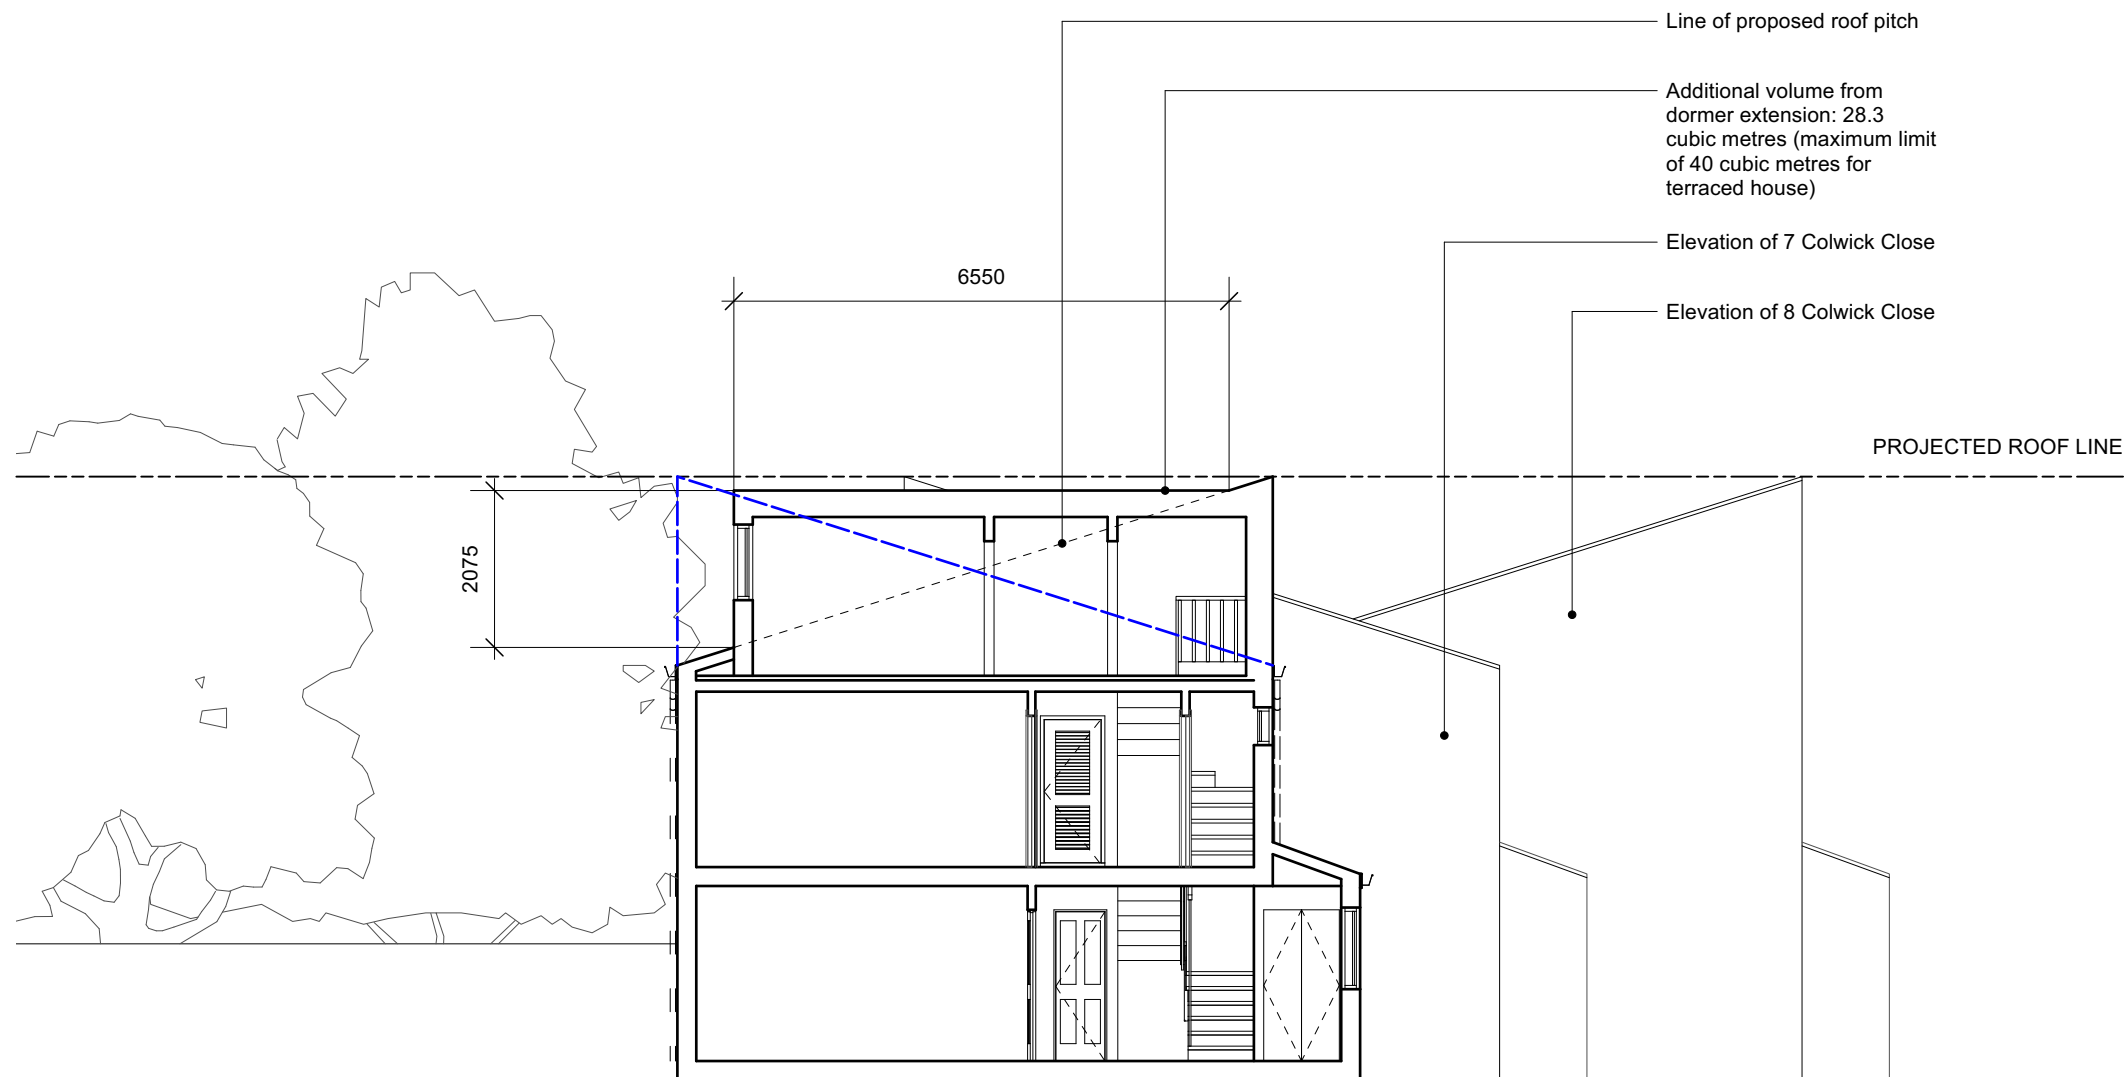

Proposed Section AA - Dormer

revisions
P1

--- Site boundary
--- Existing roof pitch

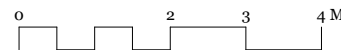

To be read in conjunction with all other information
Do not scale off this drawing.

Mulroy

020 7267 5123
www.mulroyarchitects.com

project 6 Colwick Close, London, N6 5NU
for Andrew & Tina Mortensen
title Proposed Section AA - Dormer

status RIBA Stage 3

scale
1:100

size
A3

drawing number
23021-3-120

P1