


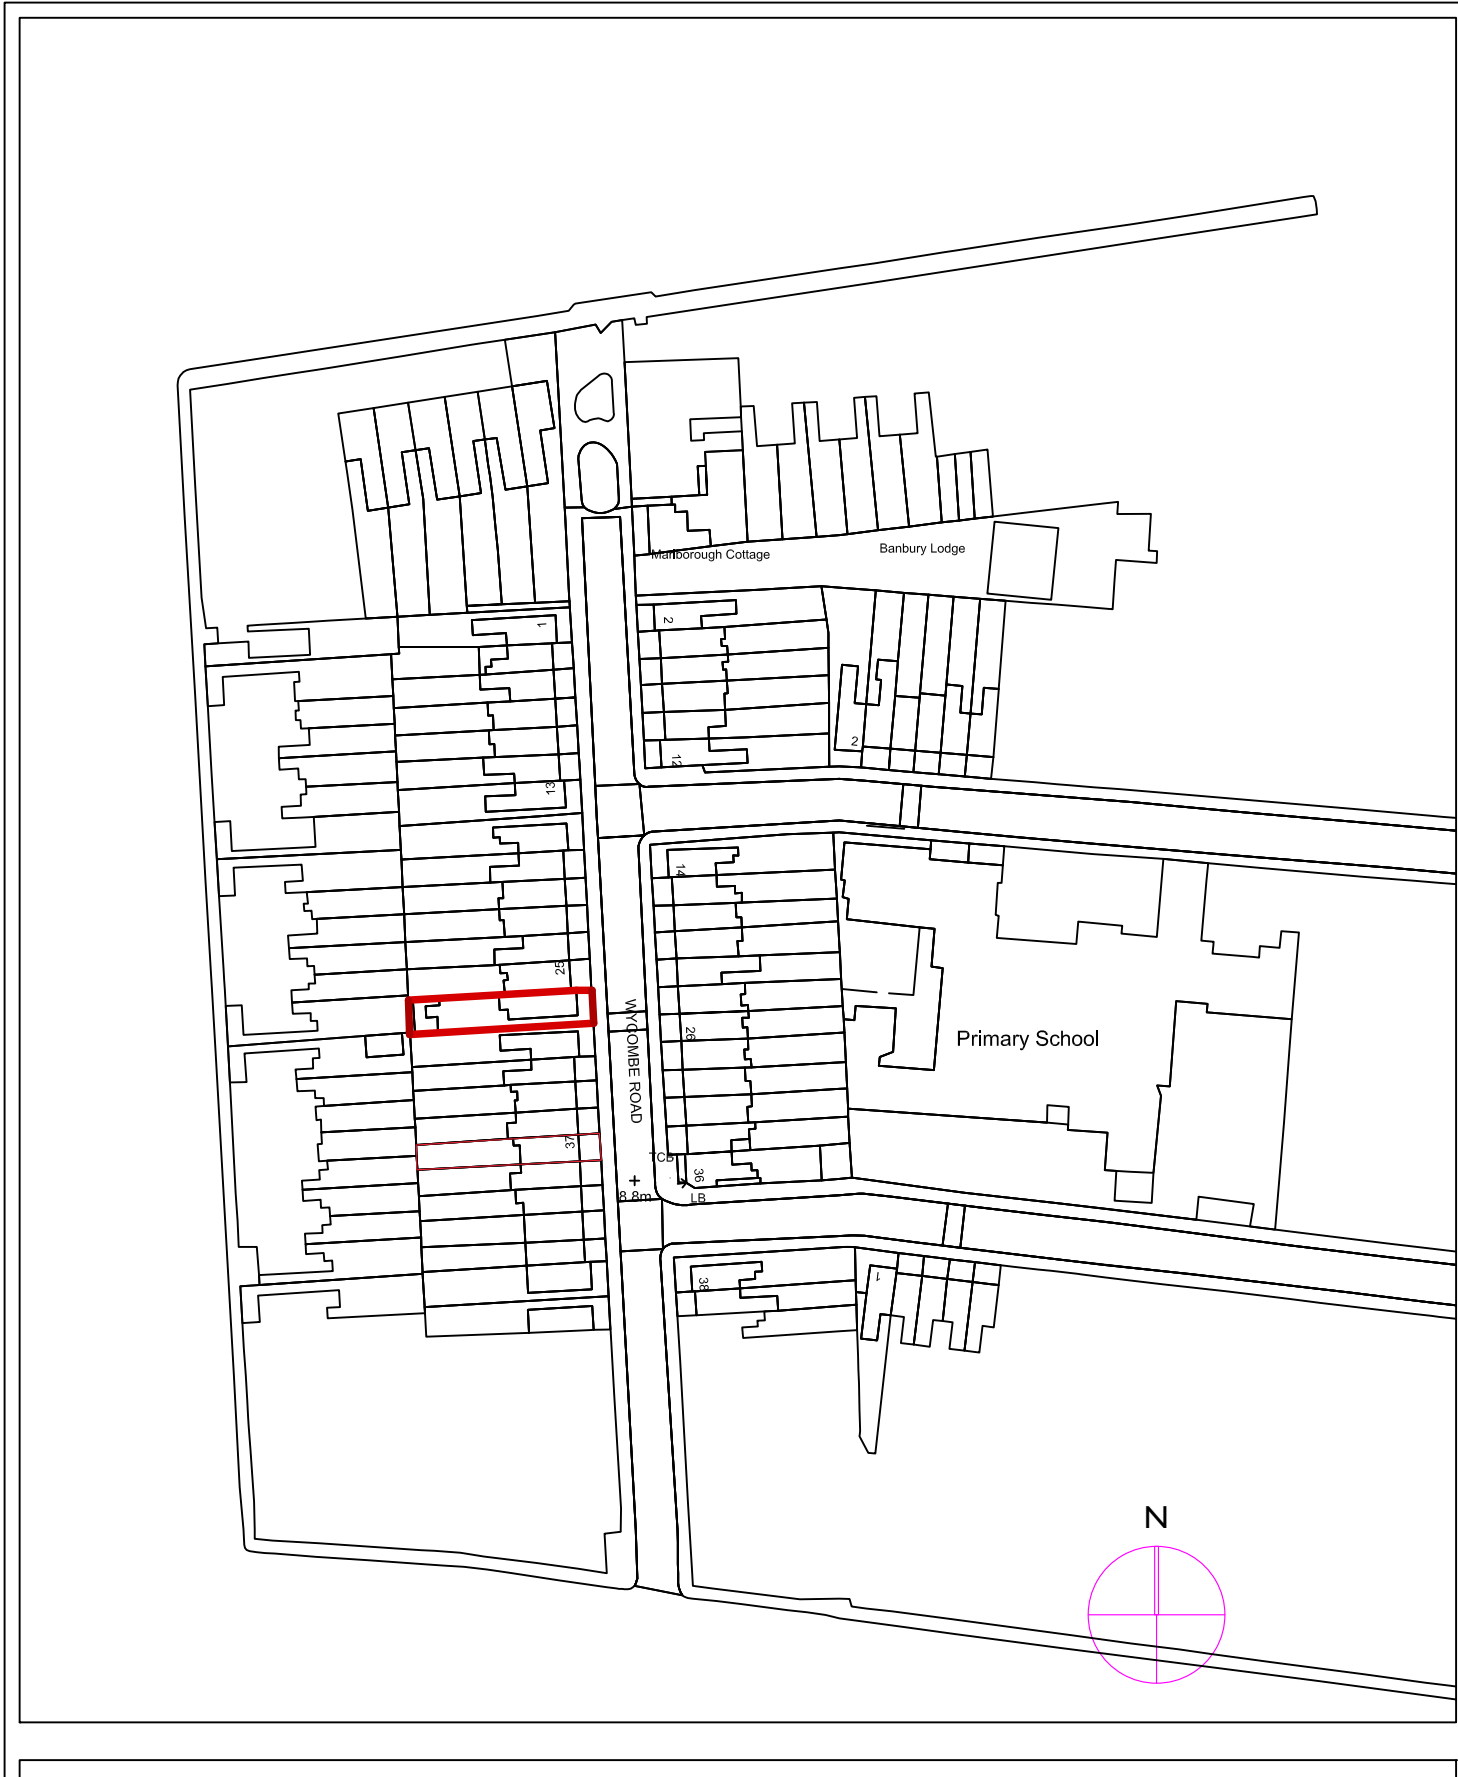

YOUR HOME
YOUR VISION

Address: 27 Wycombe Road, London, N17 9XN
Drawing: Block Plan
Ref: 027-001-P11-A
Date: 03.06.23

Scale: 1:1250 @ A3