



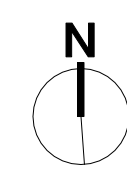

KEY:

SITE OUTLINE - - - - -

BUILDING OUTLINE _____

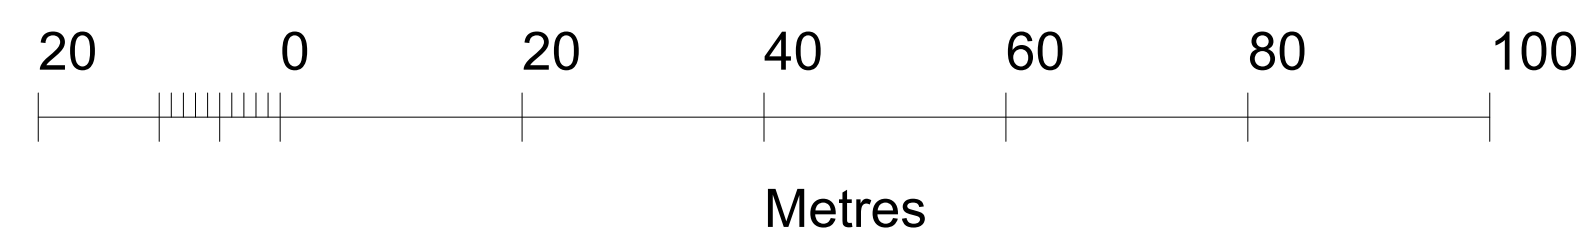

S M **CREATIVES**
design

Production Date: 19 July 2023

Top Left: 530911 188132 Bottom Right: 531111 187932

© Crown copyright and database rights 2023 Ordnance Survey OS100035409.

Reproduction in whole or in part is prohibited without the permission of Ordnance Survey

Project 19 Albany road, N44 RR		
Drg Title Location plan		
Date JULY 2023	Scale 1:625 @ A1 1:1250 @ A3	Drg Status PLANNING
Drg 19AR - 001	Revision	