

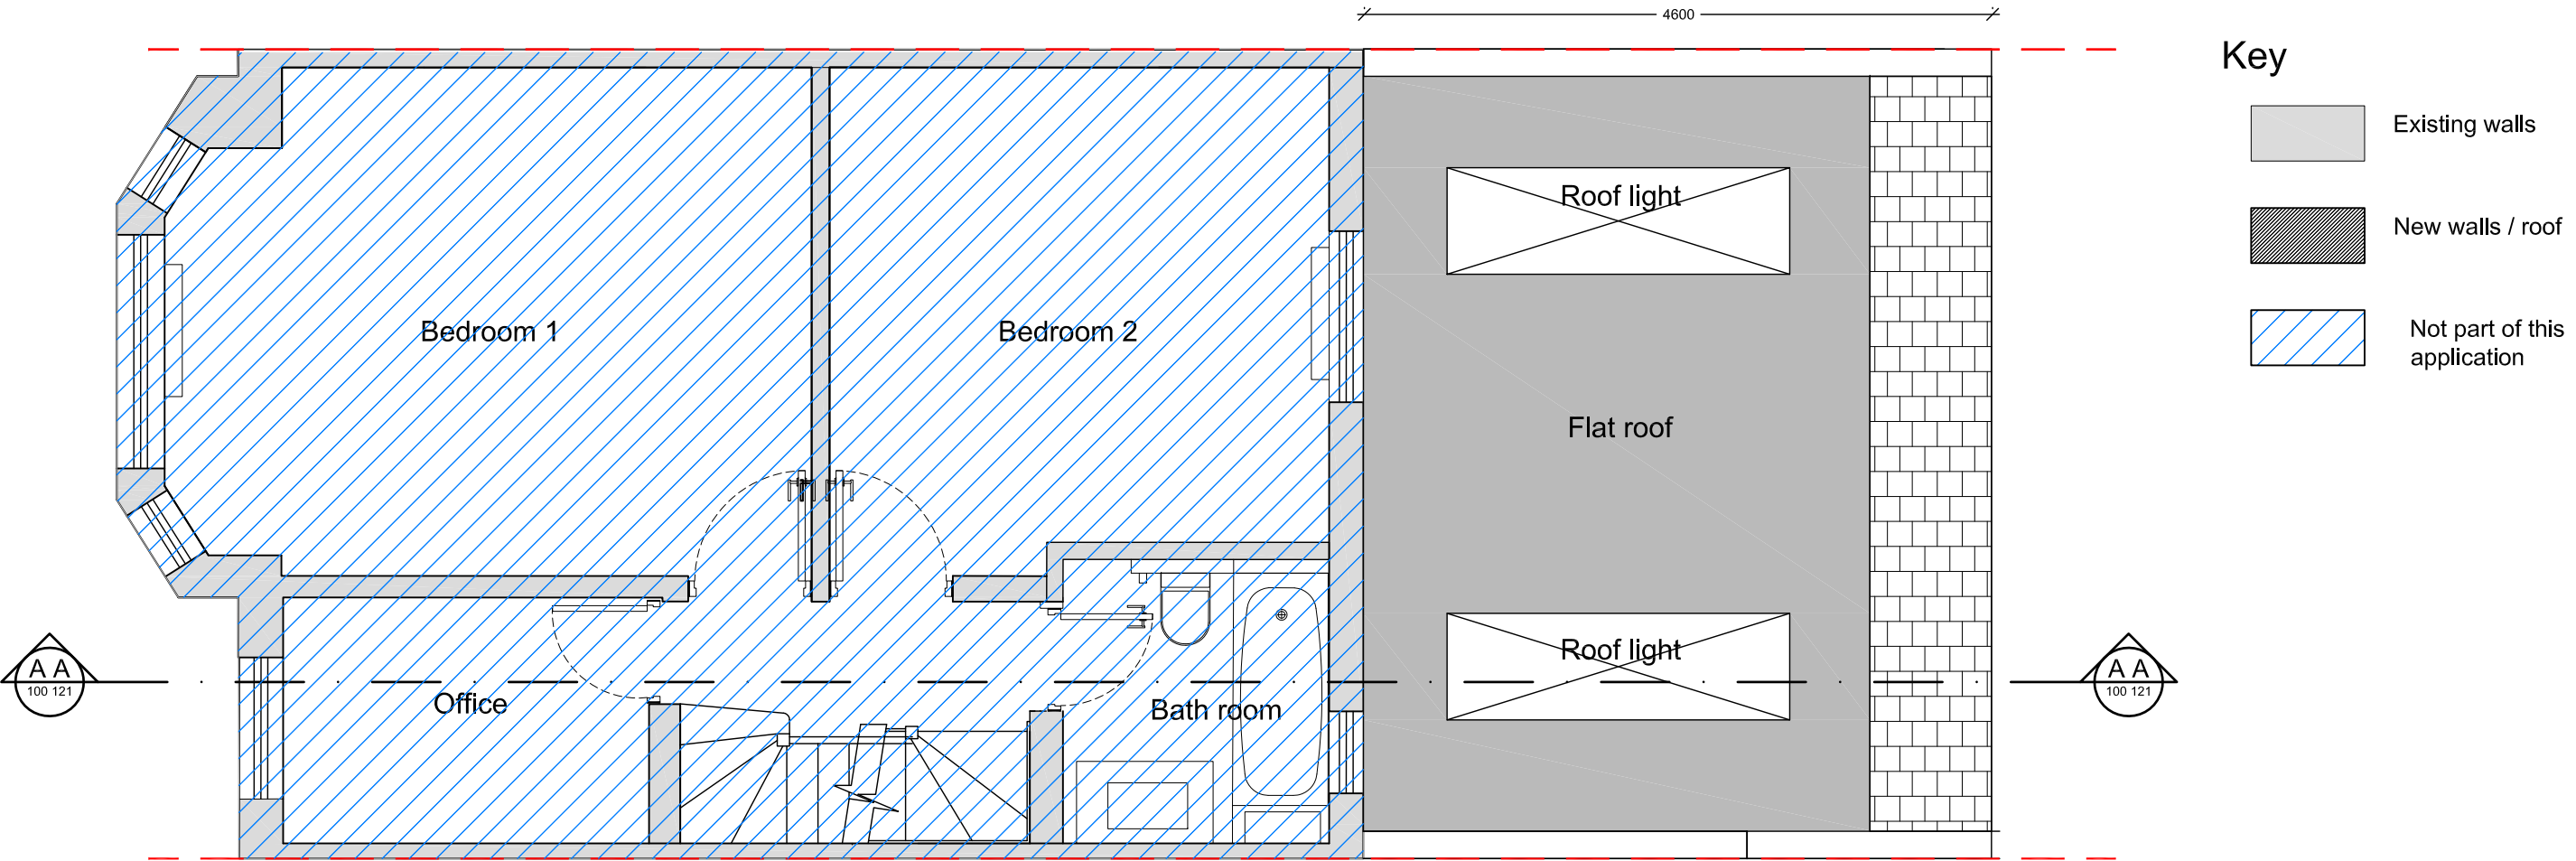


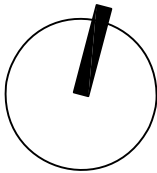

Proposed First Floor

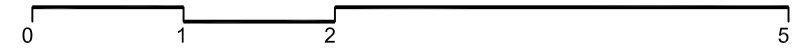

Angela Franco.
Design Professional

59 Outram Road
London N22 7AB
Phone: 07462010102
angelafrancoaltez@gmail.com

P1 New Staircase updated
rev amendments

16/10/21
date by

project
59 Outram Road N10 2PD

drawing title
Proposed First Floor

scale 1:50 @ A3
date 10.11.2020
drawn by AF
checked by -

drawing status
PLANNING

job no. 0227
drawing no. T-100-002
revision P0