

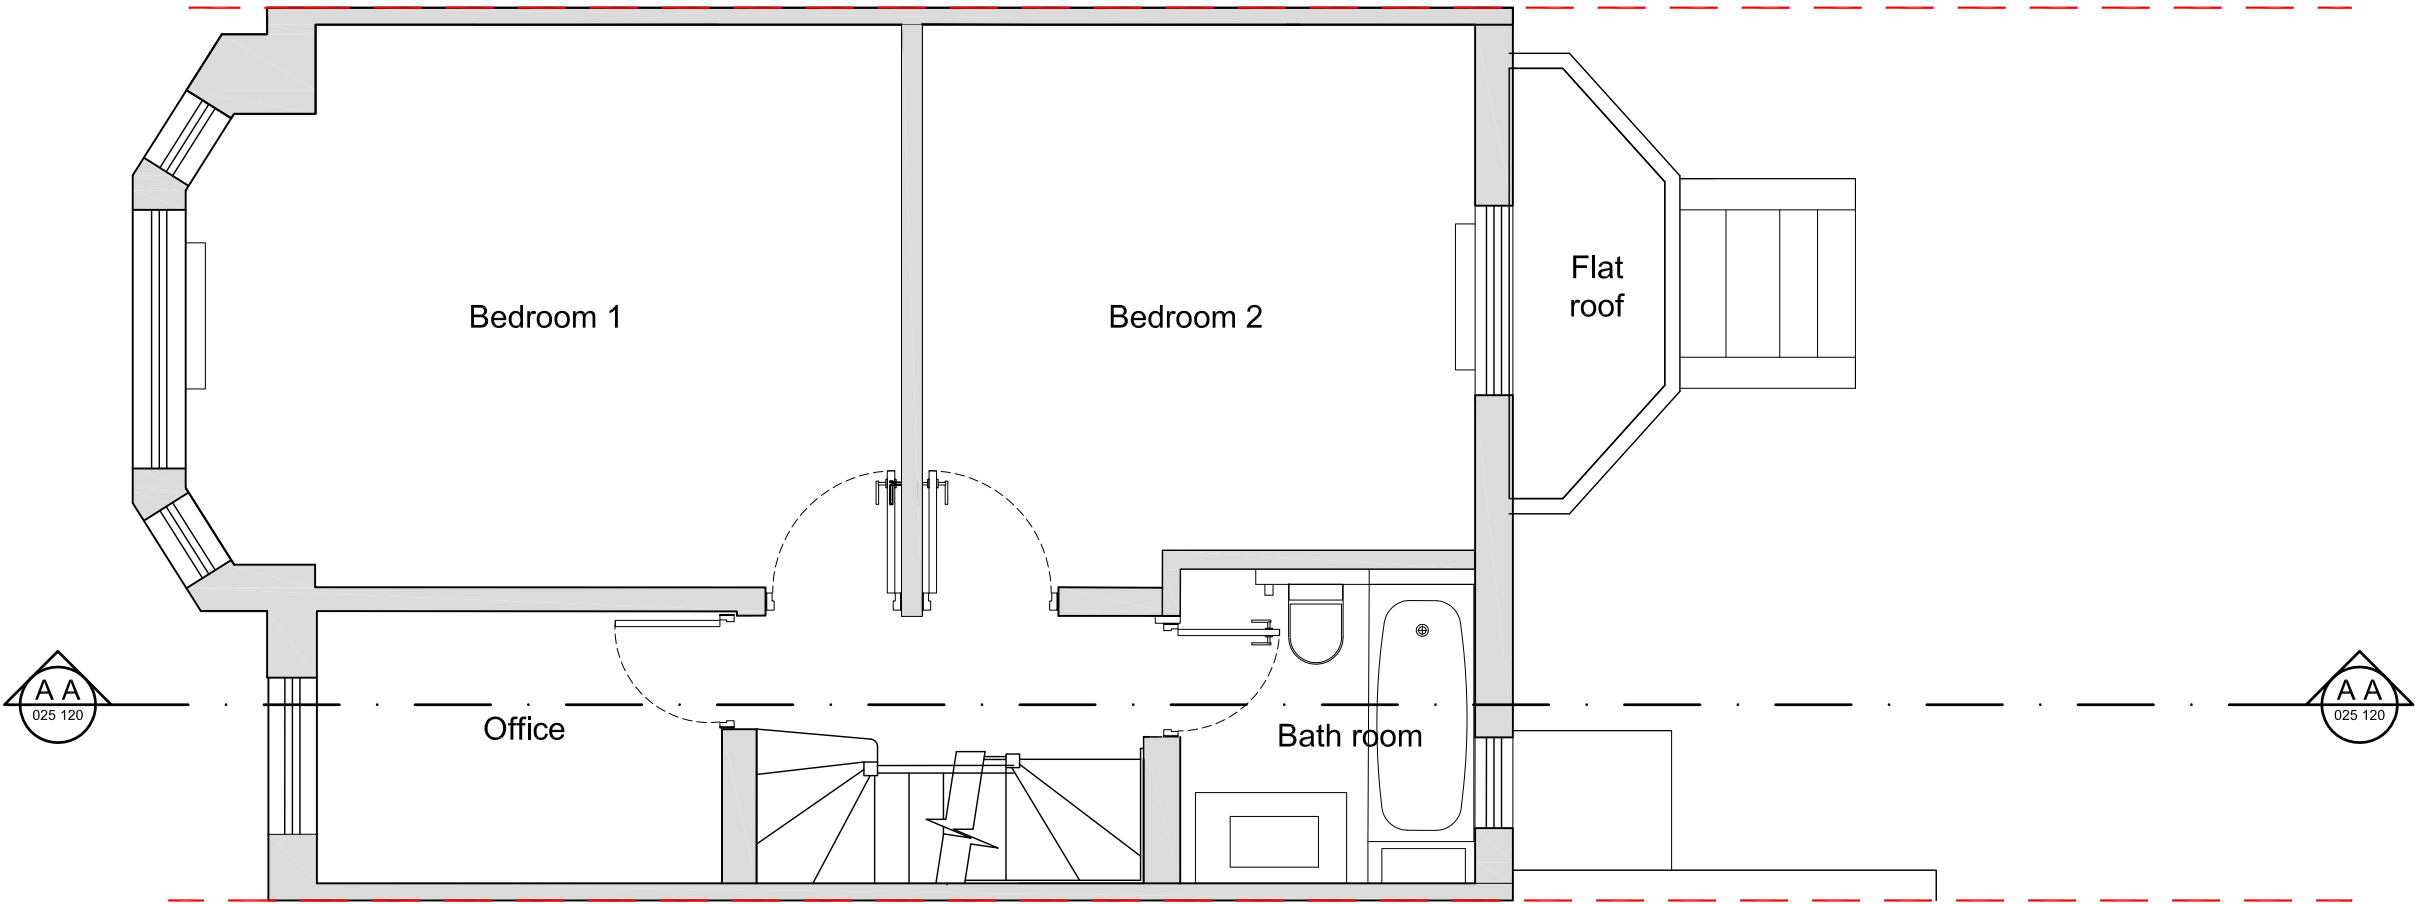


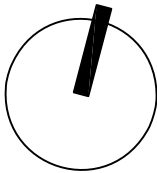

Key

Existing walls

Existing First Floor

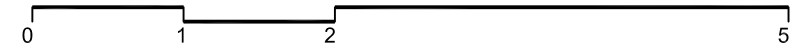

Angela Franco.
Design Professional

59 Outram Road
London N22 7AB
Phone: 07462010102
angelafrancoaltez@gmail.com

rev amendments

date by

project
59 Outram Road N10 2PD

drawing title
Existing First Floor

drawing status
PLANNING

scale
1:50 @ A3

date
10.11.2020

drawn by
AF

checked by
-

job no.
0227

drawing no.
T-025-002

revision
P0