



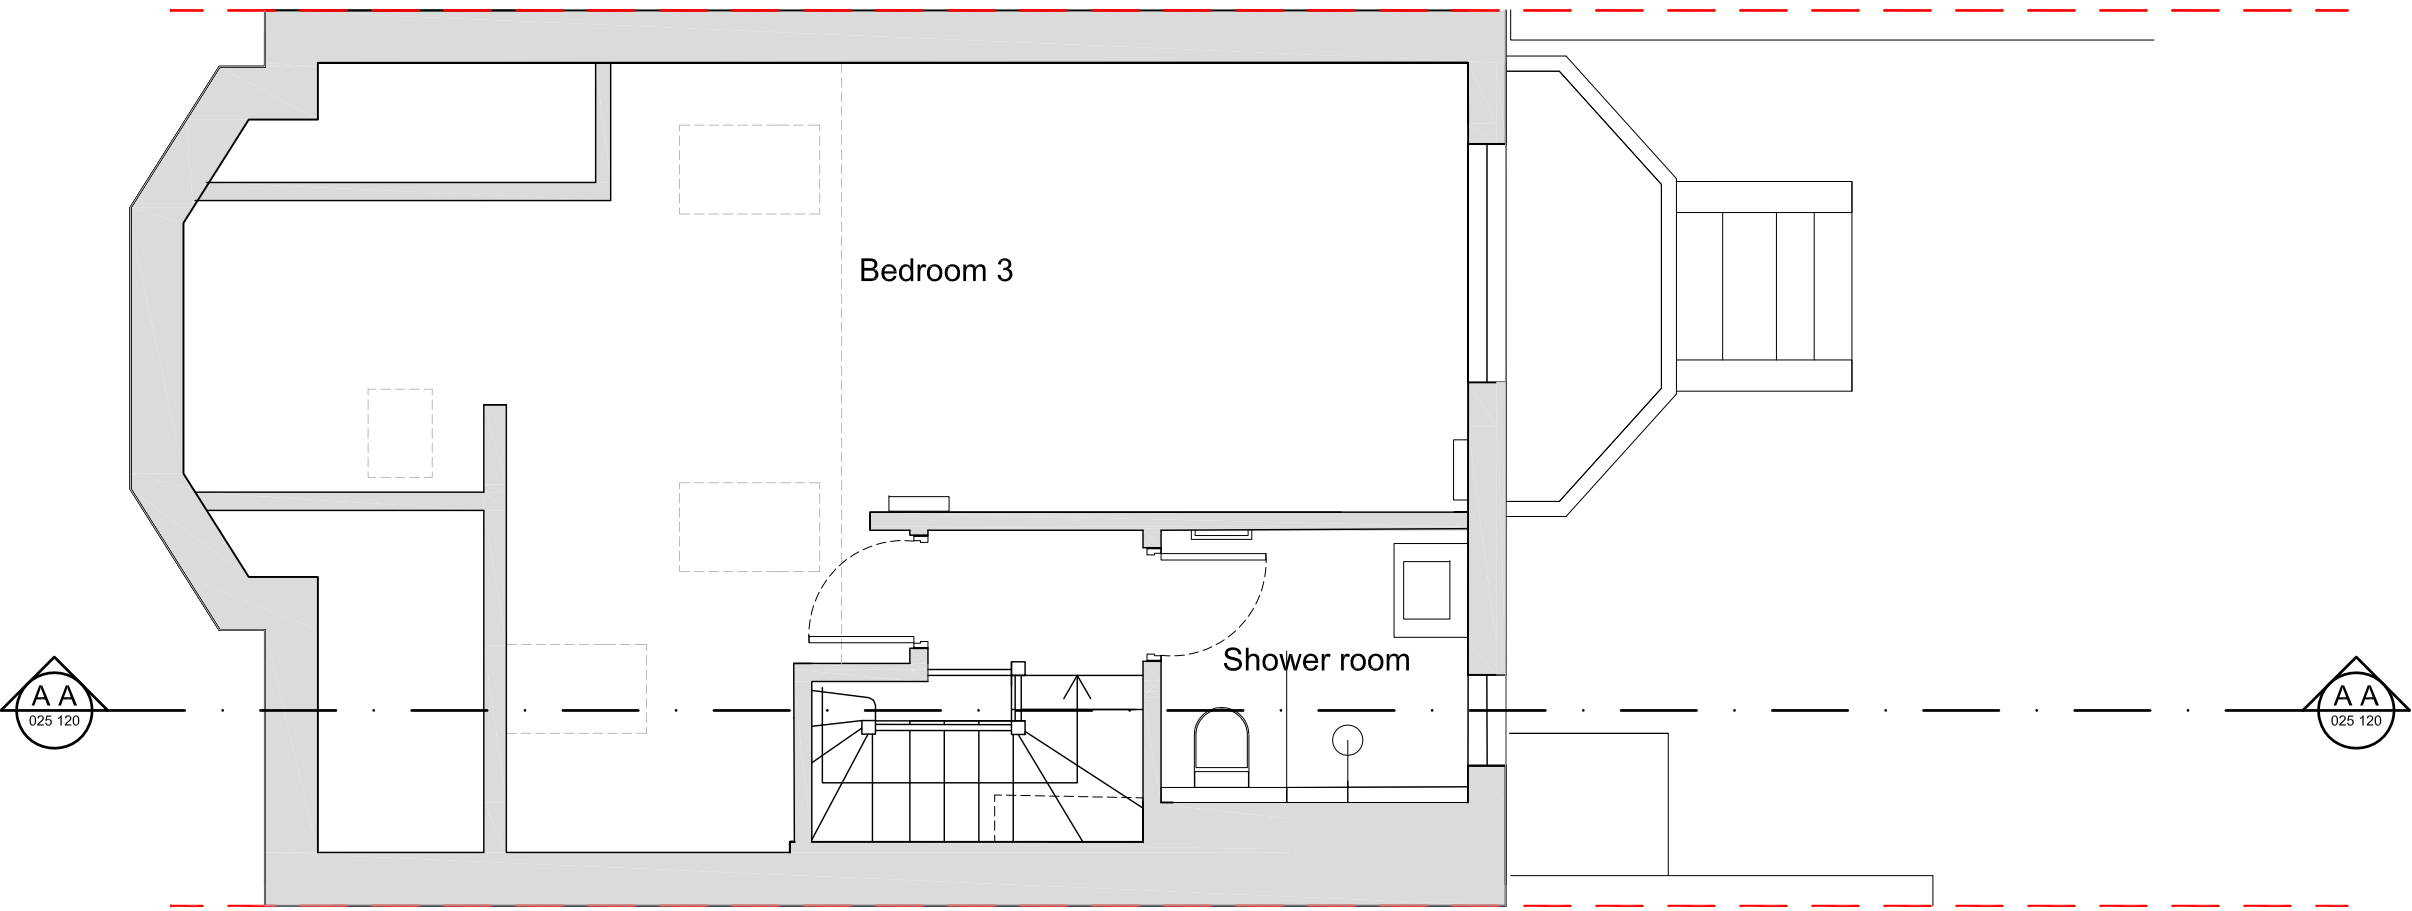

Key

Existing walls

Existing Loft

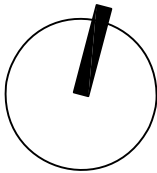

**Angela Franco.**  
Design Professional  
  
59 Outram Road  
London N22 7AB  
Phone: 07462010102  
angelafrancoaltez@gmail.com

|                        |               |           |             |          |            |
|------------------------|---------------|-----------|-------------|----------|------------|
| project                | drawing title | scale     | date        | drawn by | checked by |
| 59 Outram Road N10 2PD | Existing Loft | 1:50 @ A3 | 10.11.2020  | AF       | -          |
| drawing status         |               | job no.   | drawing no. | revision |            |
| PLANNING               |               | 0227      | T-025-003   | P0       |            |
| rev                    | amendments    | date      | by          |          |            |