



Key

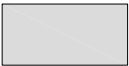


Existing walls




New walls / roof

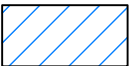

Not part of this application

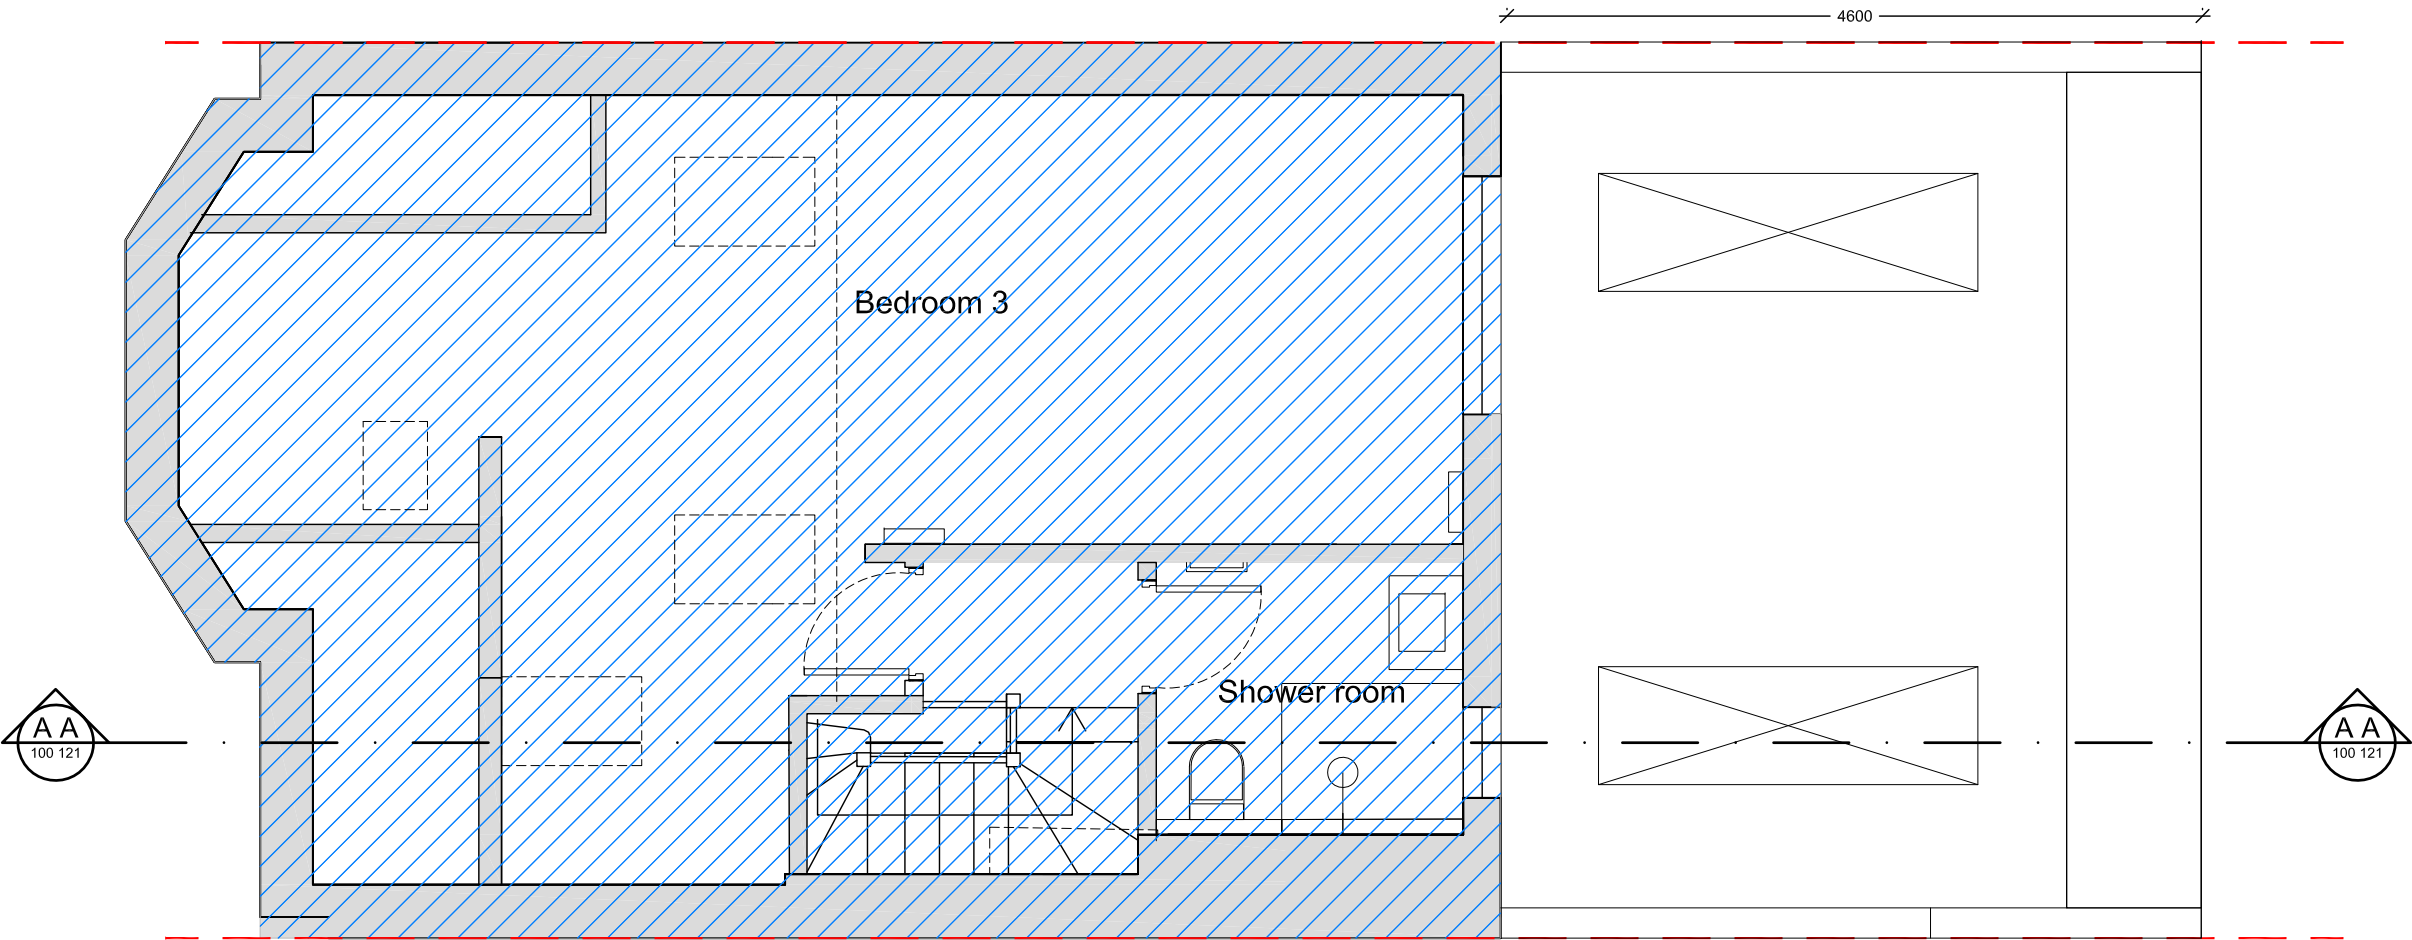

Proposed Loft

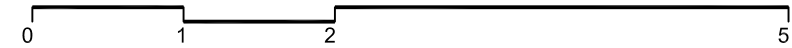

Angela Franco.

Design Professional

59 Outram Road
London N22 7AB
Phone: 07462010102
angelafrancoaltez@gmail.com

project
59 Outram Road N10 2PD

drawing title
Proposed Loft

scale
1:50 @ A3

date
10.11.2020

drawn by
AF

checked by
-

drawing status
PLANNING

job no.
0227

drawing no.
T-100-003

revision
P0

rev amendments

date by