



Key

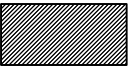


Existing walls



New walls / roof

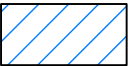

Not part of this application

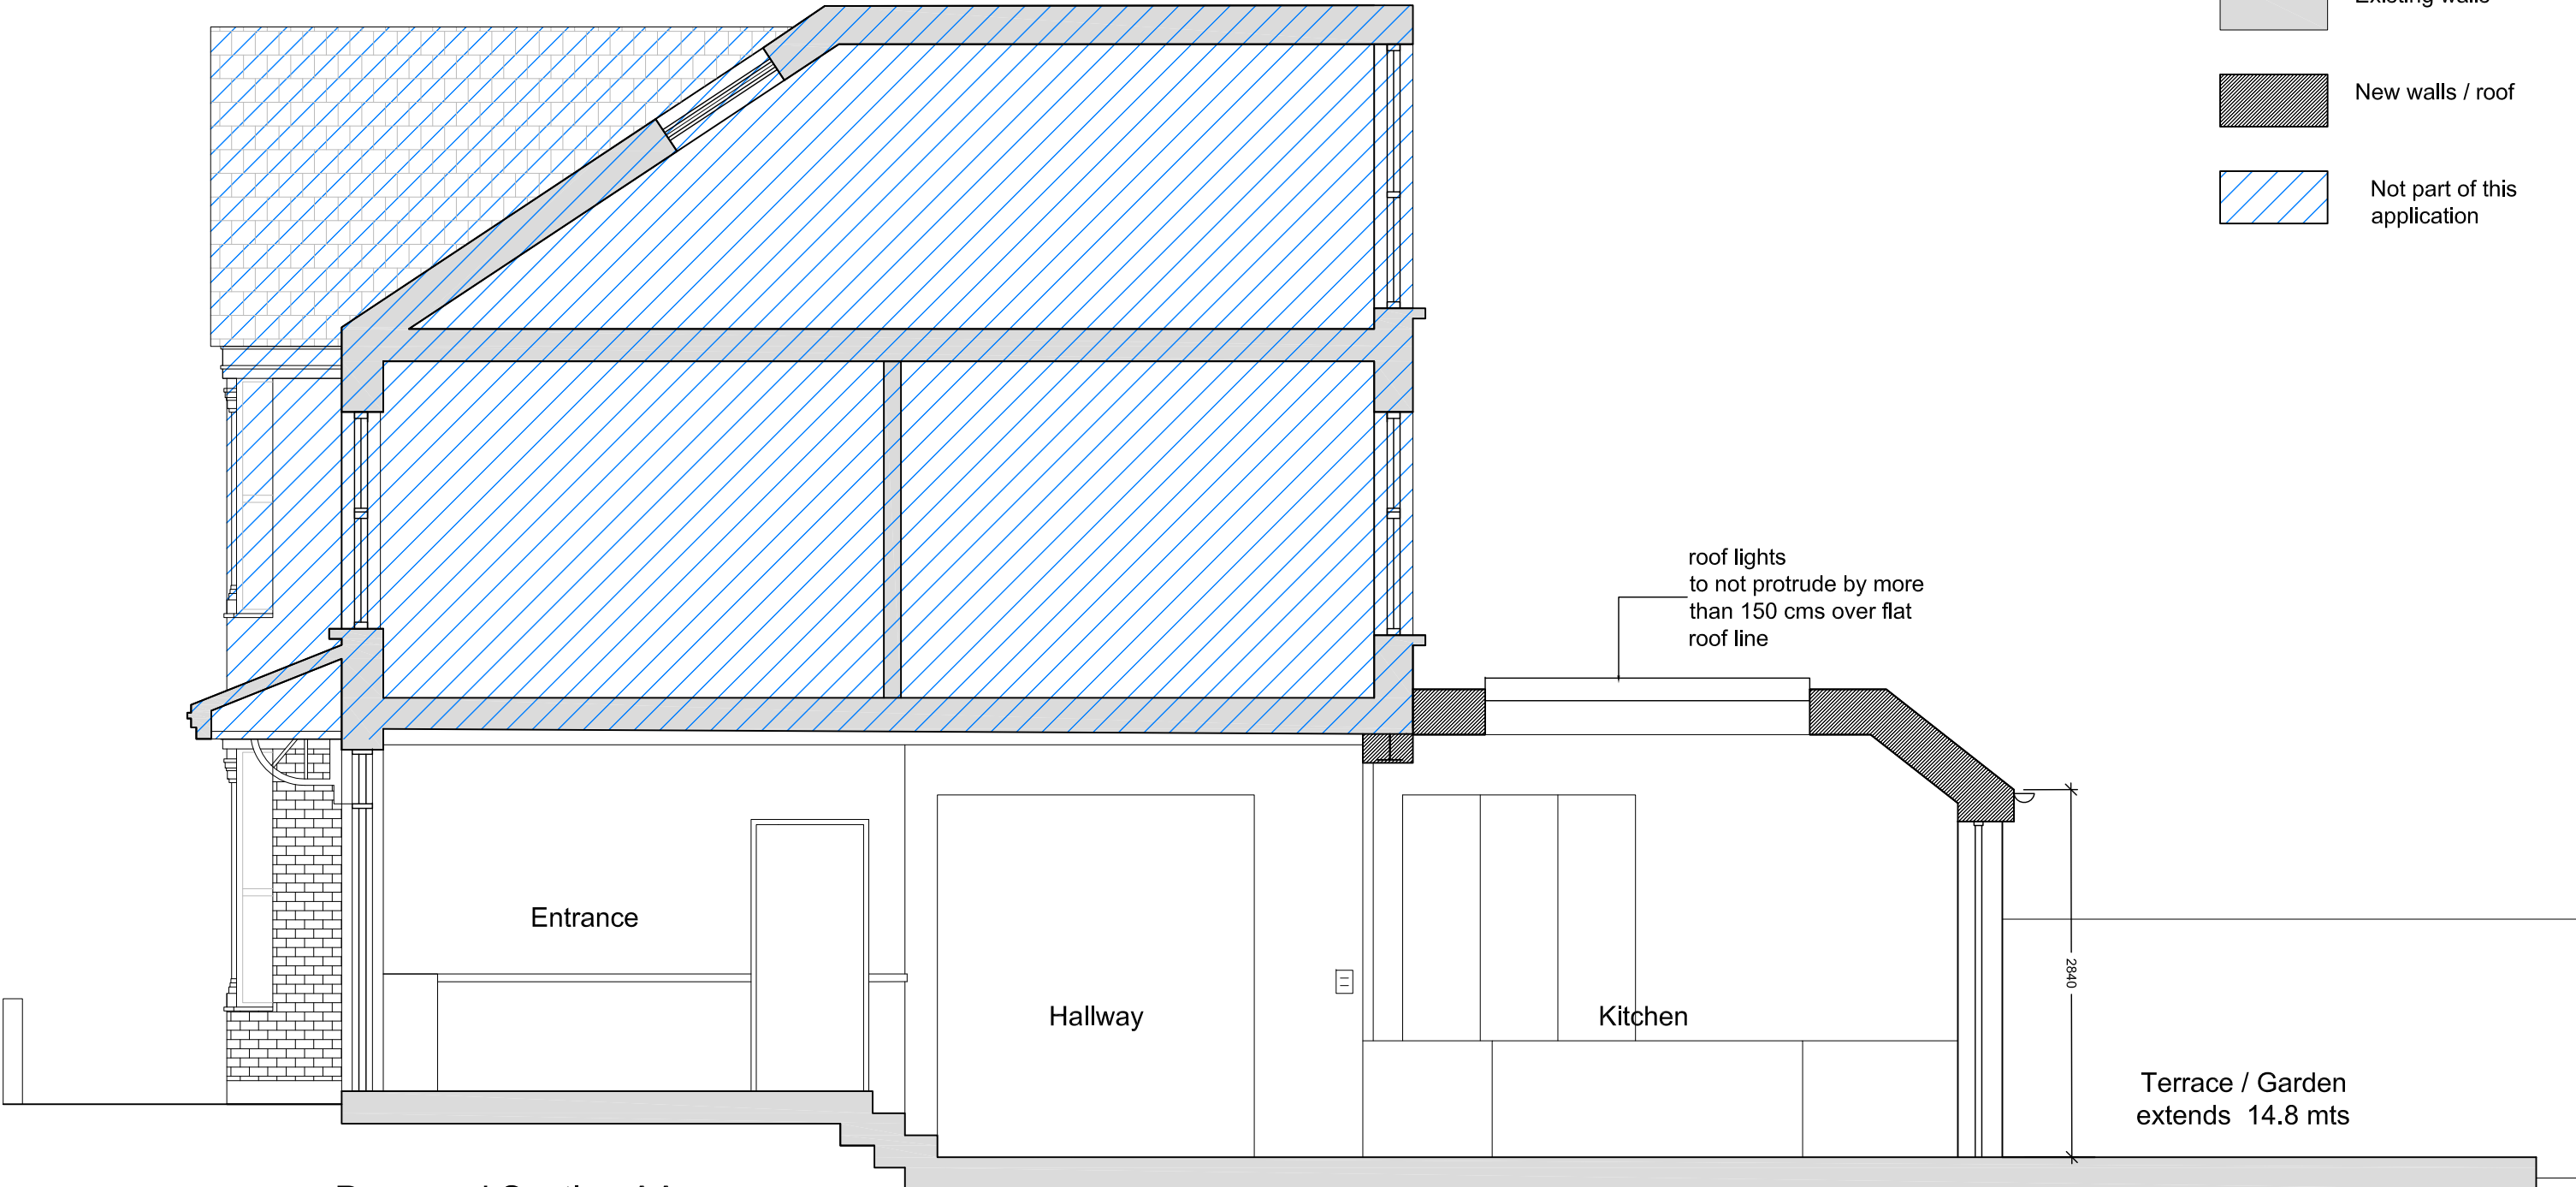

Proposed Section AA



Angela Franco.

Design Professionals

59 Outram Road

London N22 7AB

Phone: 07462010102

angelafrancoaltez@gmail.com

projec

59 Outram Road N10 2PD

drawing title

Proposed Section AA

scale

1:50 @ A3

date

10.11.2020

rawn by

F

ecked by

drawing sta

PLANNING

job ne

0227

drawing no.

T-100-120

vision

50

rev amendments

date b