


Key




Built Area




Land

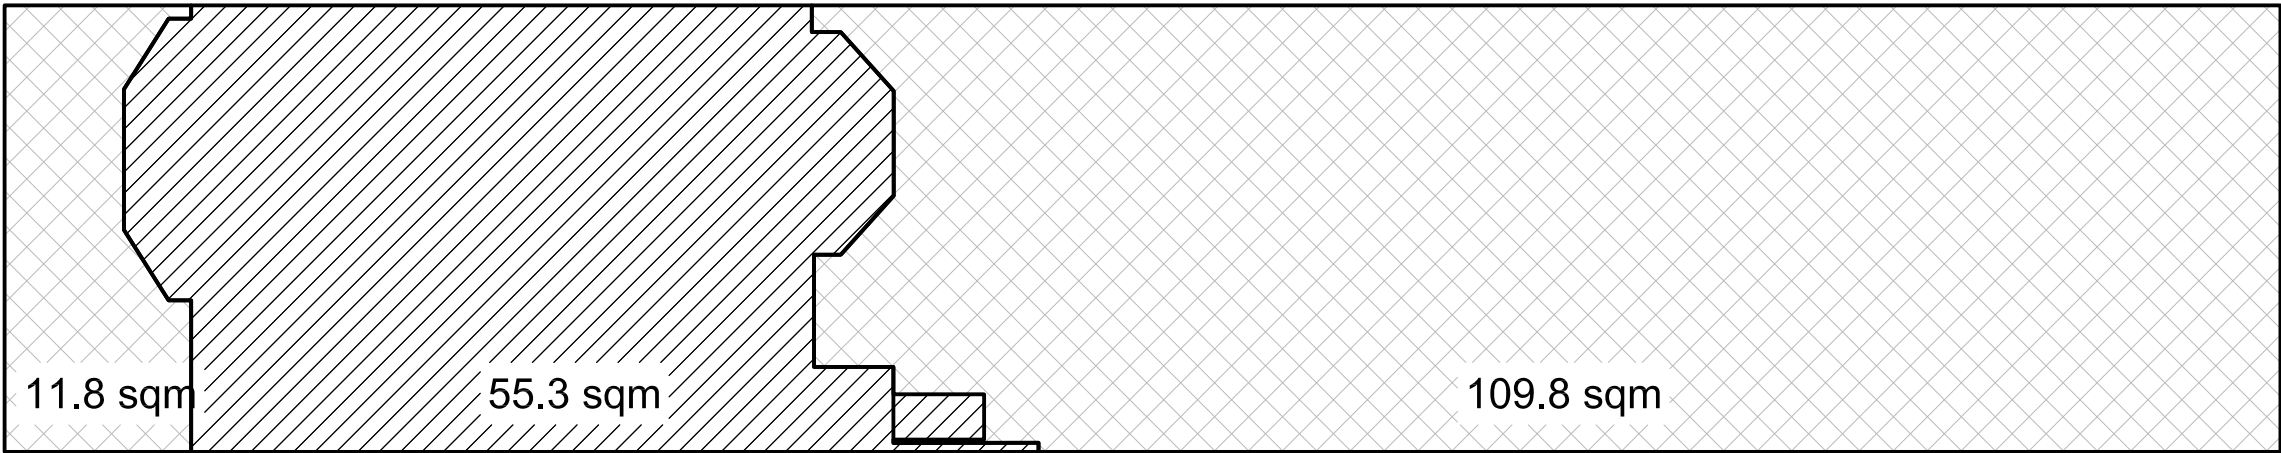

Existing Ground Floor Built Area

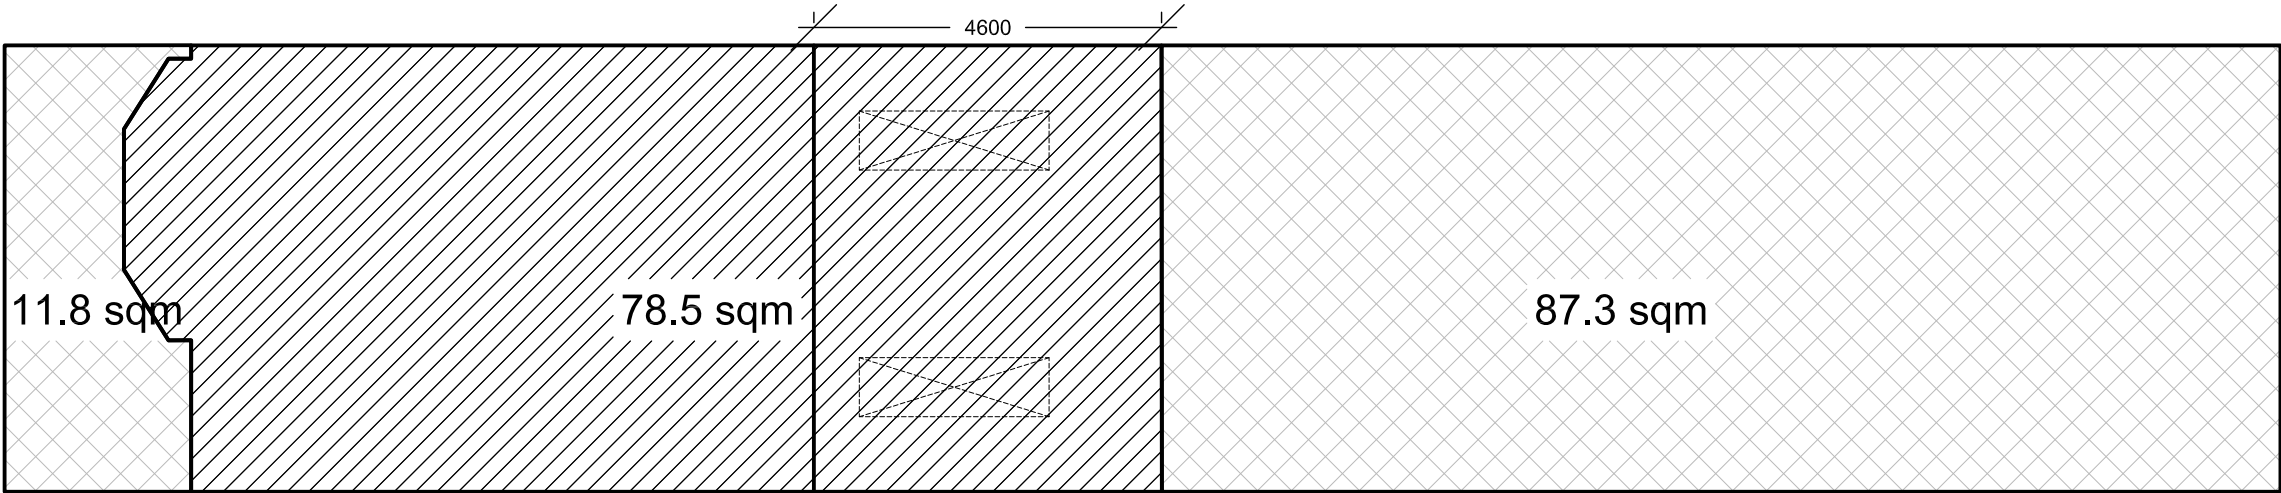

Proposed Ground Floor Built Area

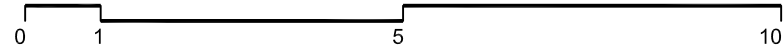

Angela Franco.

Design Professional

59 Outram Road
London N22 7AB
Phone: 07462010102
angelafrancoaltez@gmail.com

project	drawing title	scale	date	drawn by	checked by
59 Outram Road N10 2PD	Proposed Ground Floor Extension Area	1:100 @ A3	10.11.2020	AF	-

drawing status	job no.	drawing no.	revision
PLANNING	0227	T-700-002	P0

rev	amendments	date	by
-----	------------	------	----