


74-76 Lealand Road, Tottenham, London, N15 6JT

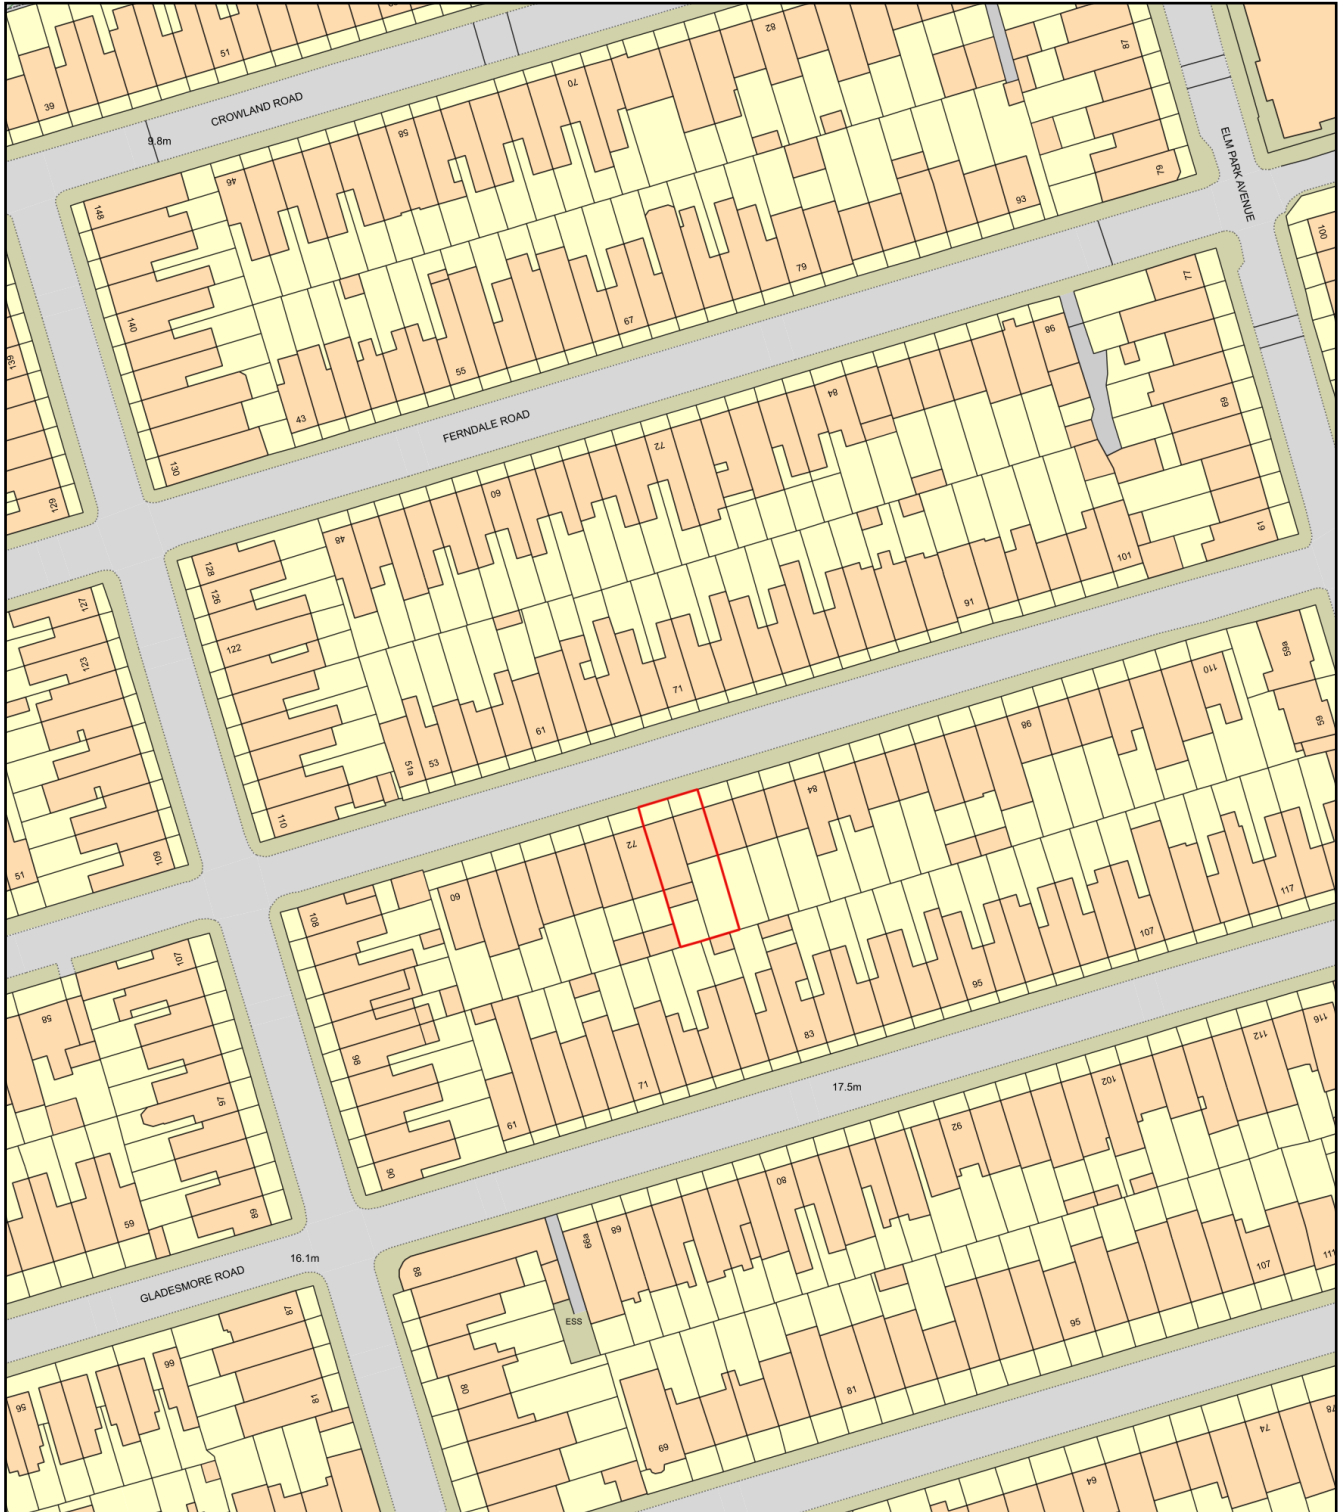

0 50
Metres



Plan Produced for: Excel Planning

Date Produced: 10 Aug 2023

Plan Reference Number: TQRQM2322234752381

Scale: 1:1250 @ A4