



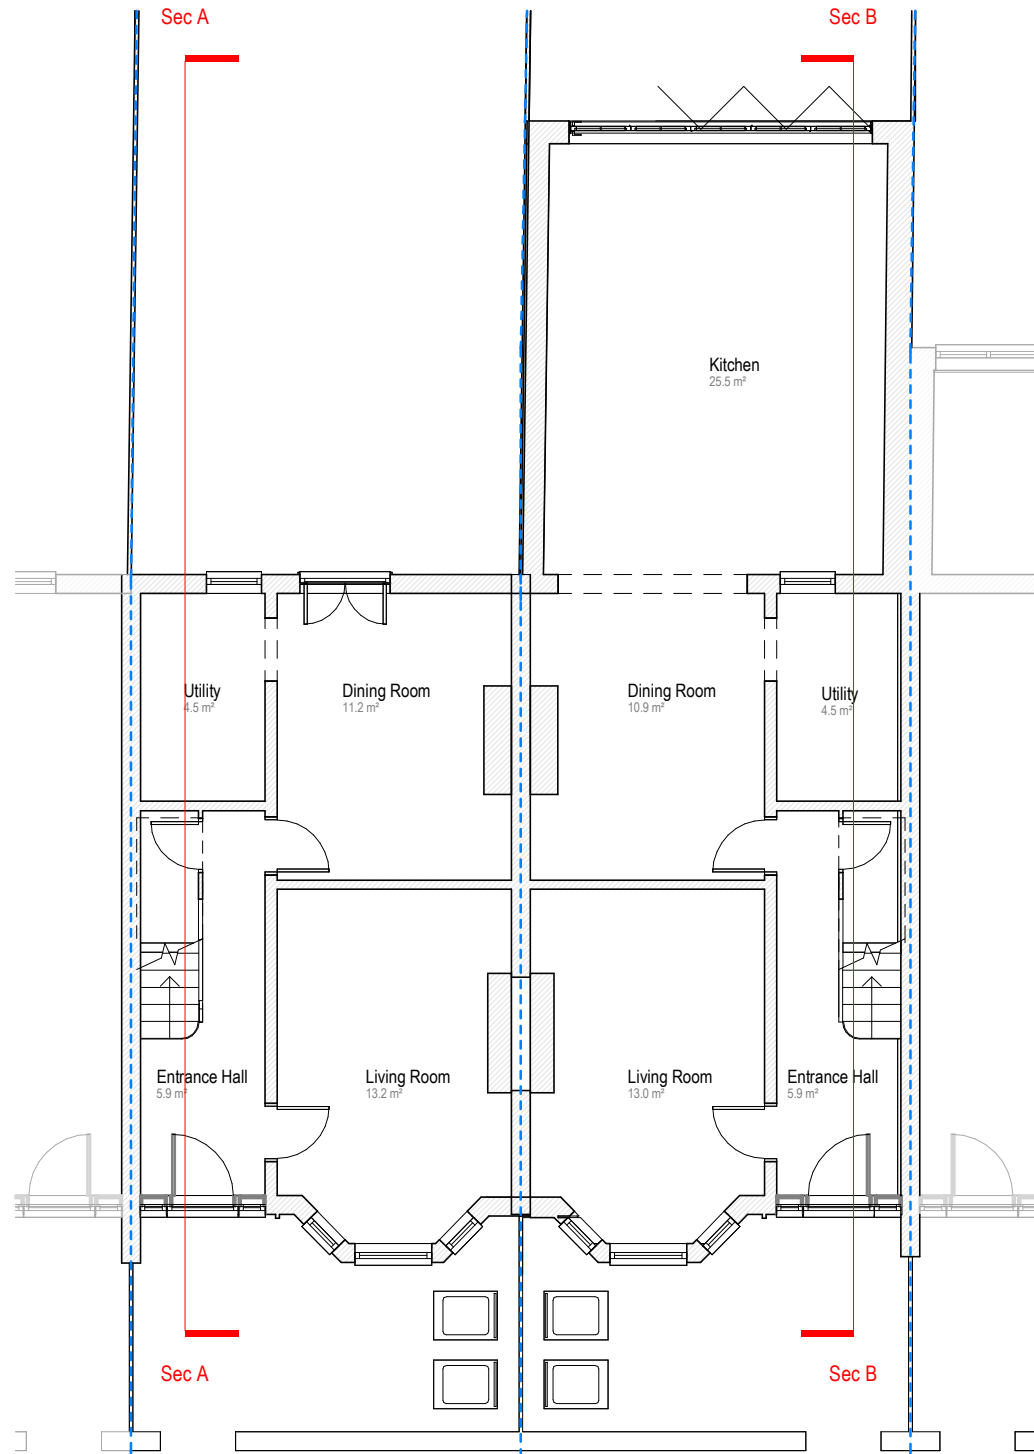


Existing Ground Floor Plan

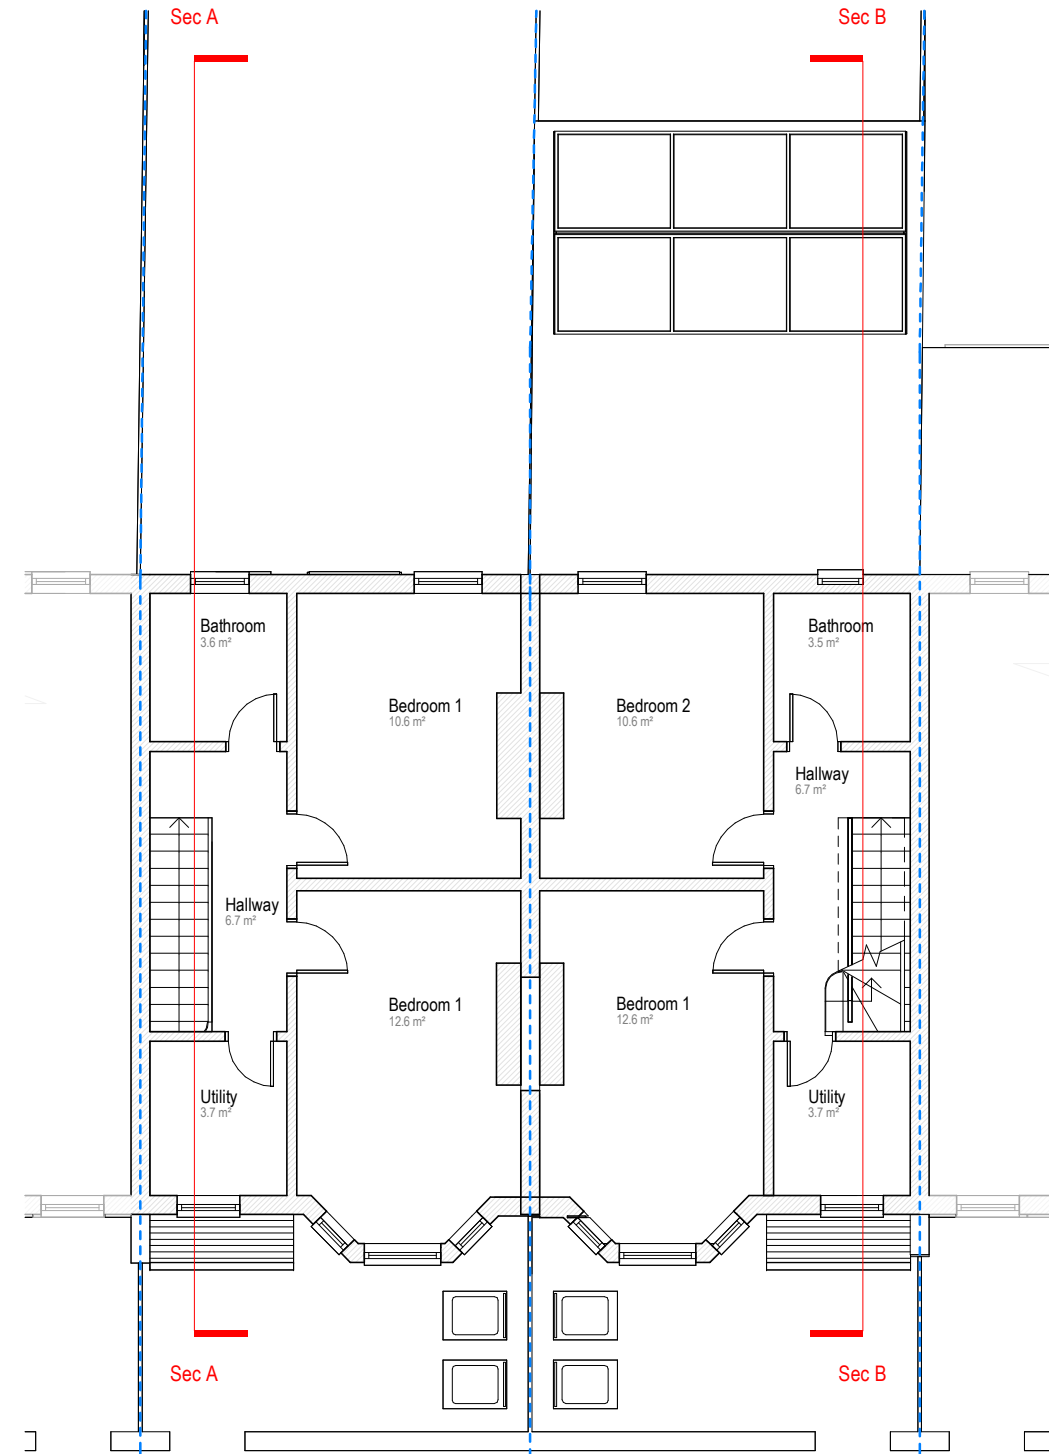


Existing First Floor Plan

Revision	Revision Date

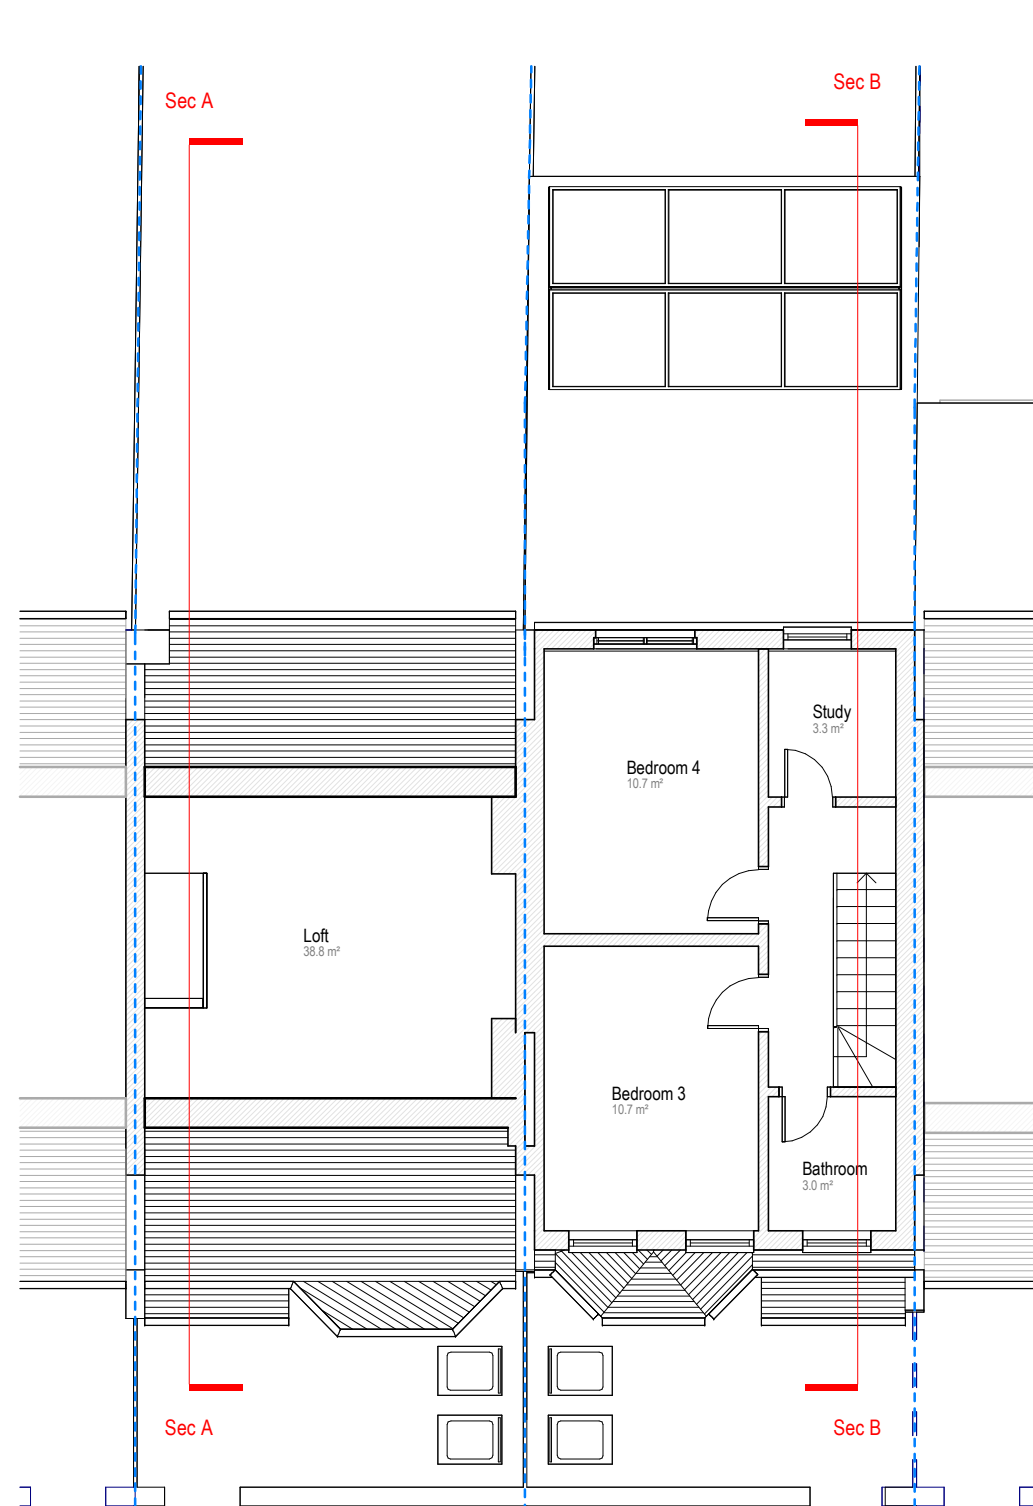


Existing Loft Floor Plan

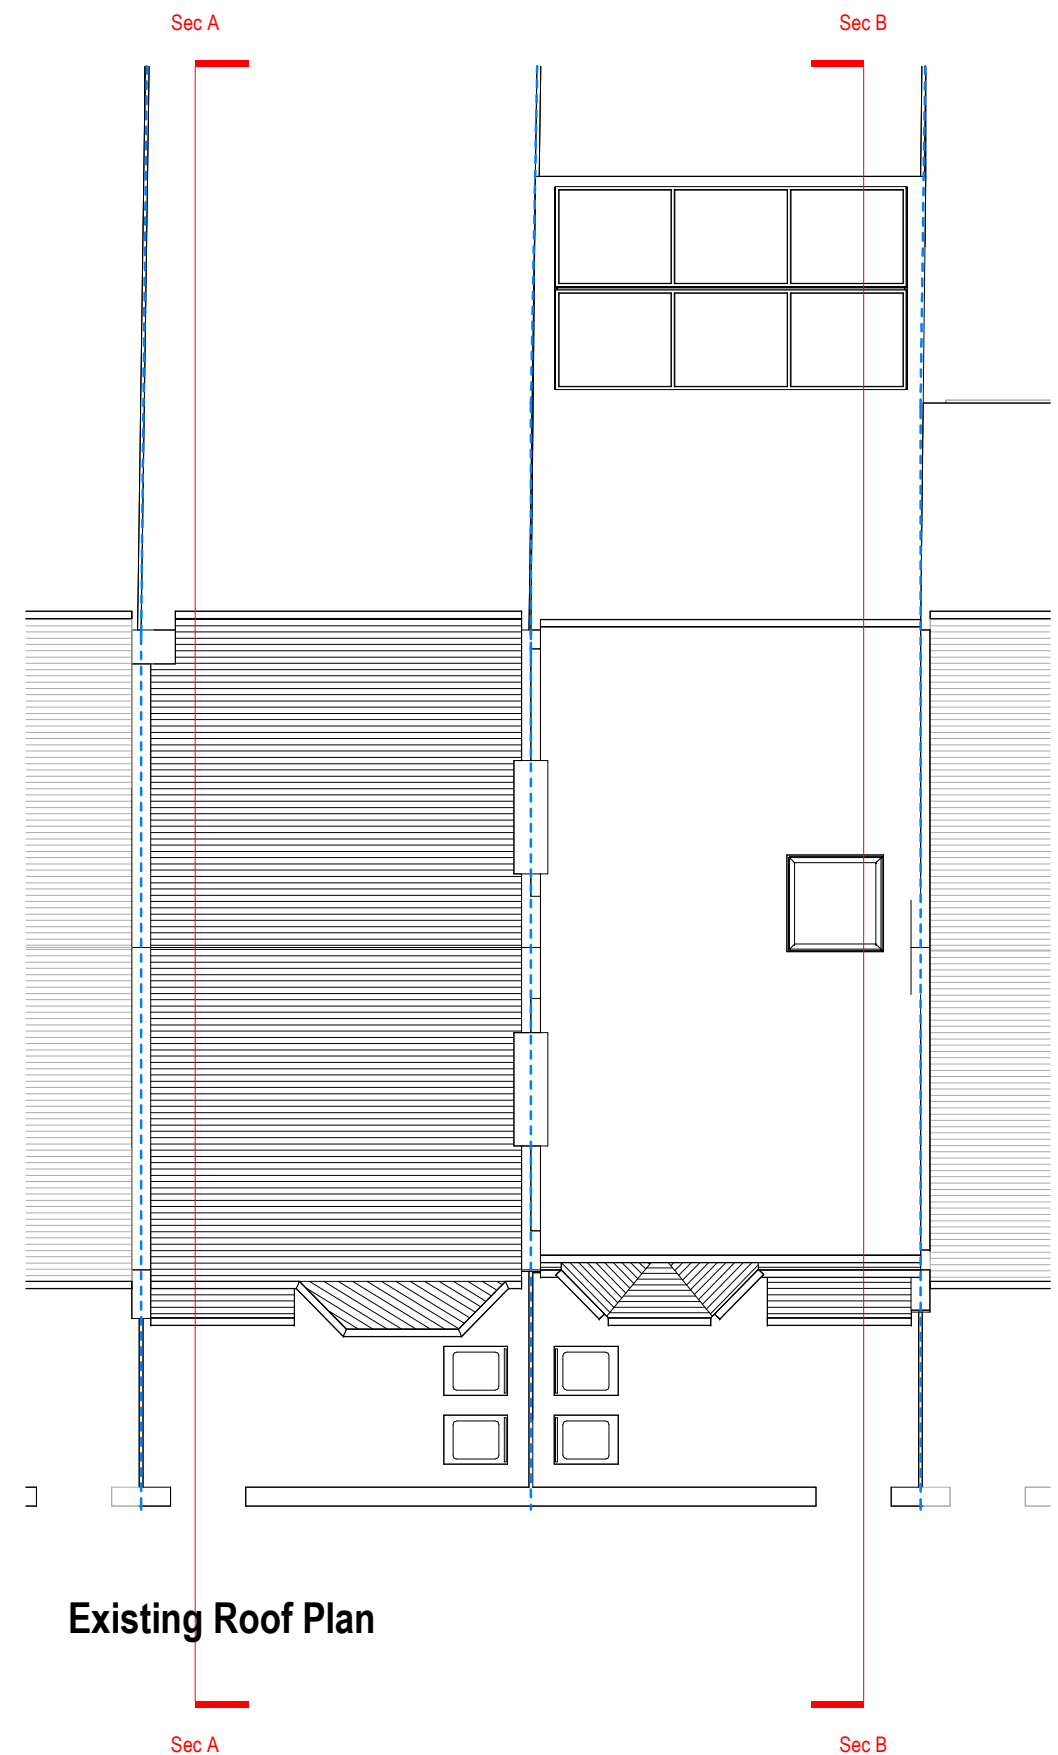

Existing Roof Plan

Revision	Revision Date



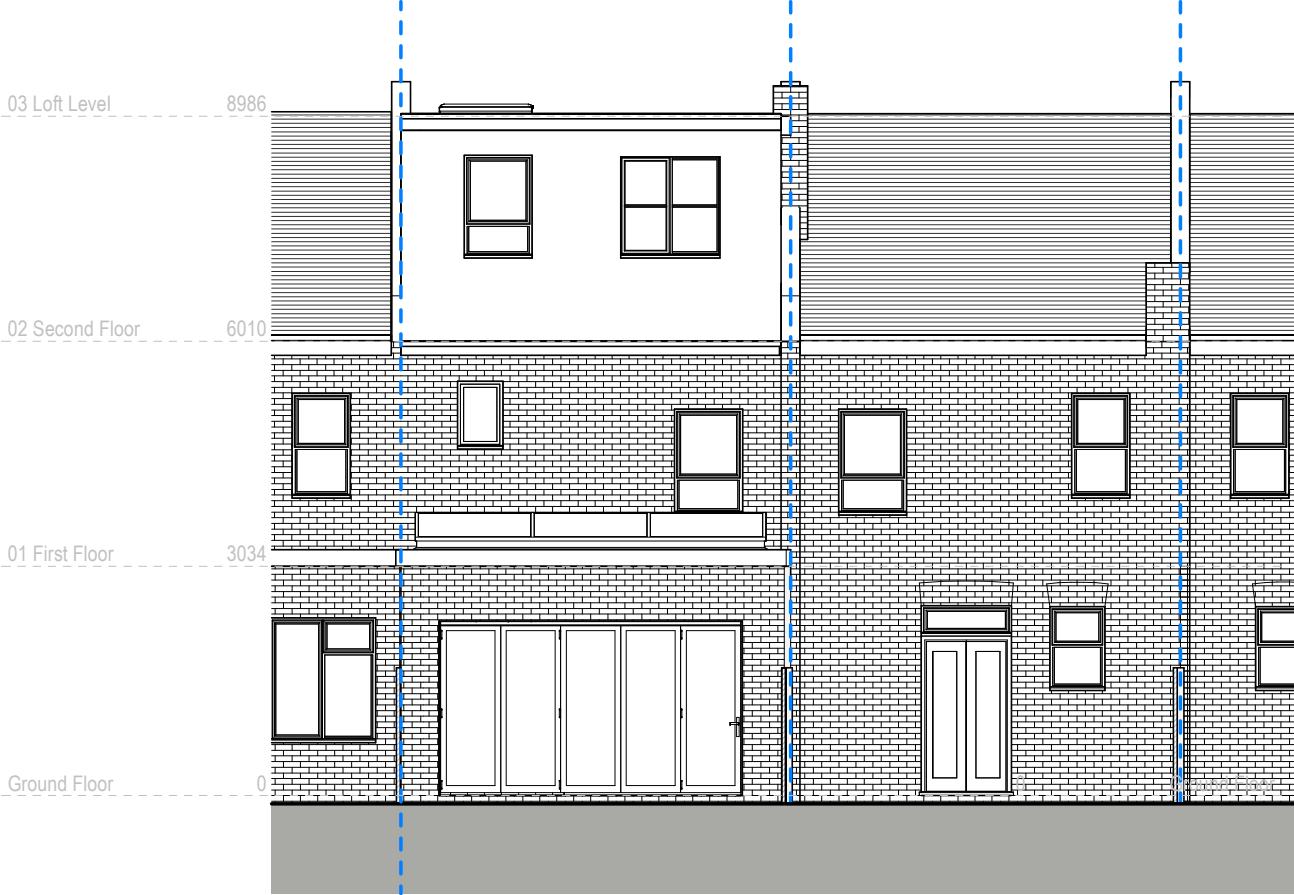


Existing Rear Elevation




Existing Front Elevation

Revision	Revision Date

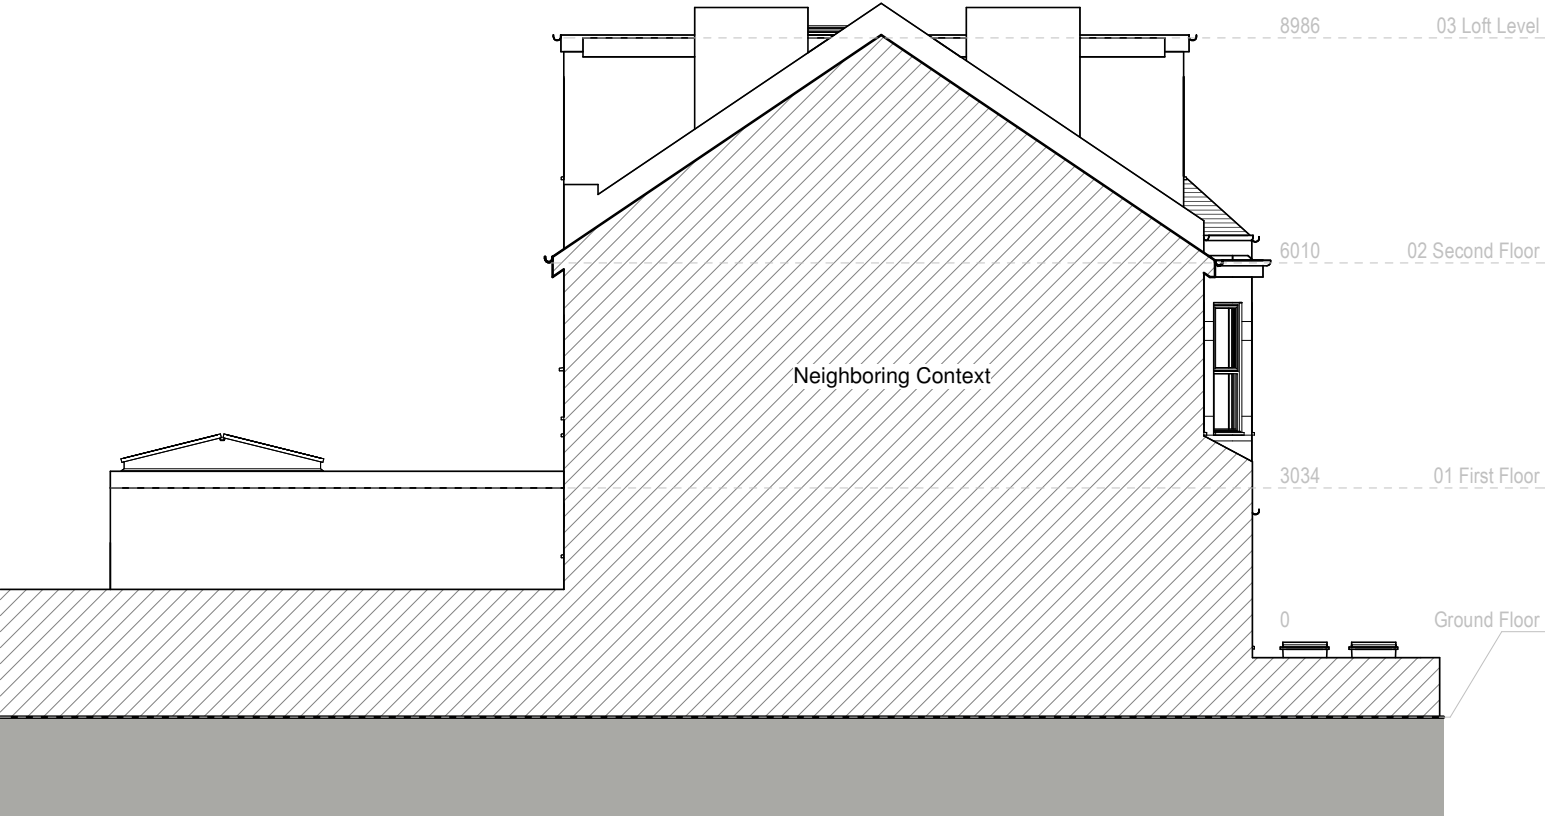

Existing Left Elevation

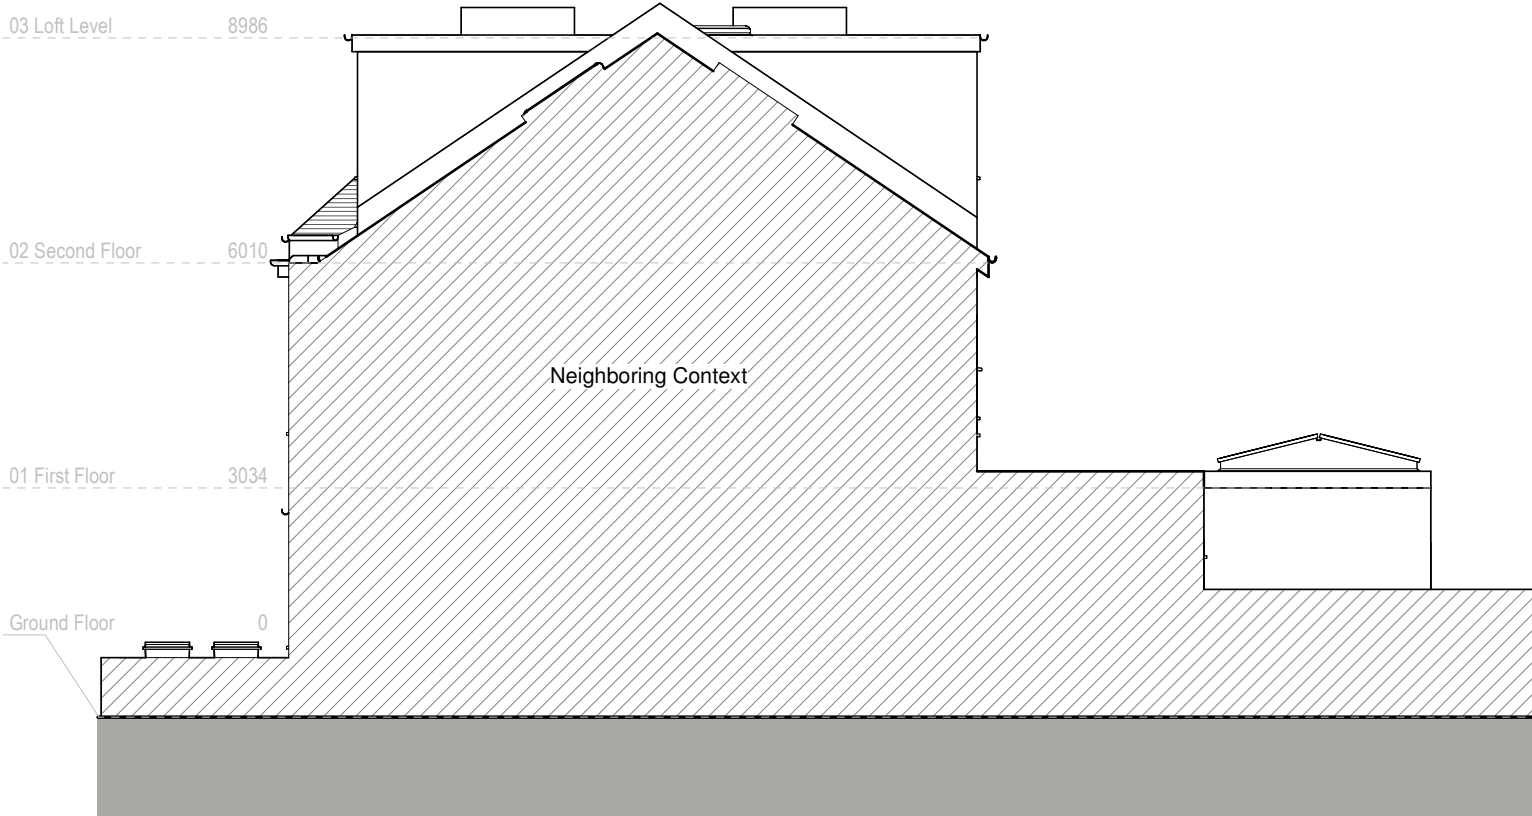


Existing Right Elevation

Revision	Revision Date



Existing Section AA

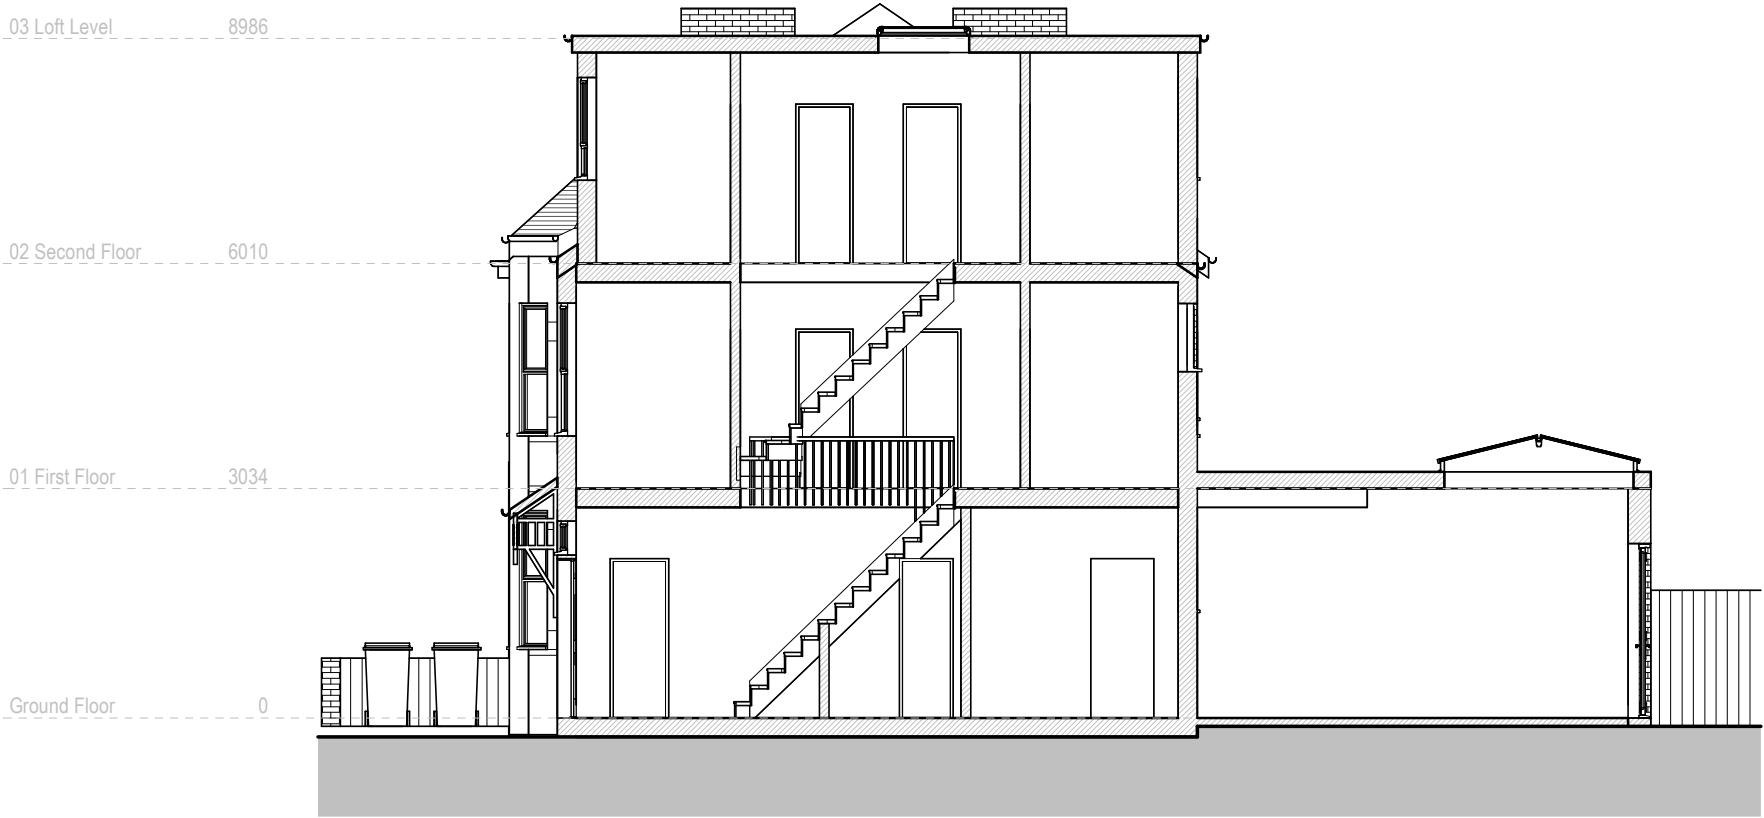

Existing Section BB

Revision	Revision Date