



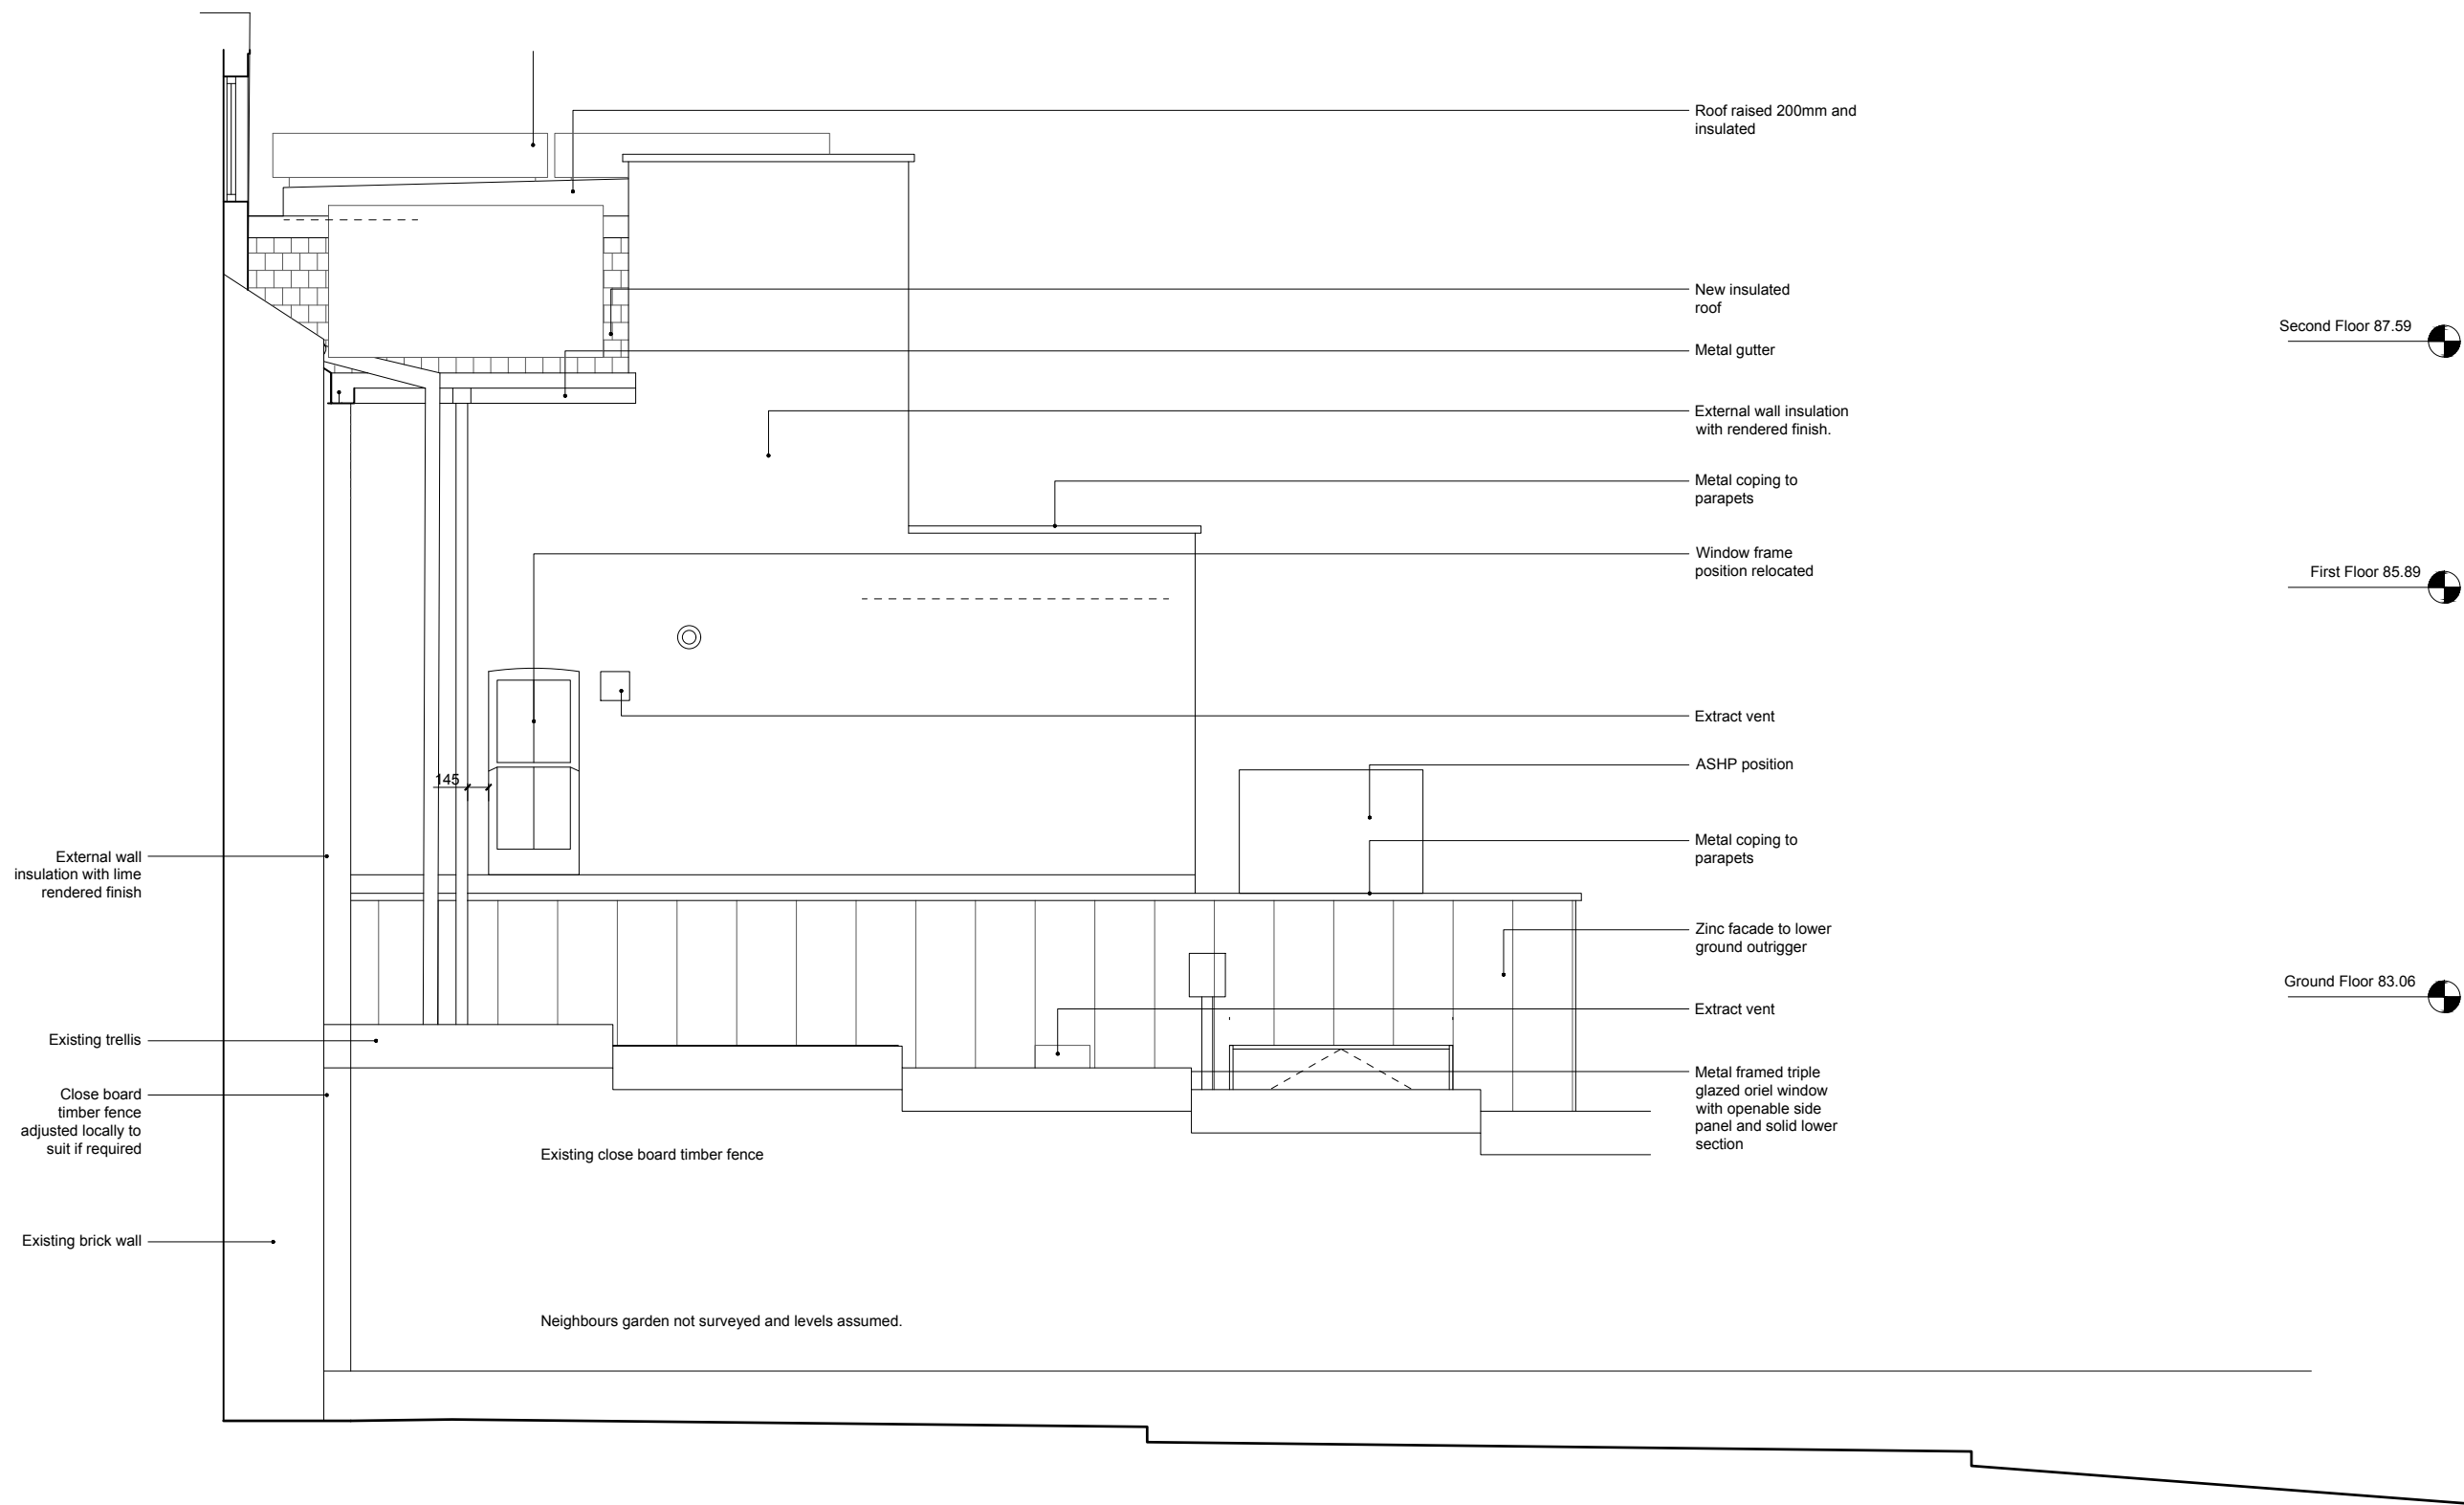

1 PROPOSED - NEIGHBOURS SIDE
Scale 1:50

TYPE

This drawing is prepared solely for design and planning submission purposes. It is not intended or suitable for either Building Regulations or Construction purposes and should not be used for such.

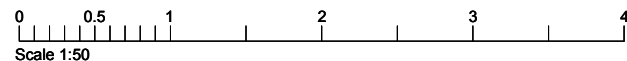

Revision	Date	Description
-	11/08/23	ISSUED FOR PLANNING - NOT FOR CONSTRUCTION

Drawn	Checked
OR	MC



Project 24 Curzon Road, London, N10 2RA
Drawing Title Proposed Elevation - Neighbours side

Drawing Number 098.230	Rev. -
Status Planning	Scale 1:50@A3