

do not scale.
distorted drawings and larger scale drawings take precedence. Figured dimensions only are to be taken from this drawing.

alterations.
The architect is not responsible for any errors or omissions in the drawings or for any damage or loss of property caused by the use of the drawings.

contractor before the commencement of works. All dimensions are to be of work and any discrepancy, omission or error is to be reported to the Architect immediately for verification.

specification.
The Contractor is to comply with current Building Regulations, British Standards and any other relevant standards. The drawings must be checked against and read in conjunction with any structural or other relevant specification and design documentation provided.

Materials key



PROVISIONS:

PLANNING

client:
Mr. Gluck



project:
Riverside Road
Hamsey
London
N15 6BX

description:
Proposed plans and elevations




head office:
The old stone masons, 10 st Johns St,
Hamsey, London N15 6BX
tel: 01873 851125 fax: 01873 851127


main office:
126 camden road,
newport, south wales, np19 7gg
tel: 01633 245020 fax: 01633 246812
e-mail: info@jdwarchitects.co.uk
w: www.jdwarchitects.co.uk

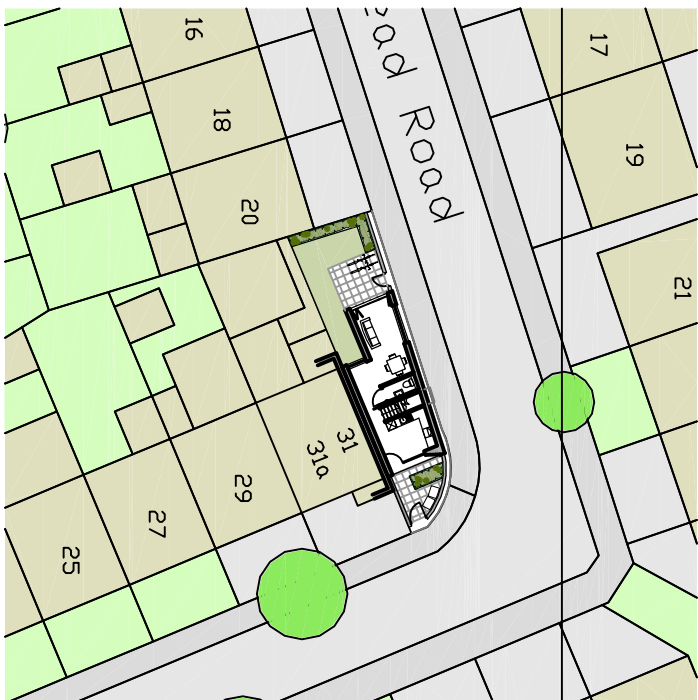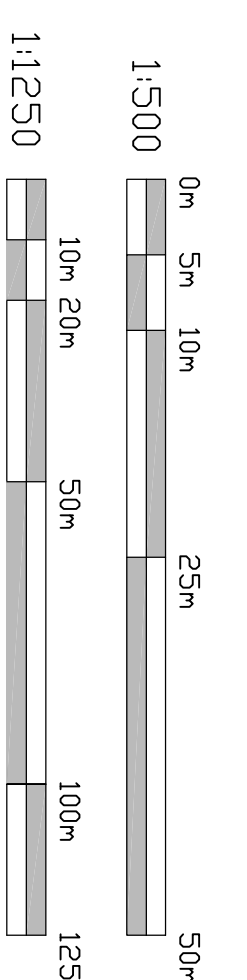

block plan 1:500

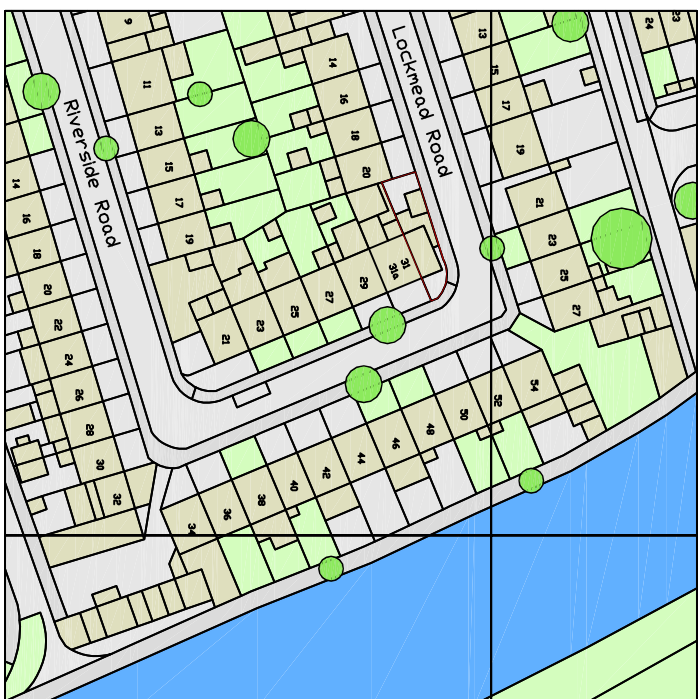


site location plan 1:1250

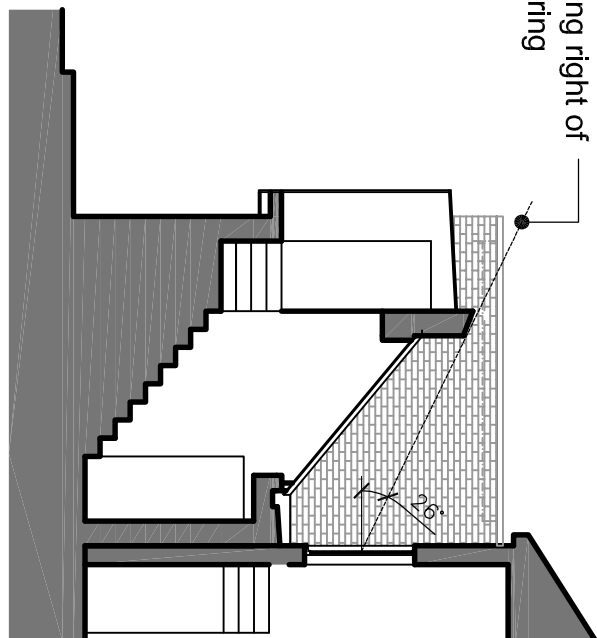


section 1:100

26° angle providing right of light to neighbouring property


proposed roof plan 1:100

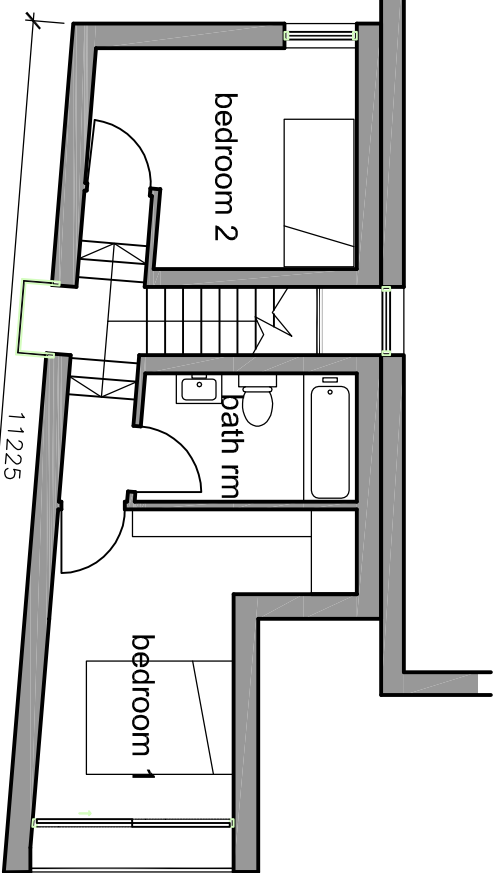


proposed first floor plan 1:100

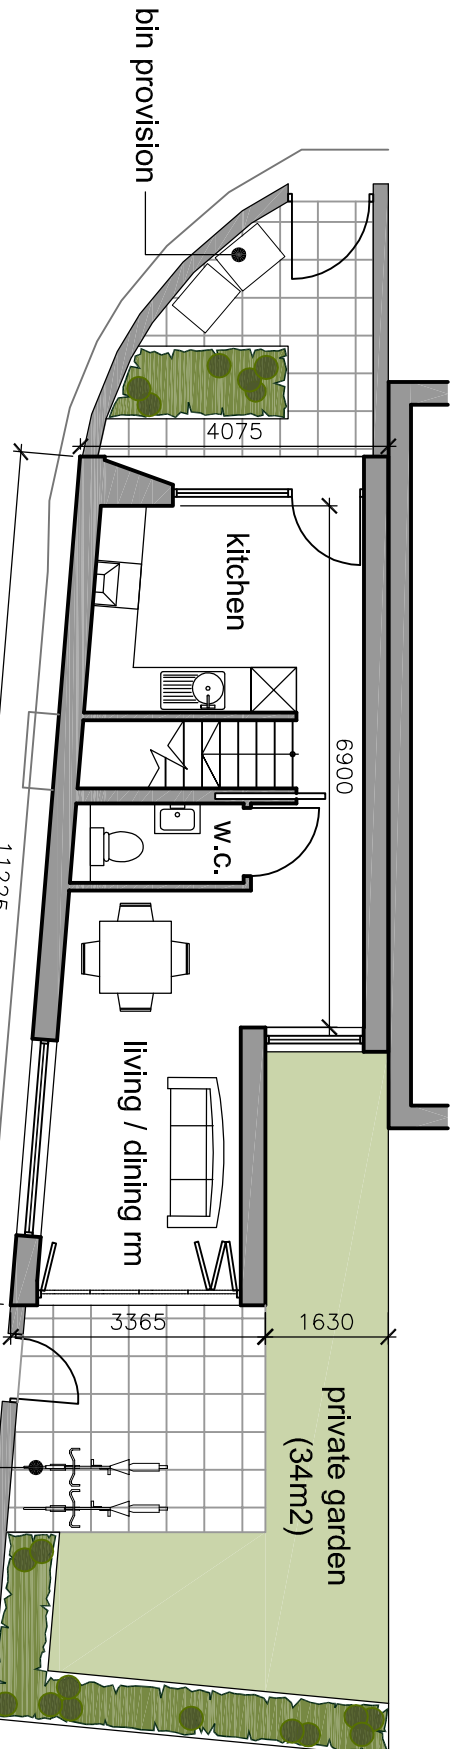


proposed ground floor plan 1:100

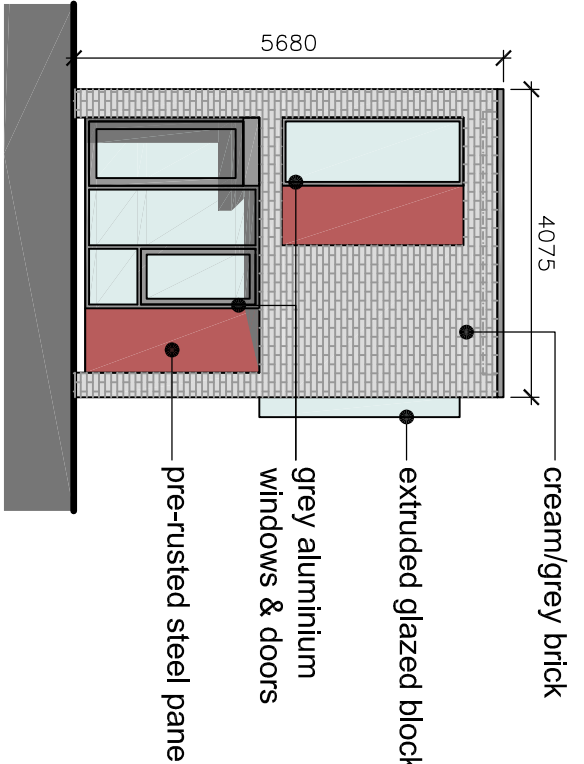


front elevation 1:100

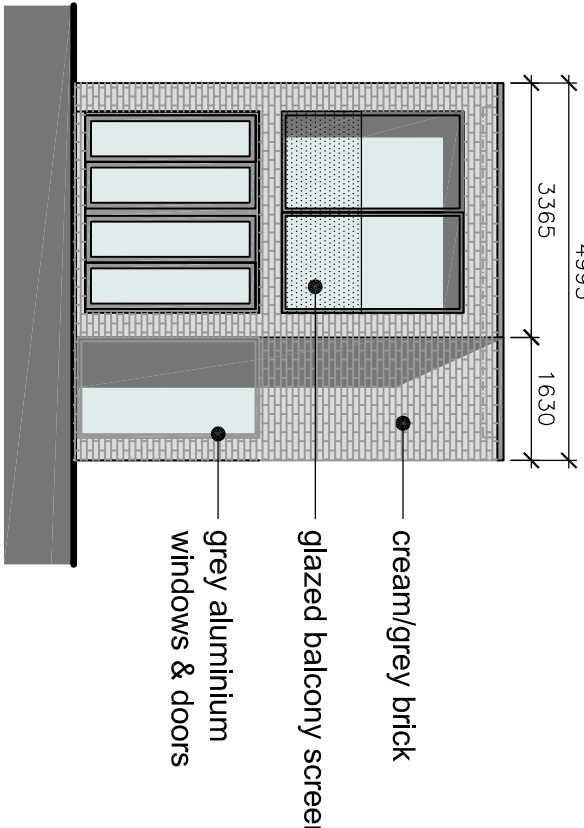


rear elevation 1:100

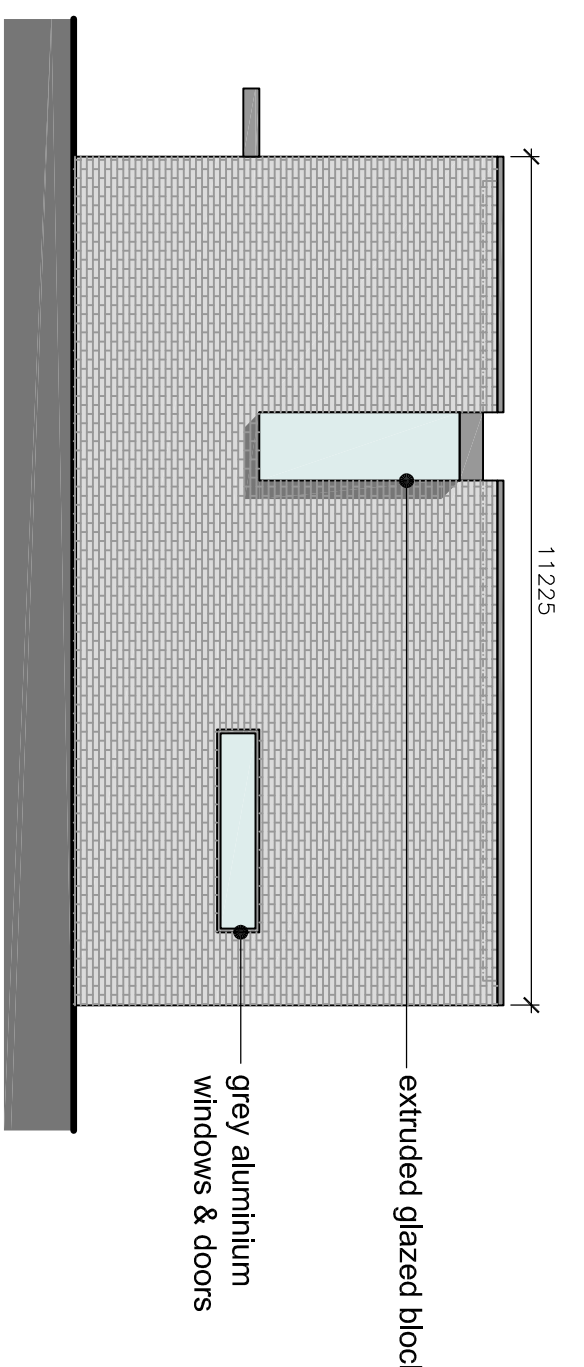


side elevation 1:100

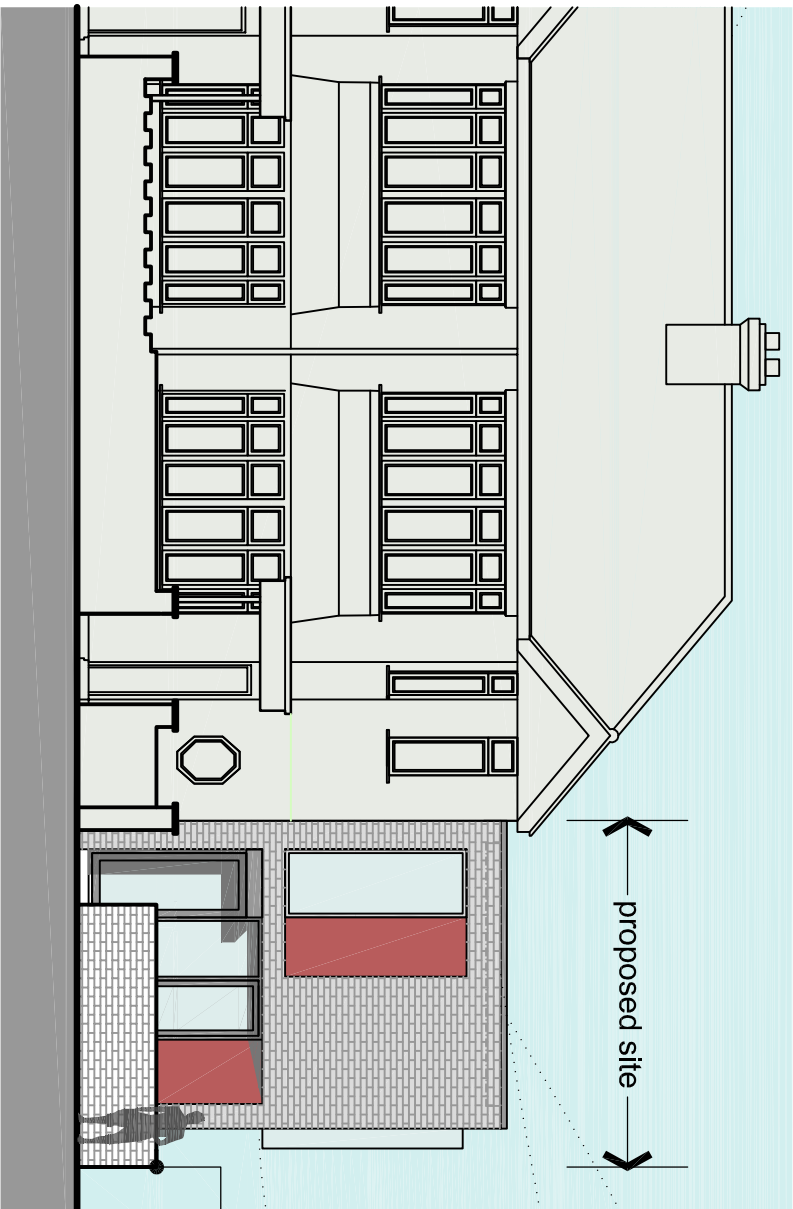


proposed front street scene 1:100

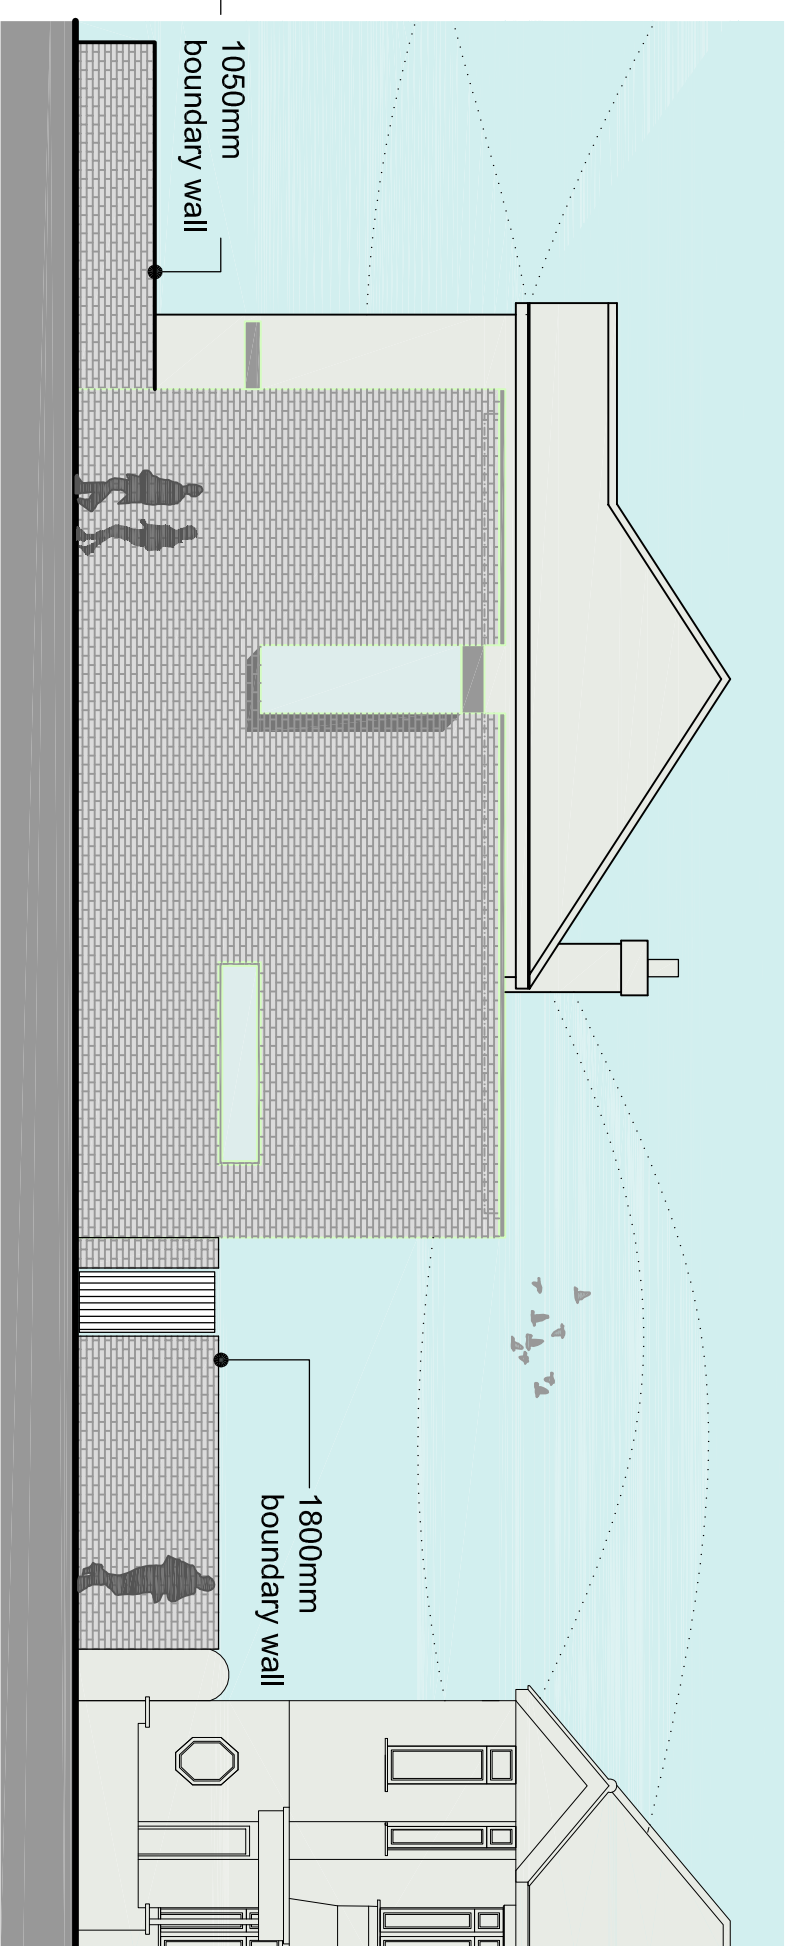


proposed side elevation 1:100

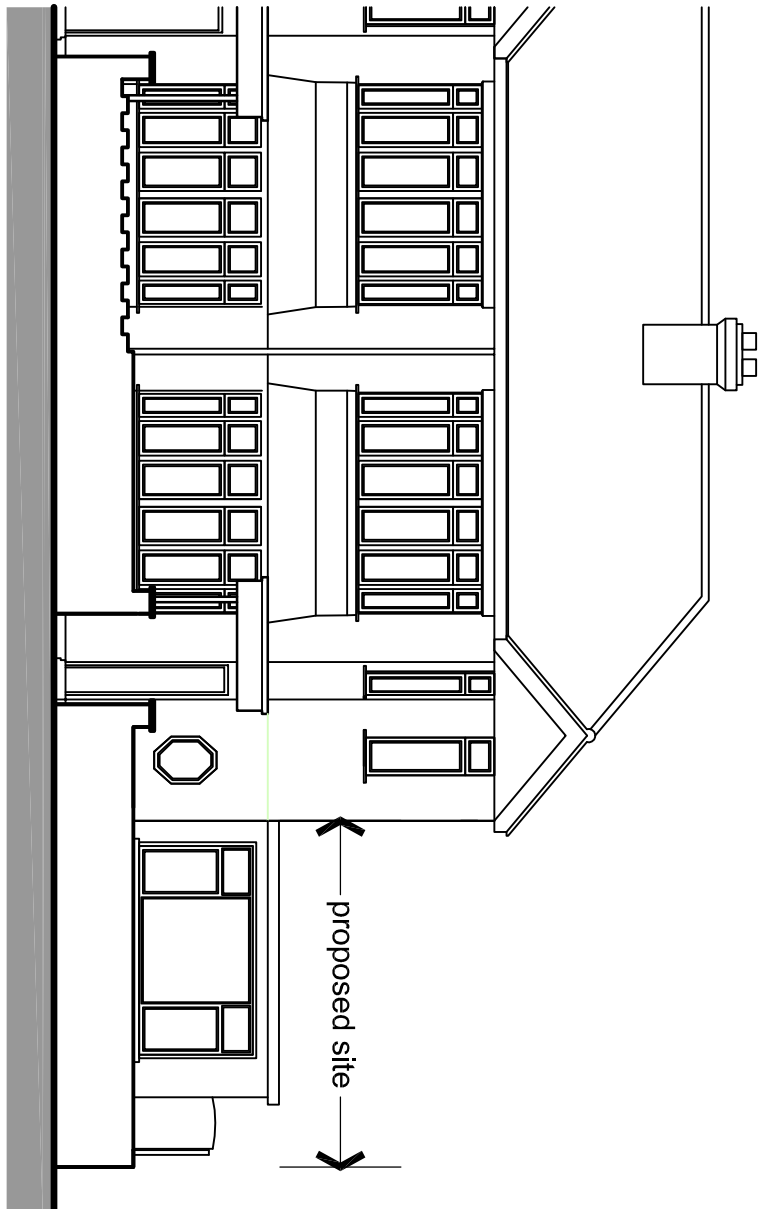


existing front street scene 1:100

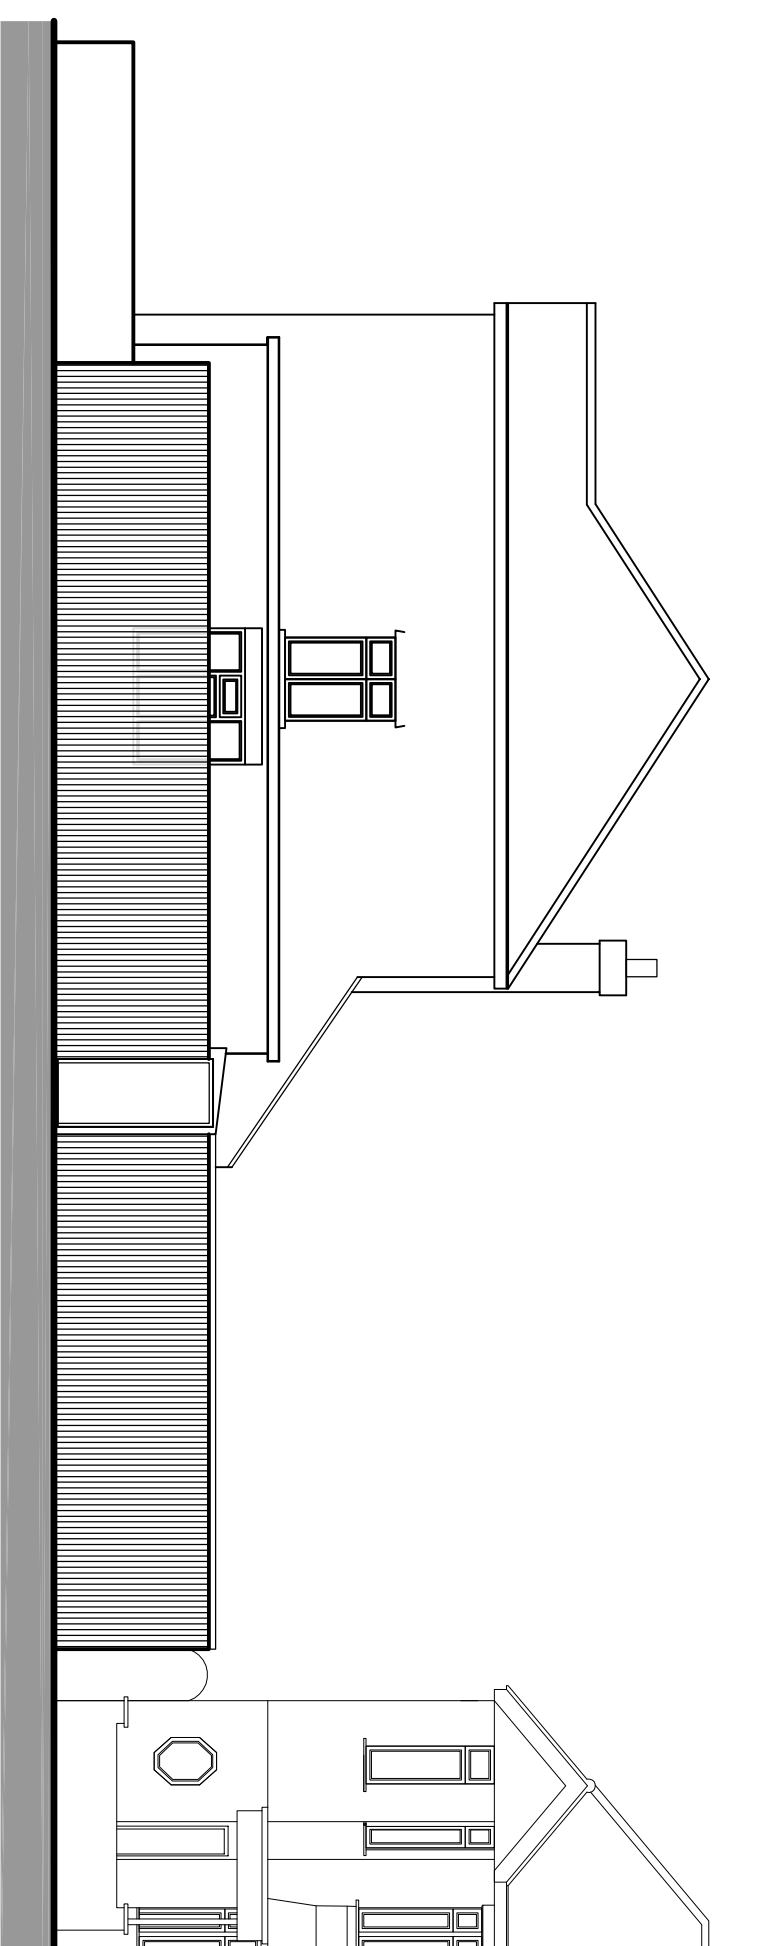

existing side elevation 1:100

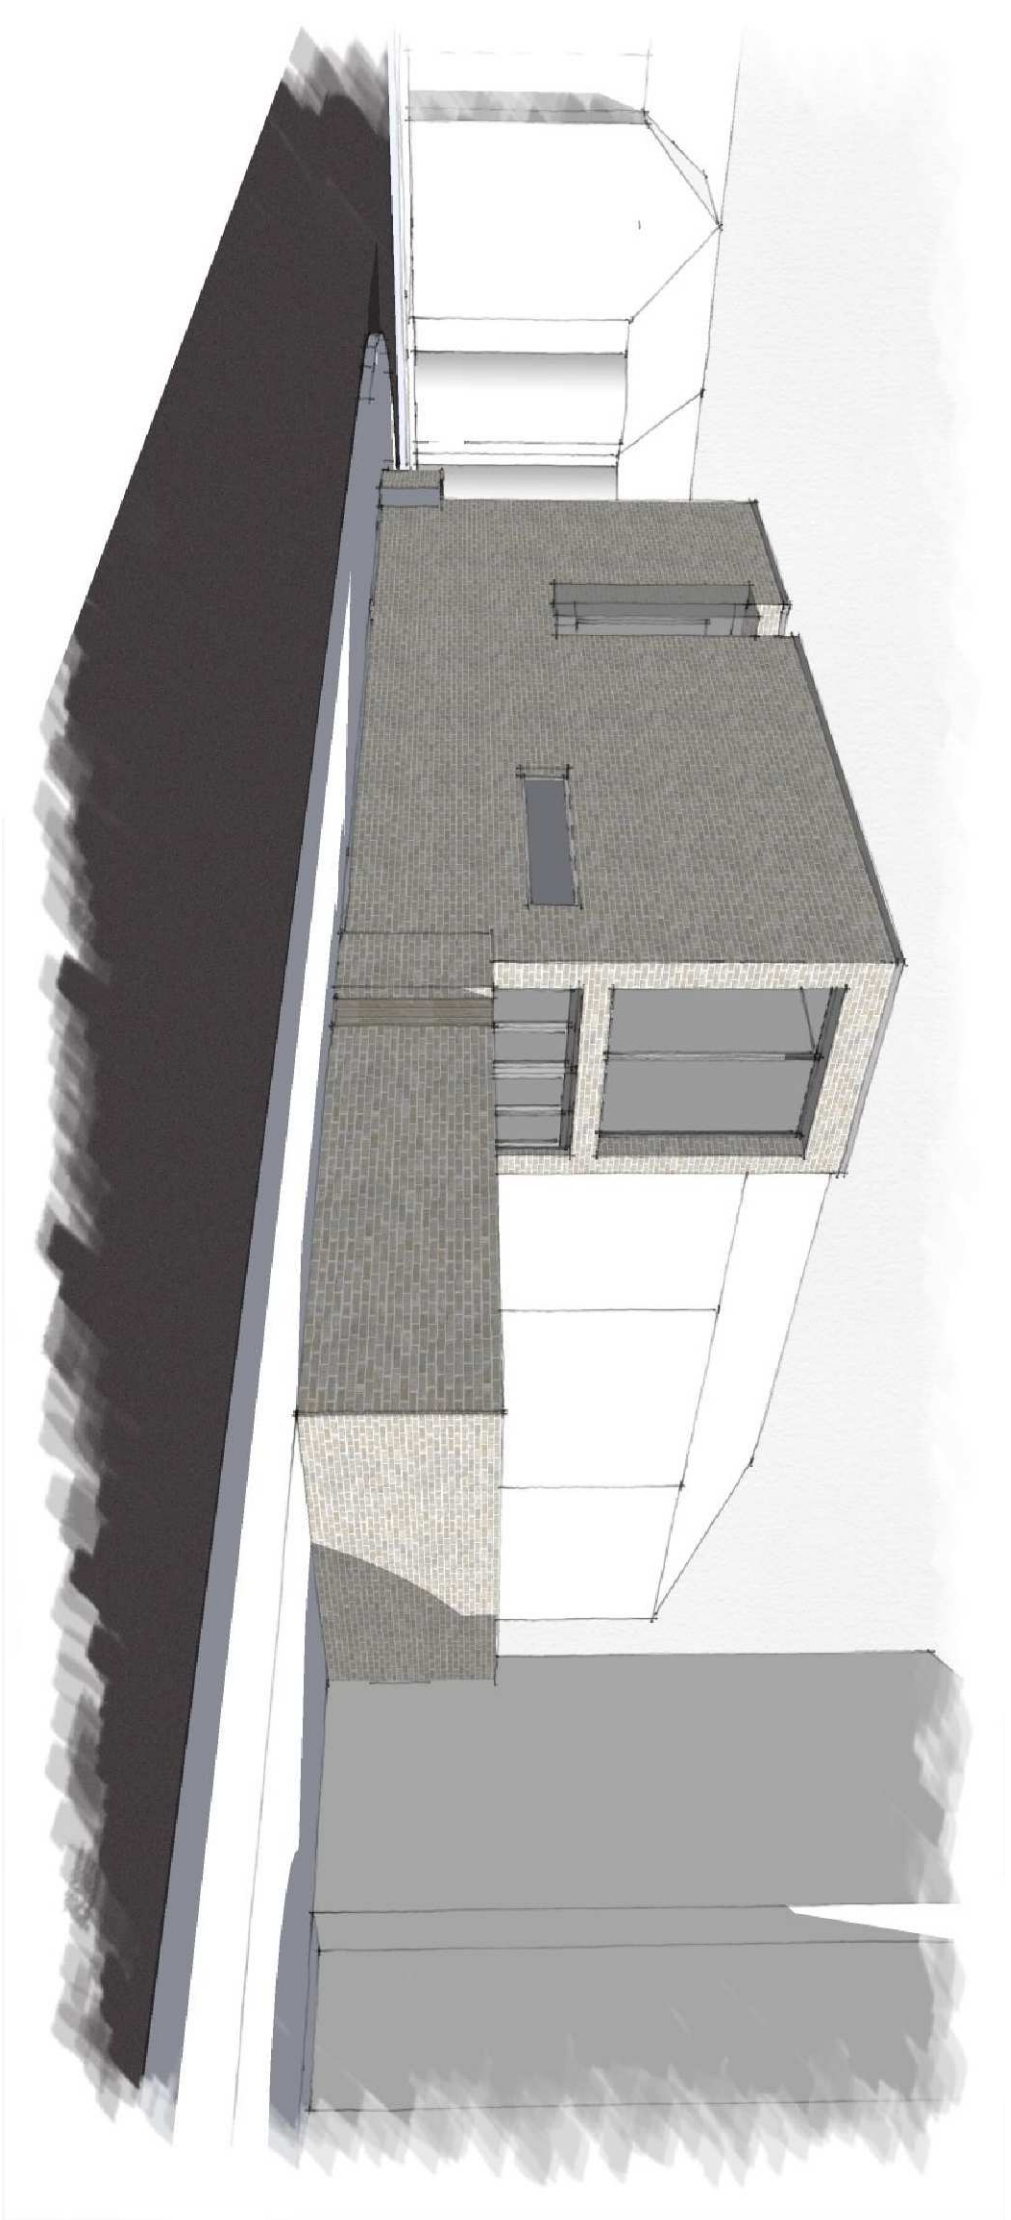

3D presentation drawing showing front of proposed

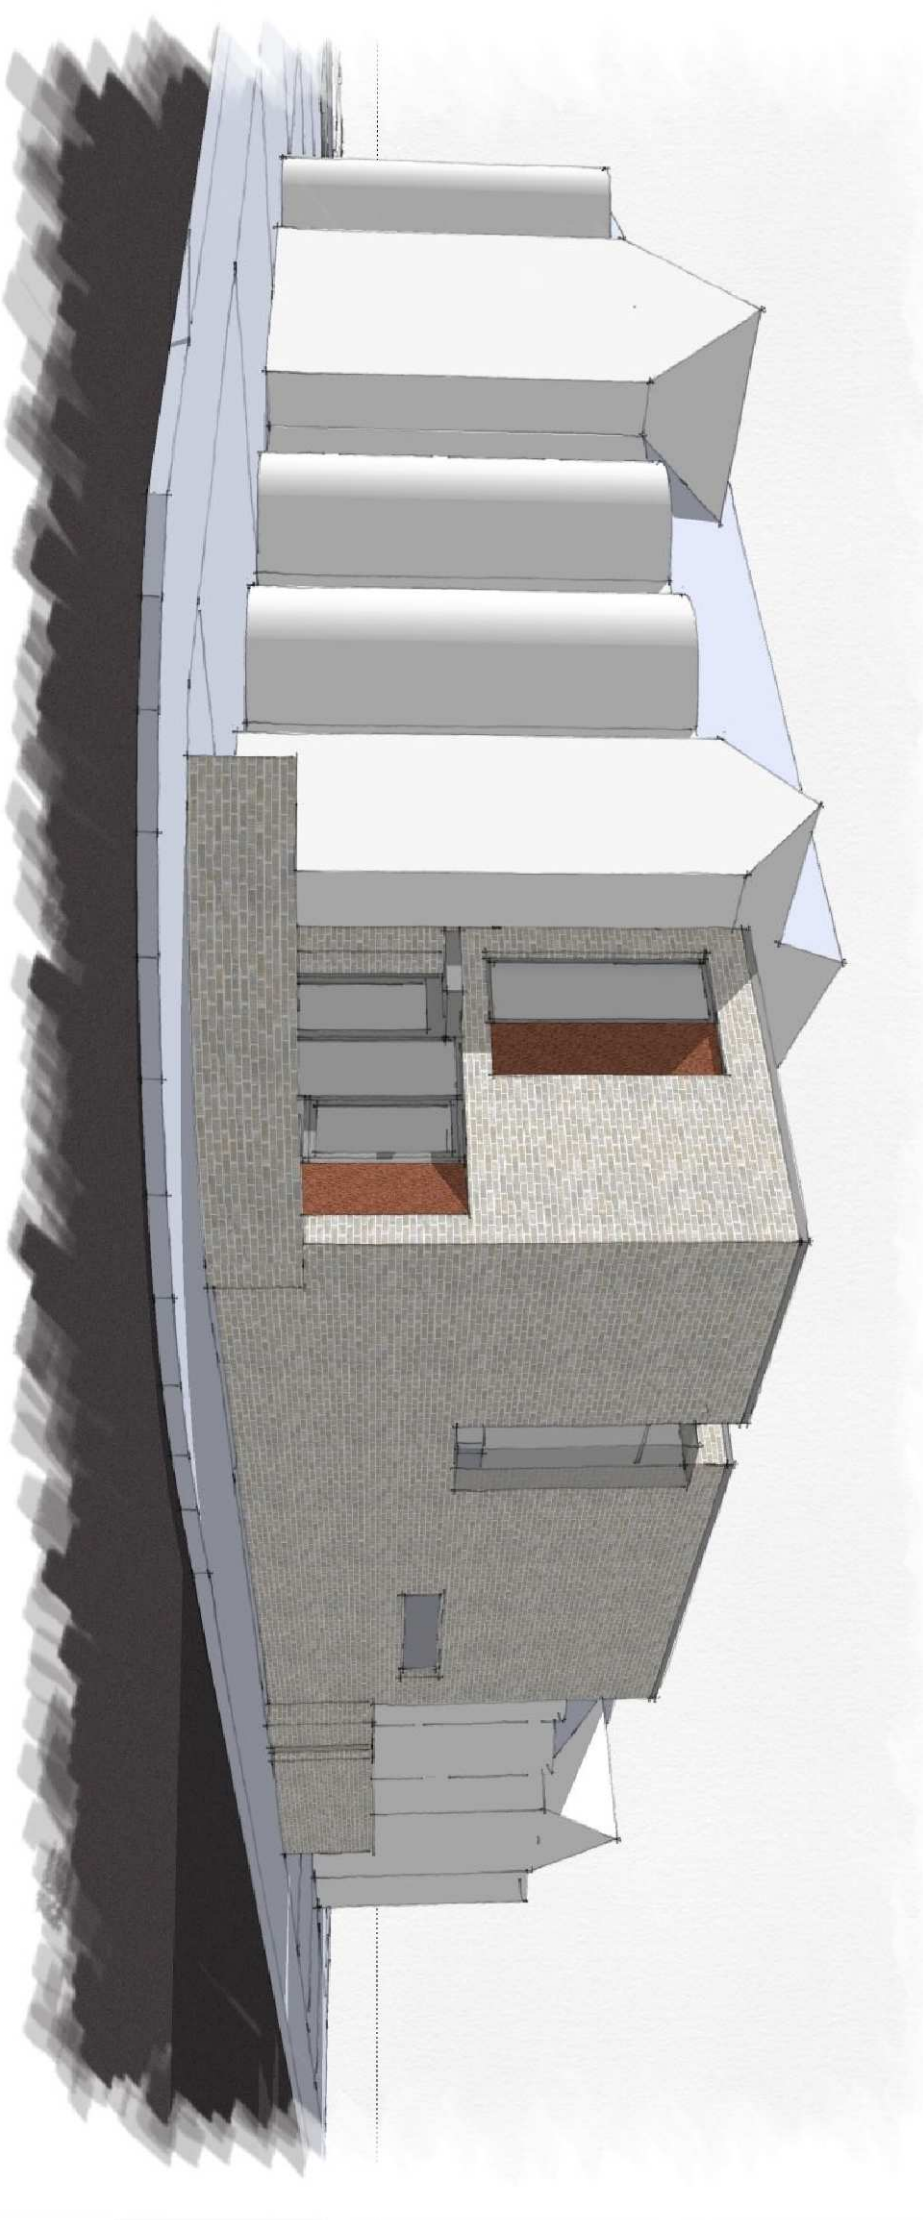

3D presentation drawing showing rear of proposed