



Notes:


50:100 scale.
Detailed drawings and larger scale drawings take precedence. If any discrepancy arises, it shall be taken from this drawing.
Dimensions and site dimensions, levels and sewer invert levels at connection points are to be checked and verified on site by the contractor before the commencement of works. All dimensions are to be of work and any discrepancy, omission or error is to be reported to the Architect immediately for verification.
Specification:
The contractor is to comply with current Building Regulation, British Standards and relevant codes of practice. The drawing must be checked against and read in conjunction with any structural or other relevant specialist design recommendations provided.

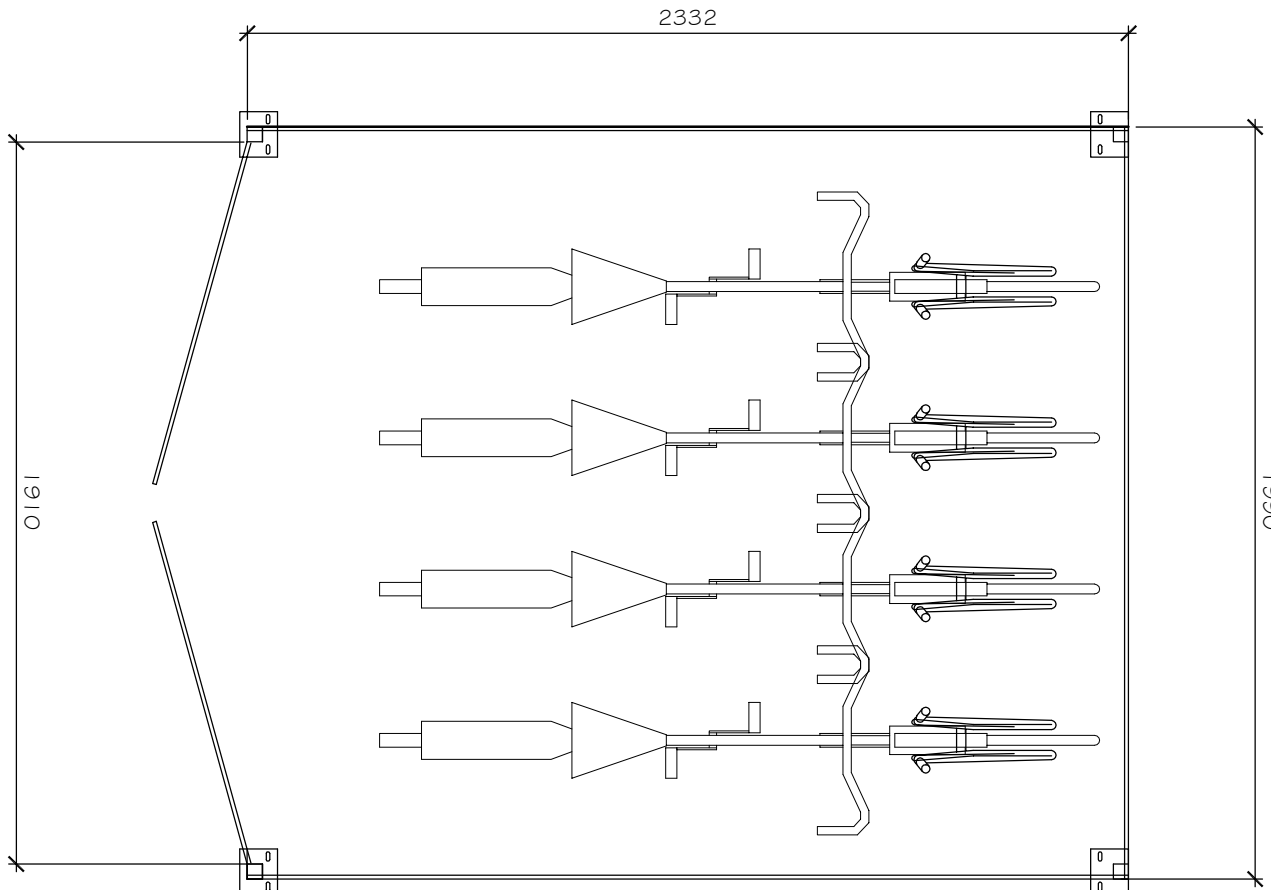


Proposed residential cycle storage 1:20

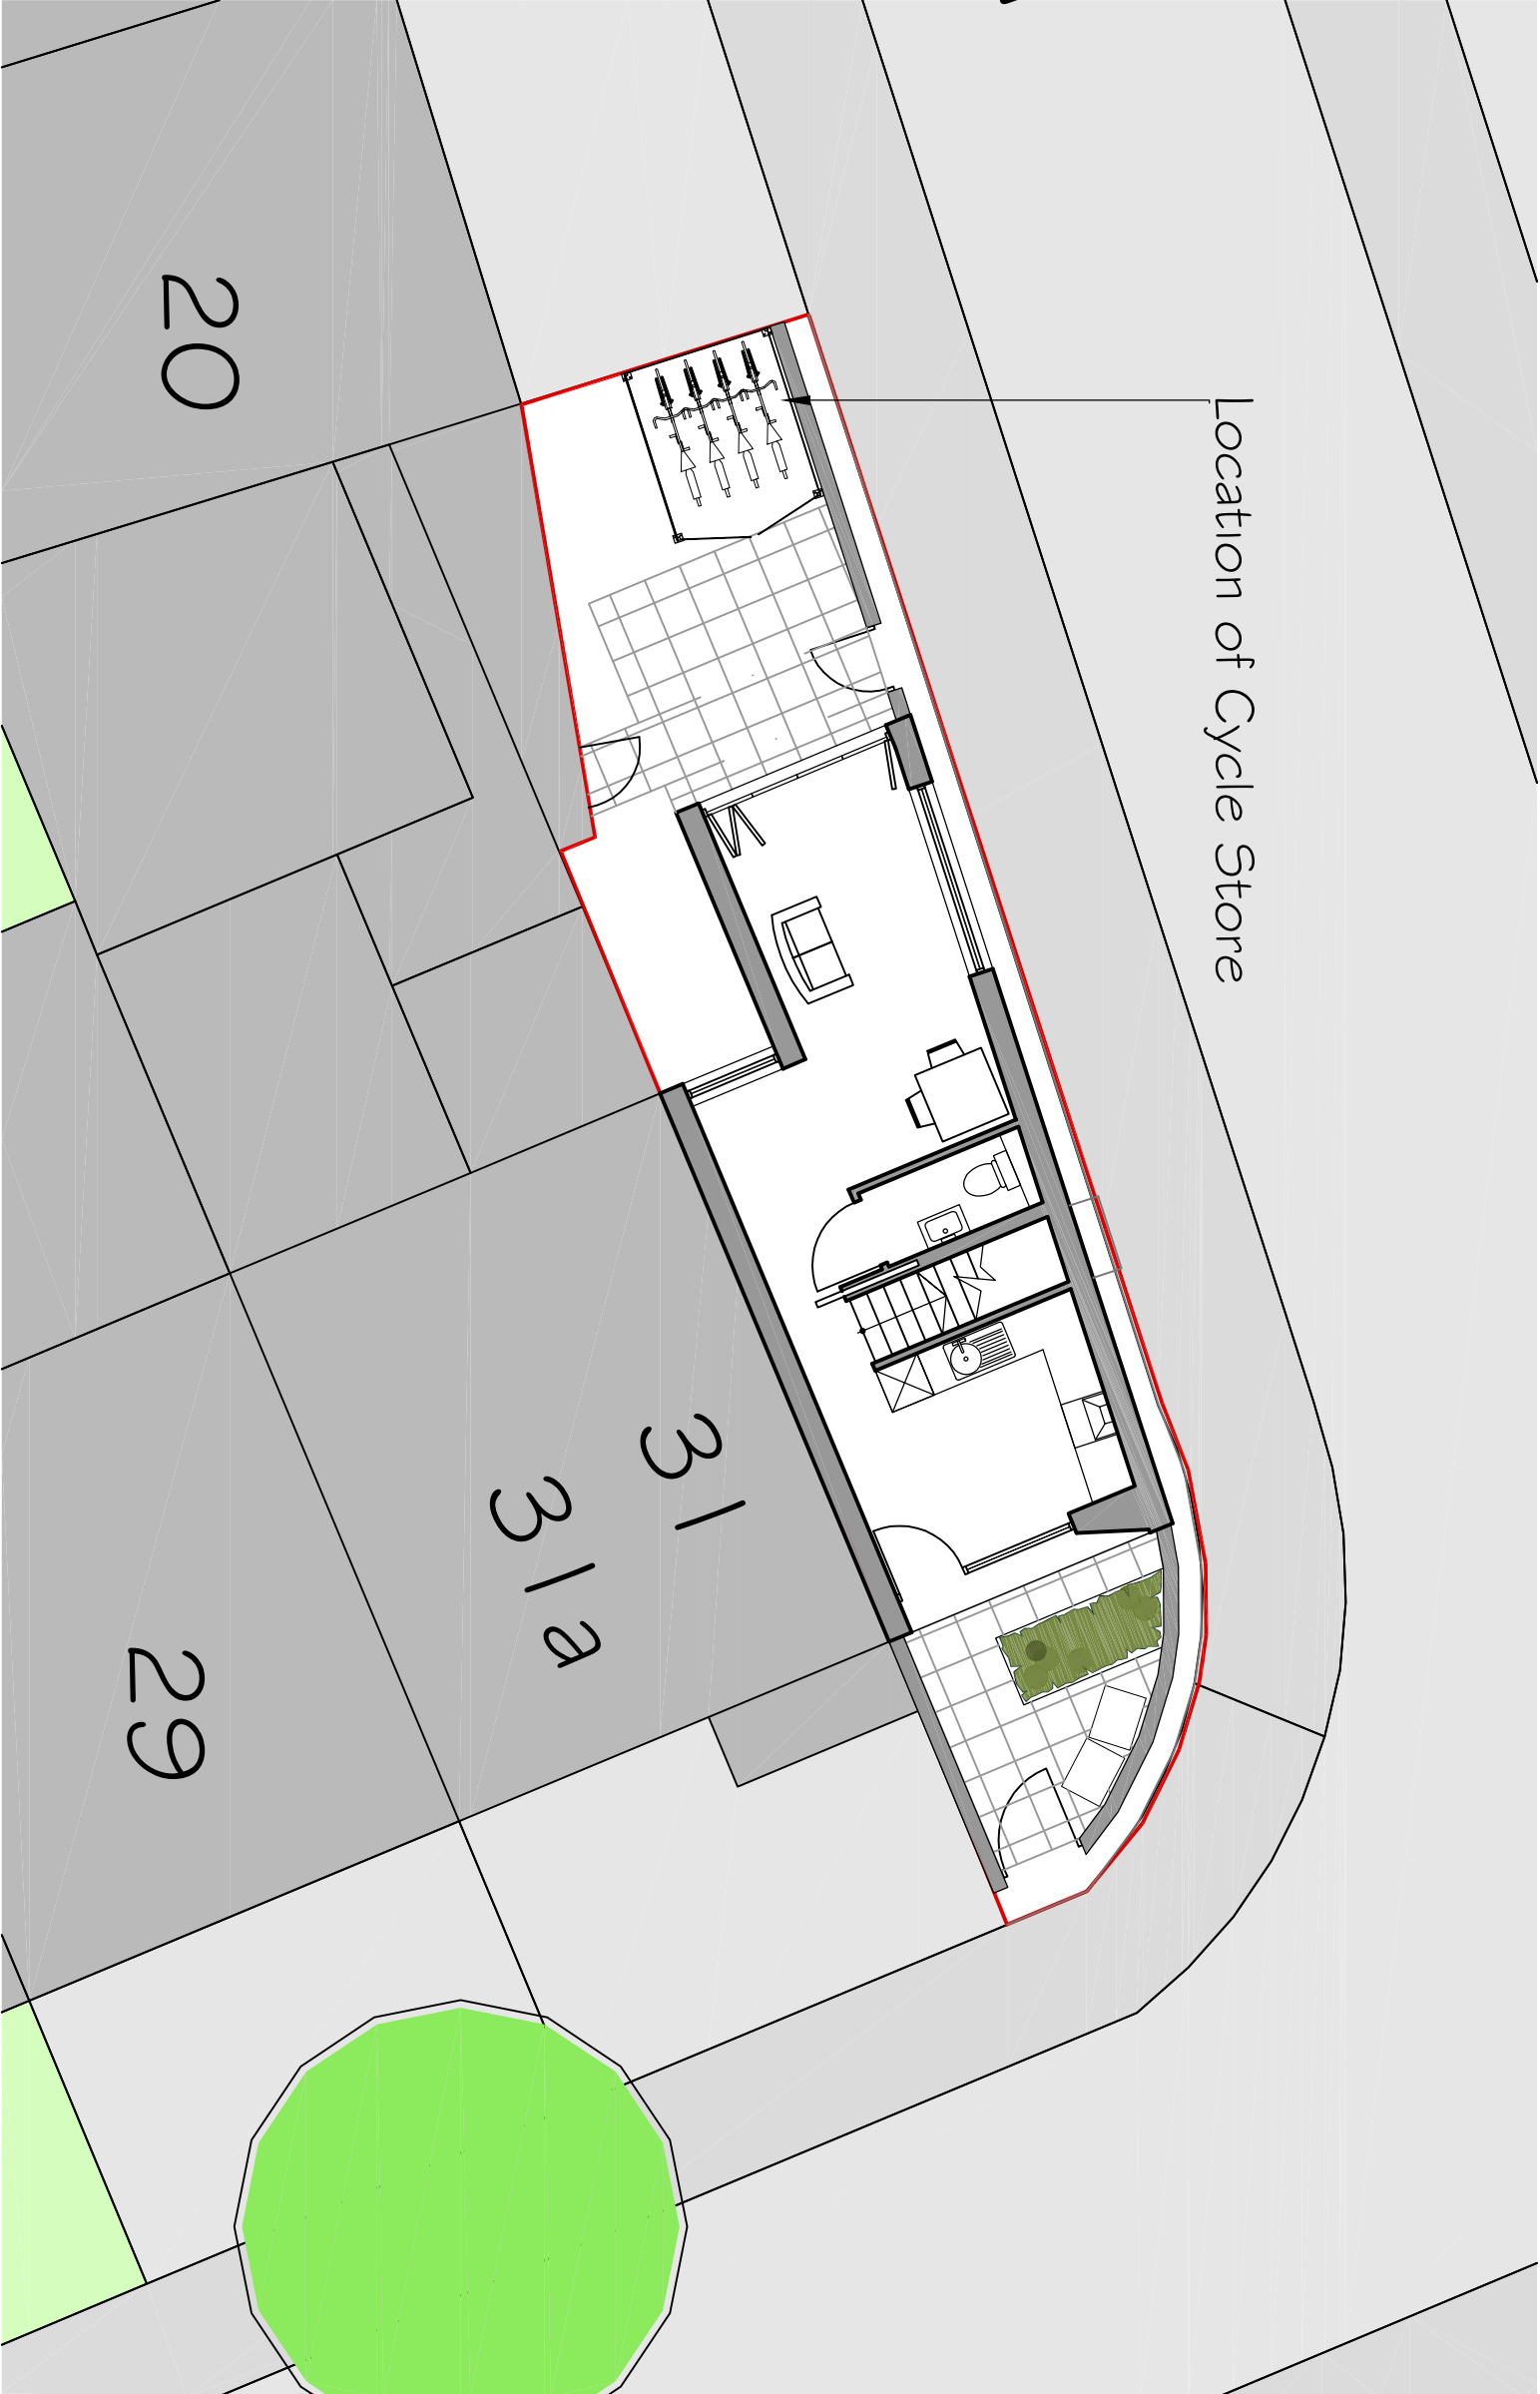


Site Location Plan 1:100

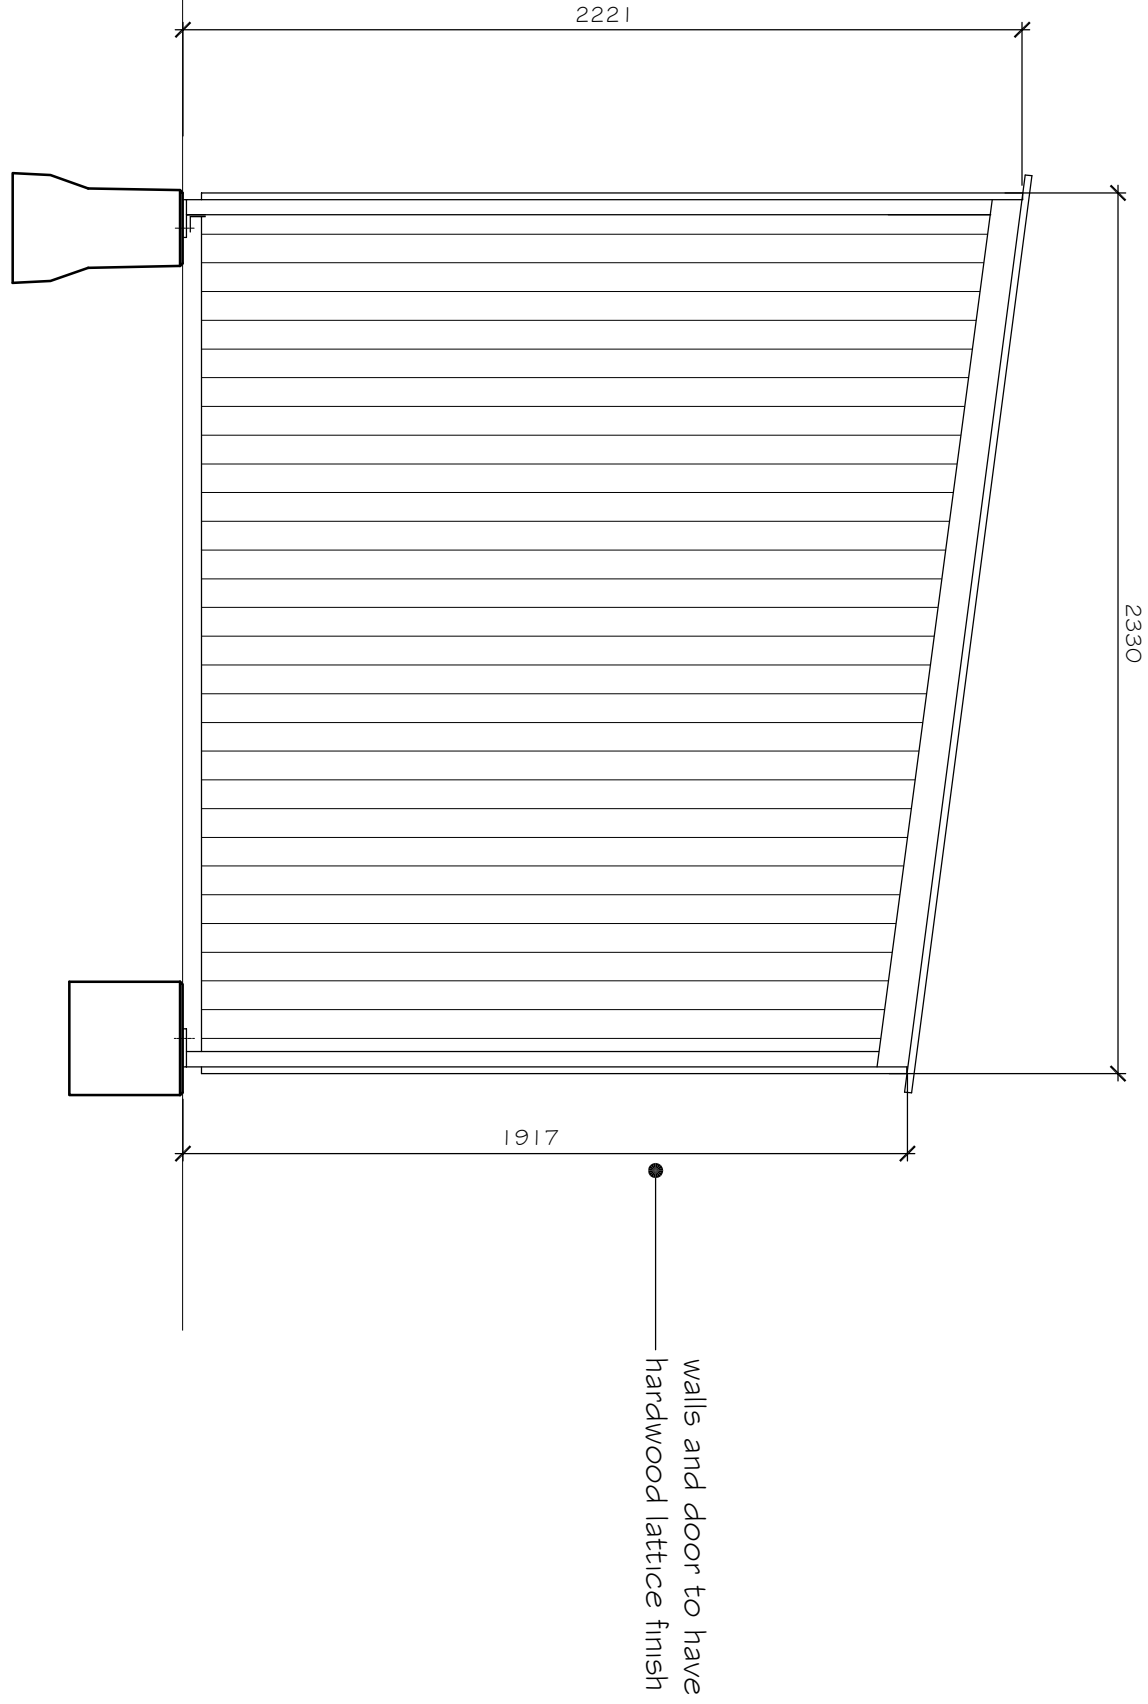


cycle store (side elevation)
scale 1:20

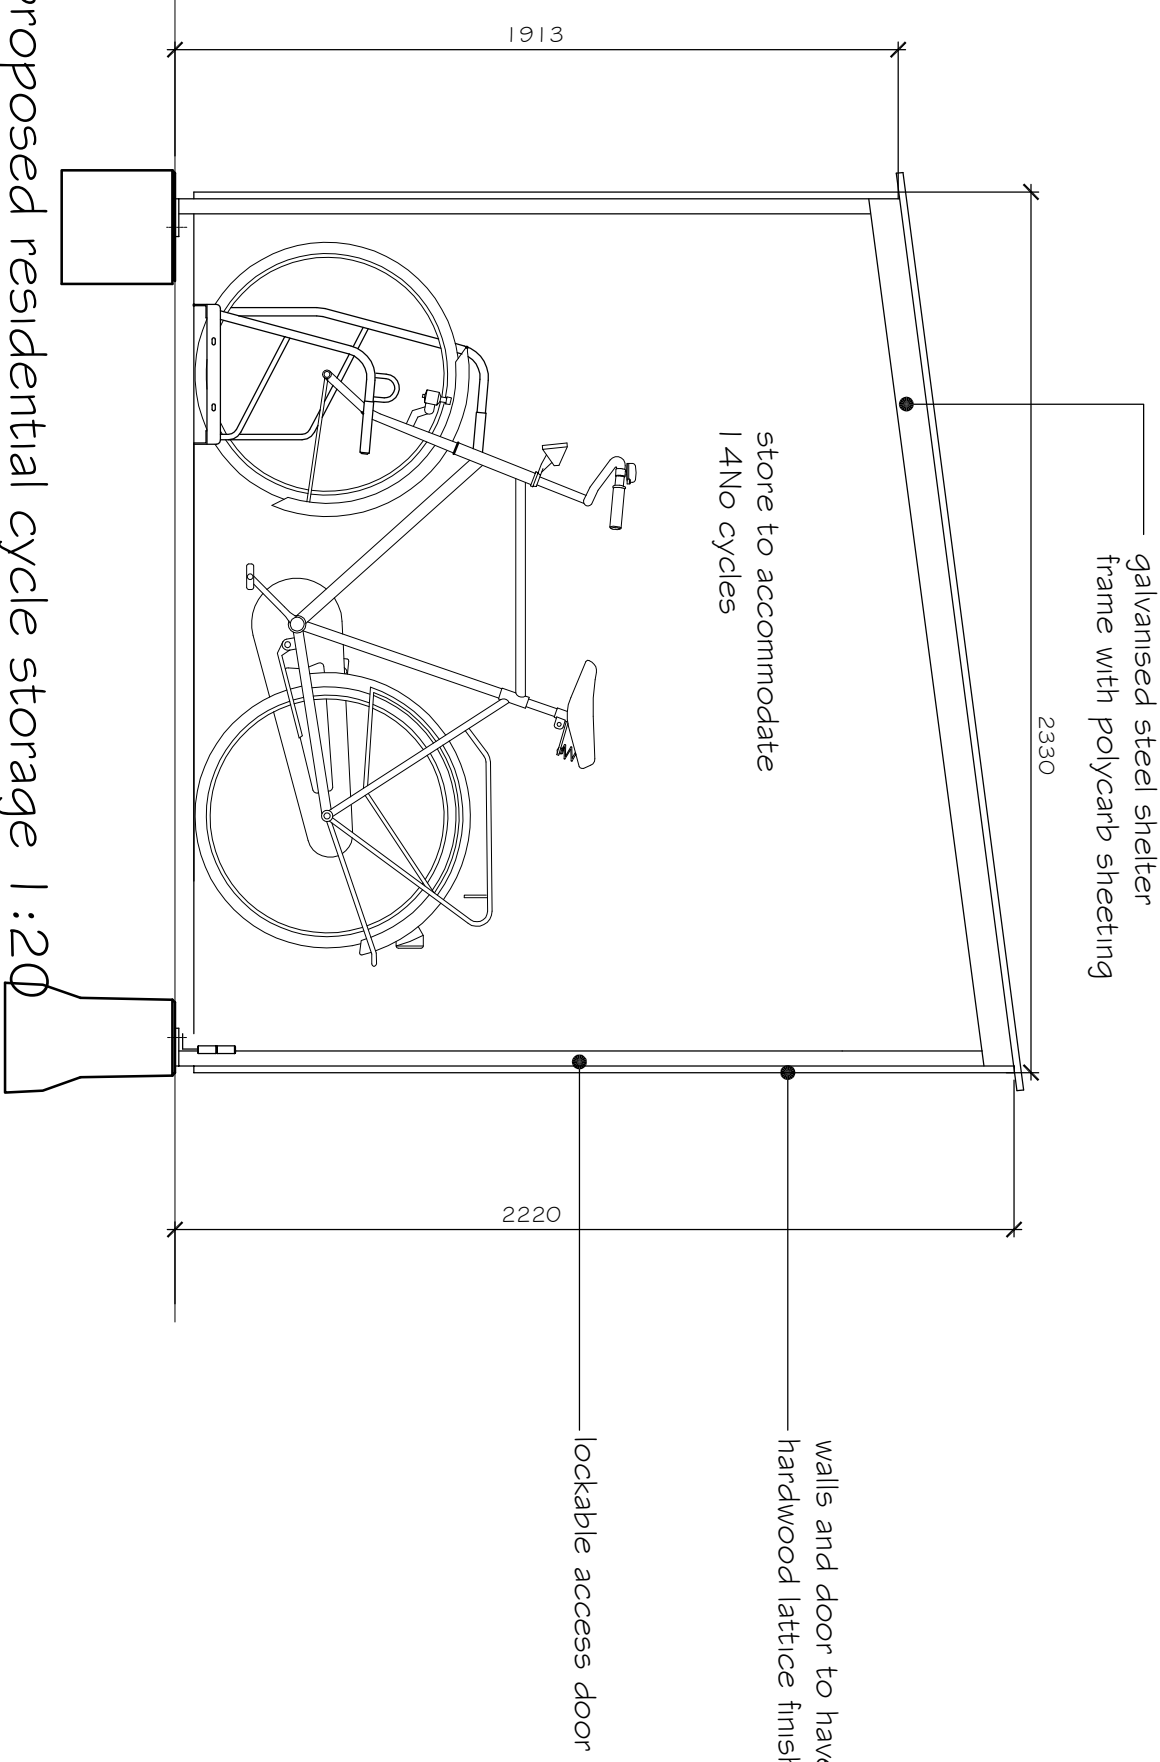


Proposed residential cycle storage 1:20

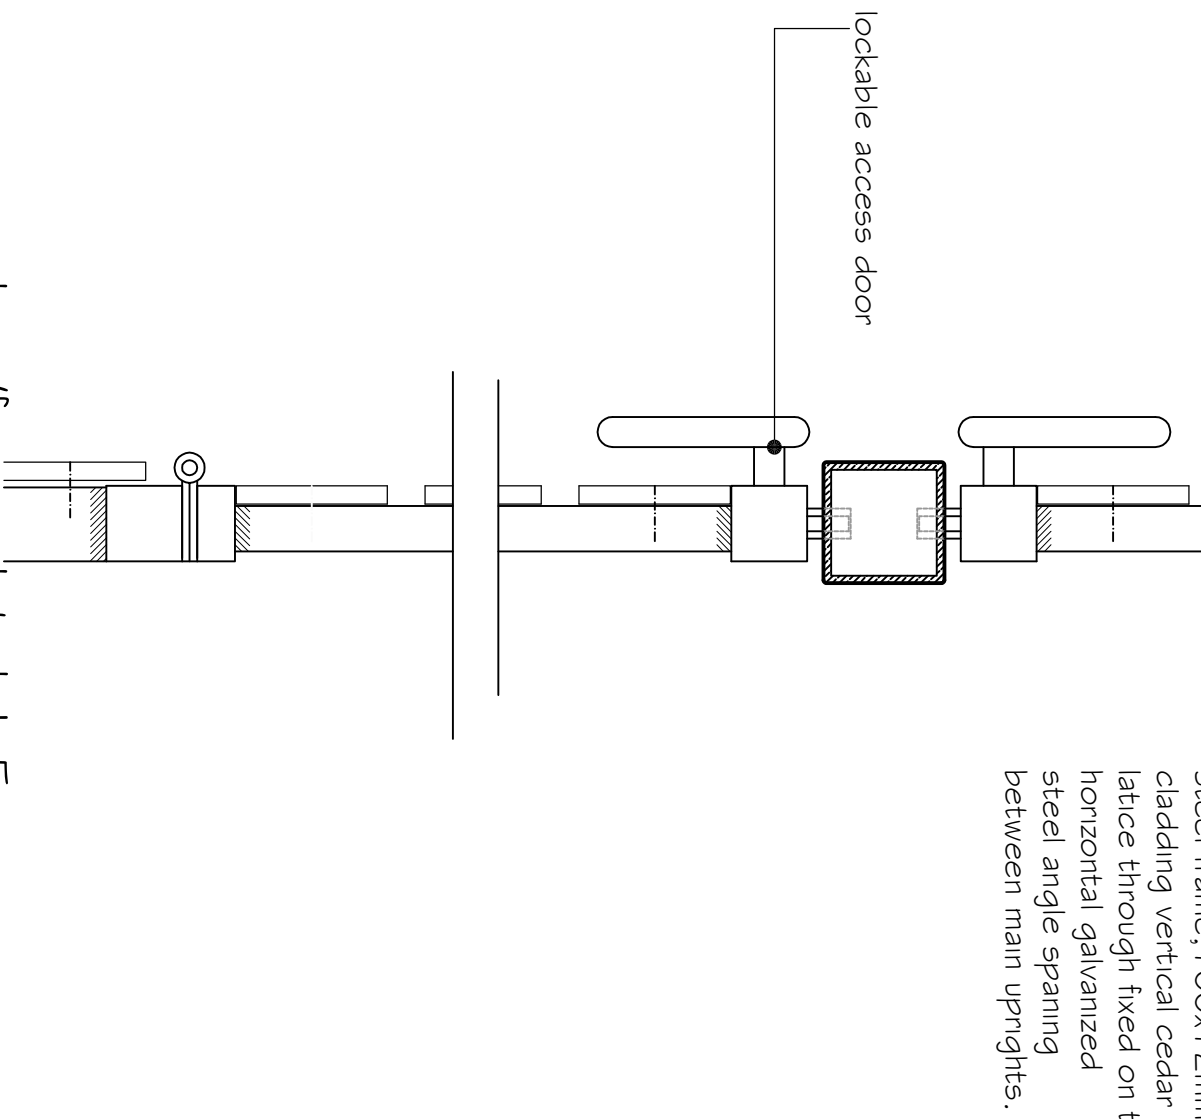


doorframe detail 1:5

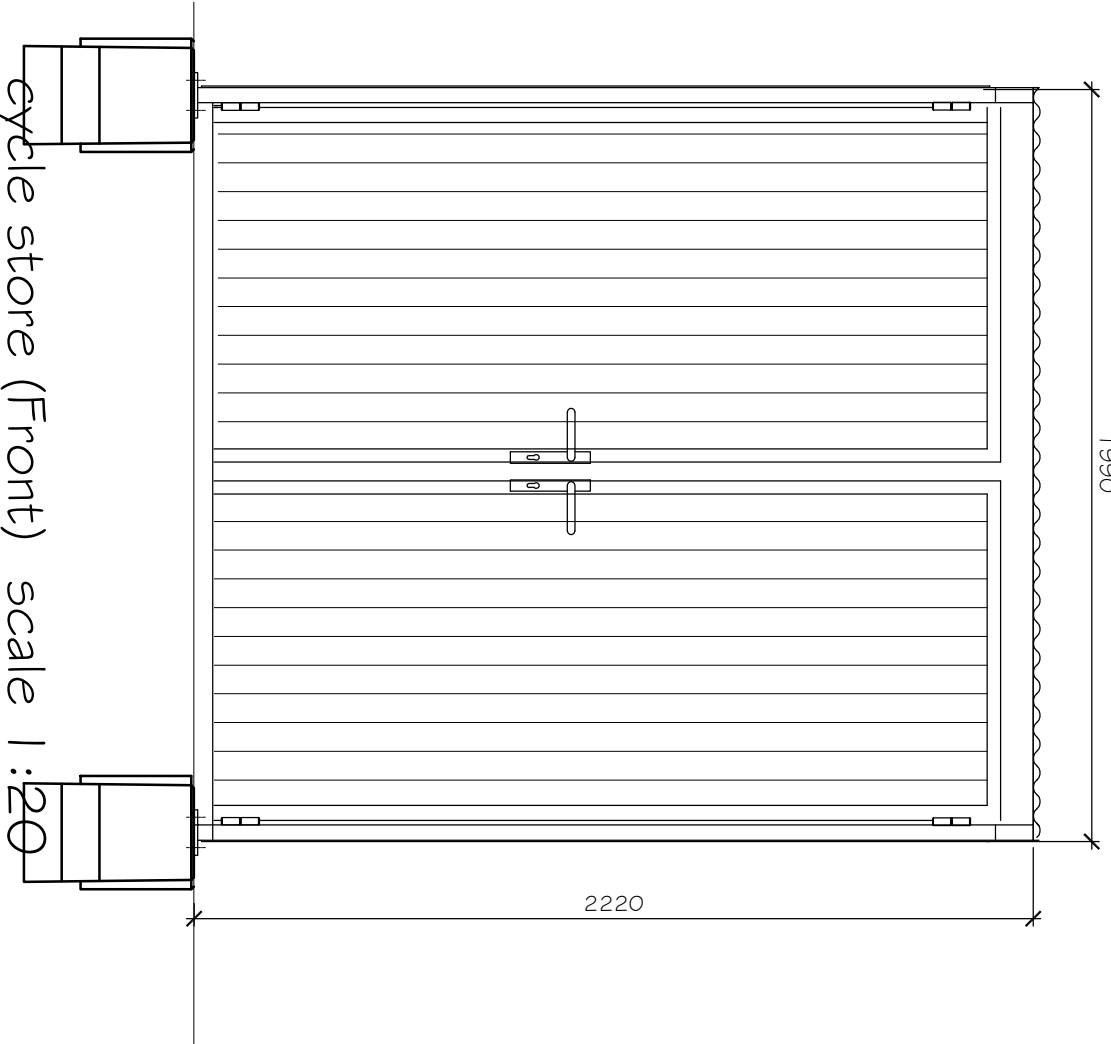


cycle store (Front) scale 1:20

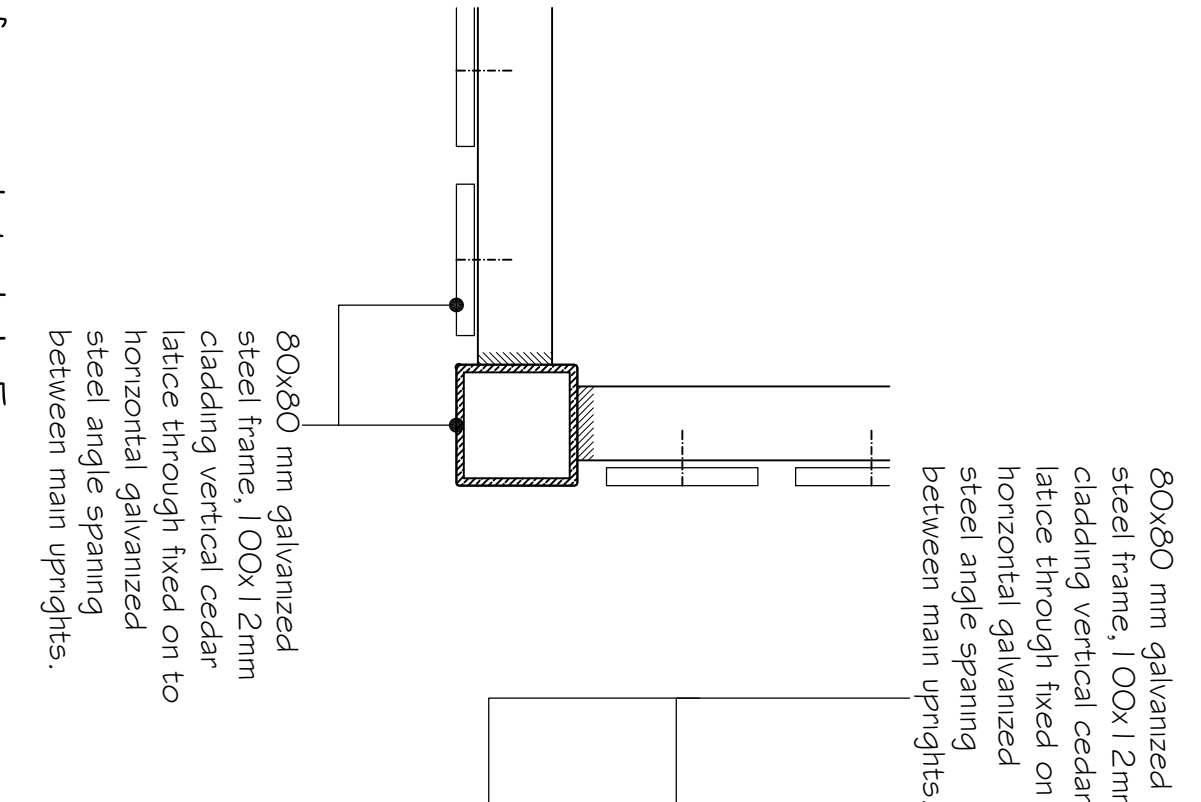


frame detail 1:5

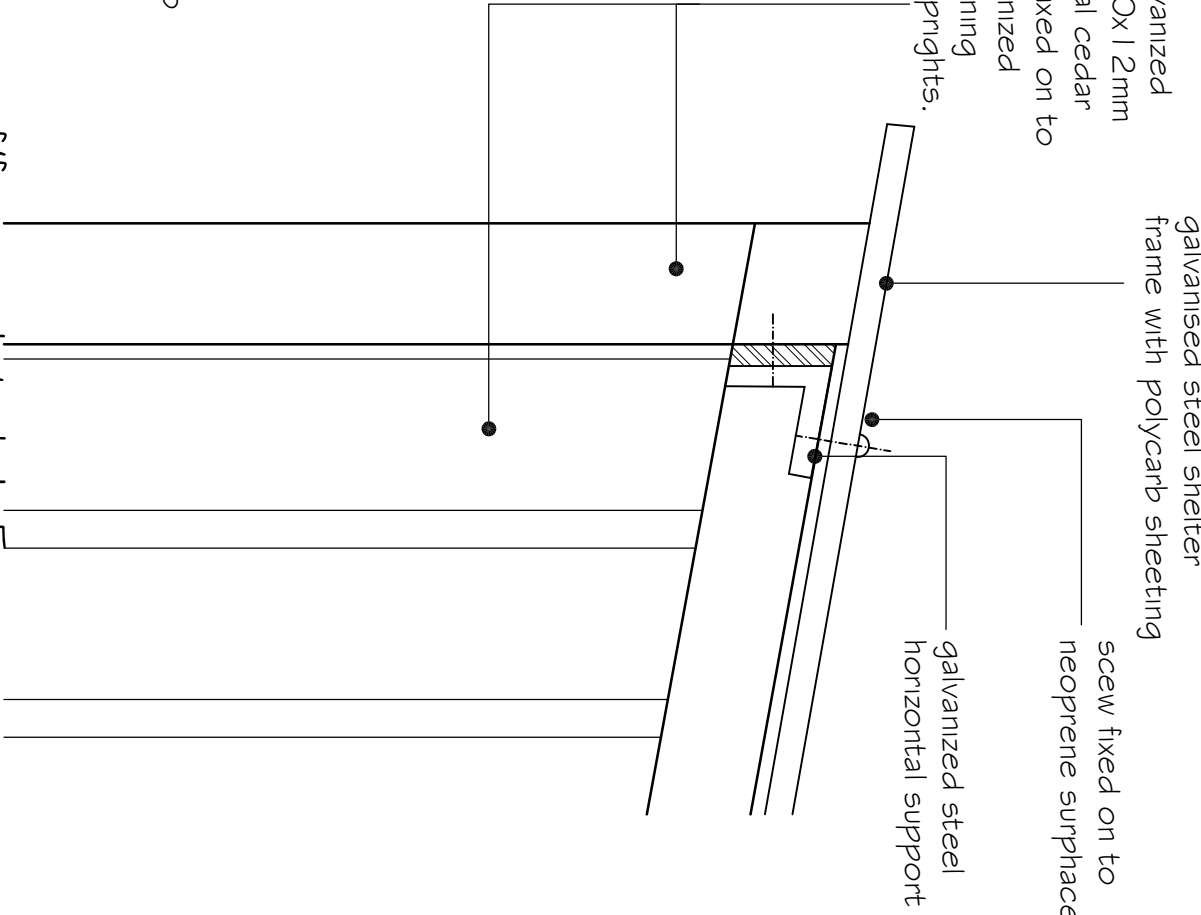


roofframe detail 1:5

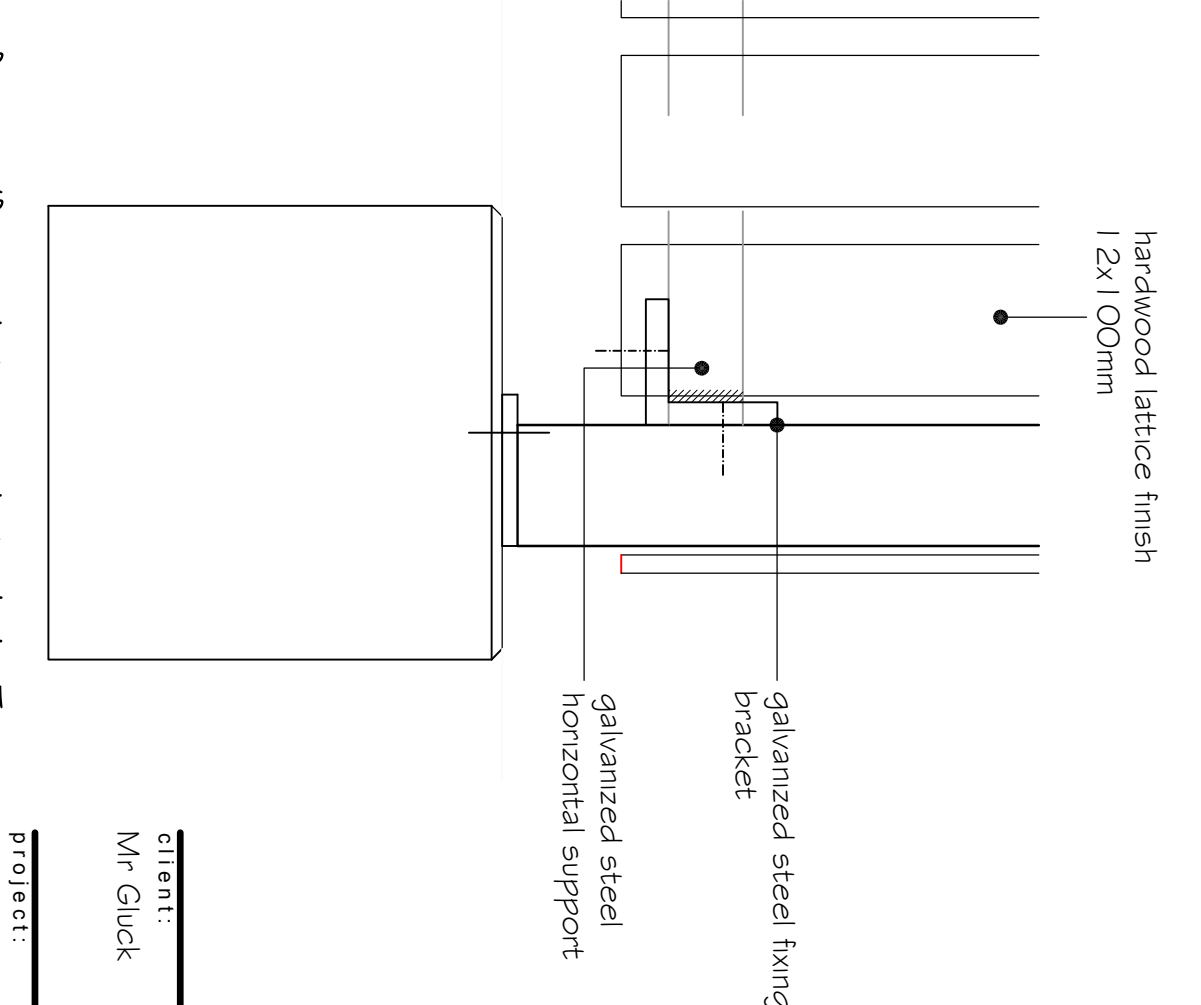


frame/foundation detail 1:5

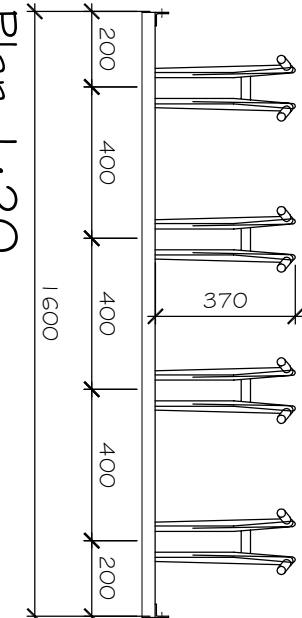

Plan 1:20

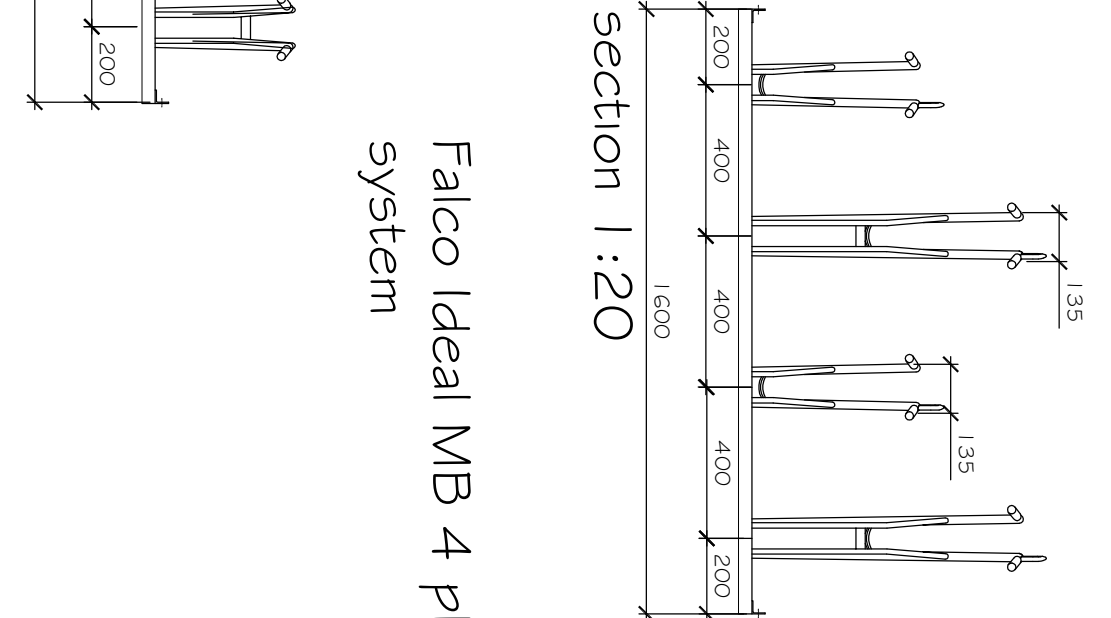

section 1:20

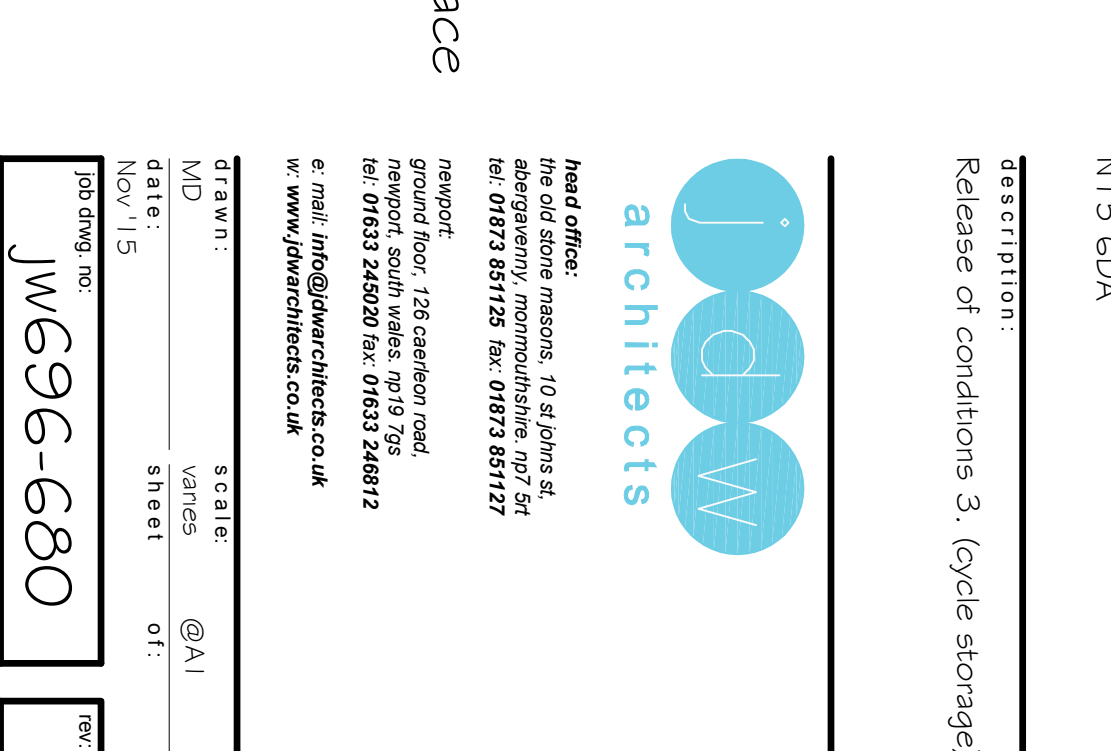

section 1:20

Falco Ideal MB 4 place
system



Head office: masons, 10 St Johns St,
Birmingham, Birmingham B2 5JF
Tel: 01813 851125 Fax: 01813 851127
Newport: ground floor, 126 Causton Road,
Newport, South Wales, NP19 7BS
Tel: 01633 245020 Fax: 01633 248912
e-mail: info@jdwarchitects.co.uk
www.jdwarchitects.co.uk

drawn:	scale:	@A1
MD	varies	OT
date:	Nov 15	sheet
job drawing no:	JW696-680	rev

This drawing is copyright of the architect and may not be reproduced without written permission.