


LOCKMEAD ROAD

EXISTING GARDEN AREA of No. 31a
27.3 SQ M

PROPOSED GARDEN AREA
23.27 SQ M

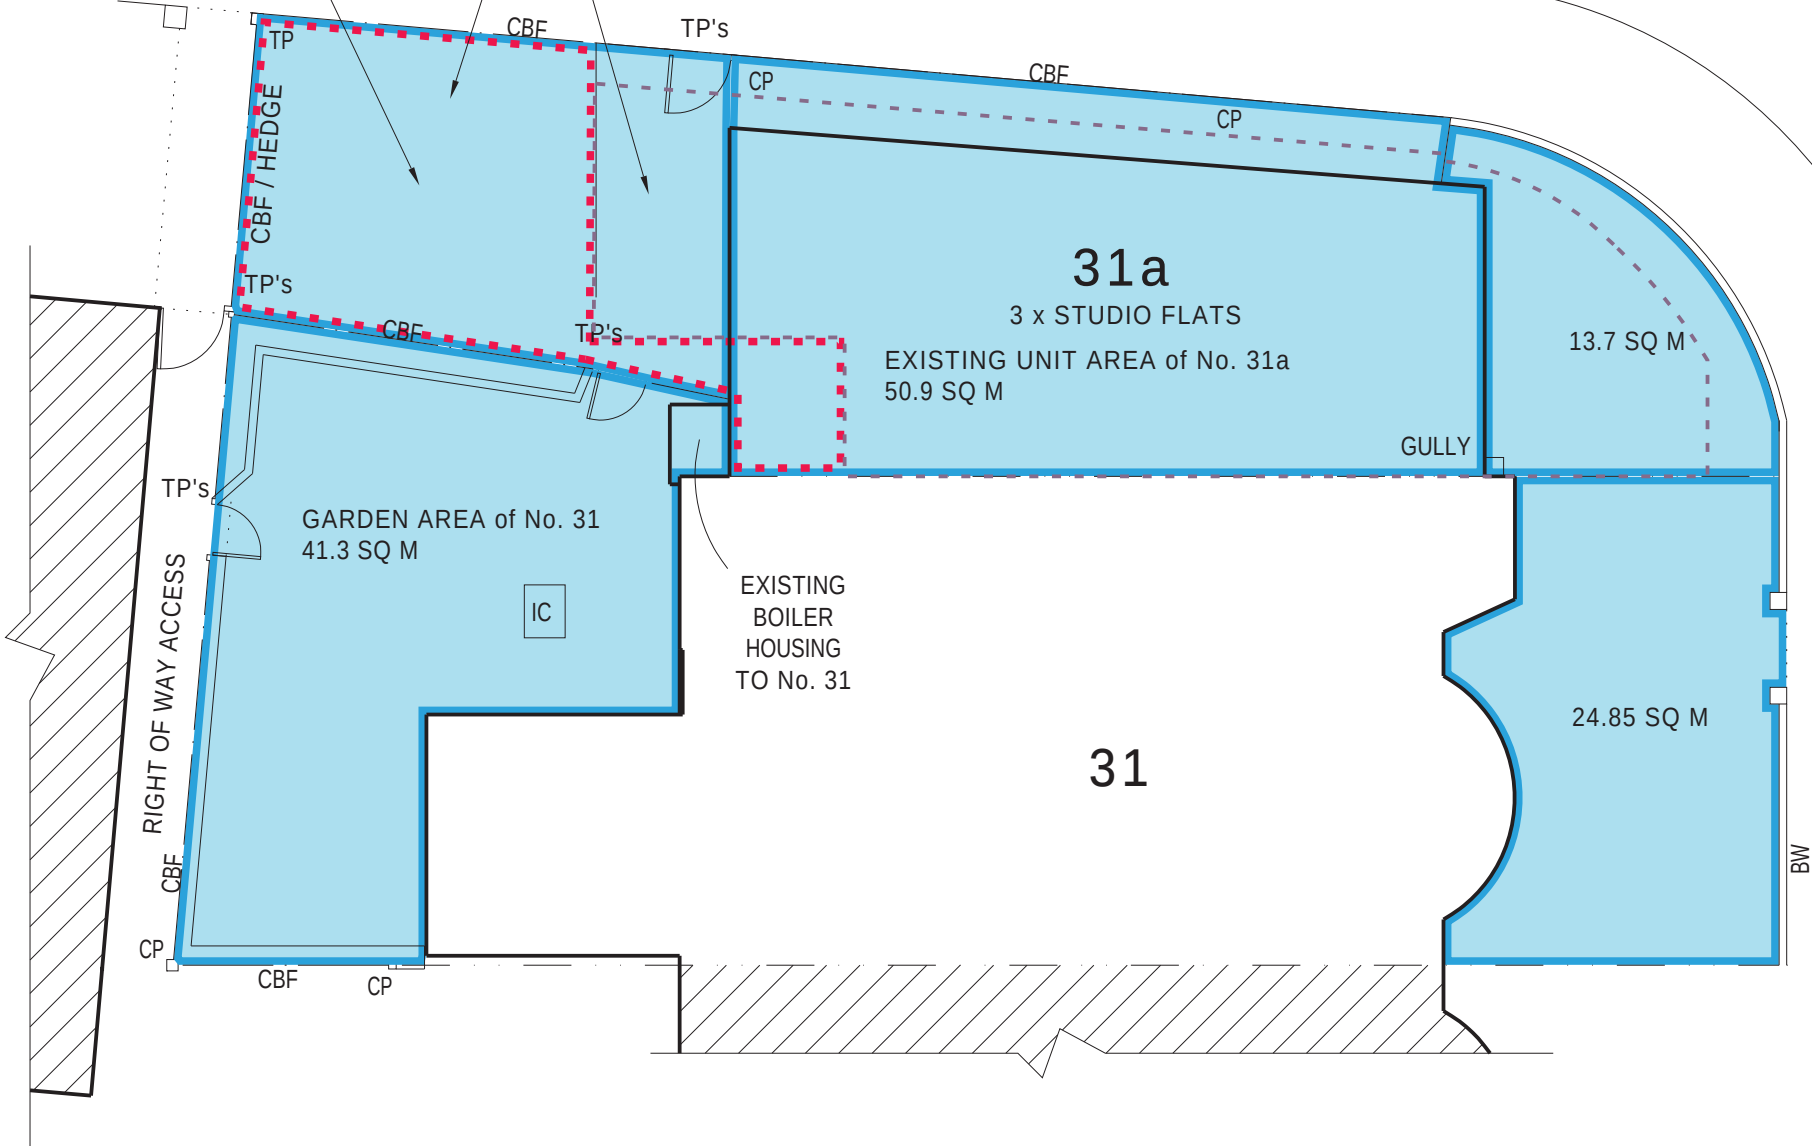

- NOTES:
- 1 ALL CRITICAL MEASUREMENTS MUST BE CHECKED / VERIFIED.
 - 2 HORIZONTAL CONTROL SOME LINES, WHERE INDICATED, ARE DERIVED FROM ORDNANCE SURVEY 1:1250 MAPPING LIC. NO.10001998 ALL OS DATA SHOWN HAS BEEN POSITIONED BY MEANS OF A 'BEST FIT' OVERLAY.
 - 4 THE SIZE AND ROTATION OF ALL SERVICE / DRAINAGE COVERS ARE SHOWN INDICATIVE ONLY.

ABBREVIATIONS:

SERVICES / FEATURES ETC.
BW BRICK WALL
CBF CLOSE BOARDED FENCE
CP CONCRETE POST
IC INSPECTION COVER
TP TIMBER POST

- EXISTING AREAS
- PROPOSED AREAS
- PROPOSED BUILDING OUTLINE

bcarto

t 020 8211 0517 m 07948 389 244
Bcarto@hotmail.co.uk

Property

31 31a Riverside Road,
London, N15 6DA.

Project

AREAS
SITE SURVEY

Scale

0 3 Metres

1:100

[@ A3] 0 10 Feet

Contract No. 10585 Drawing No. 2a \ 5 Date. Dec. 2021