

10


Open up localised areas of floor boarding to enable inspection of the floor structure, void and ceiling structure below. Extent of opening up to be determined on site following review of board fixings. Highlighted area indicates preferred location for investigation.

Screw fixed floor boards

Floor board fixing undetermined

Approximate location of exhibition display cases

Approximate location of floor sockets

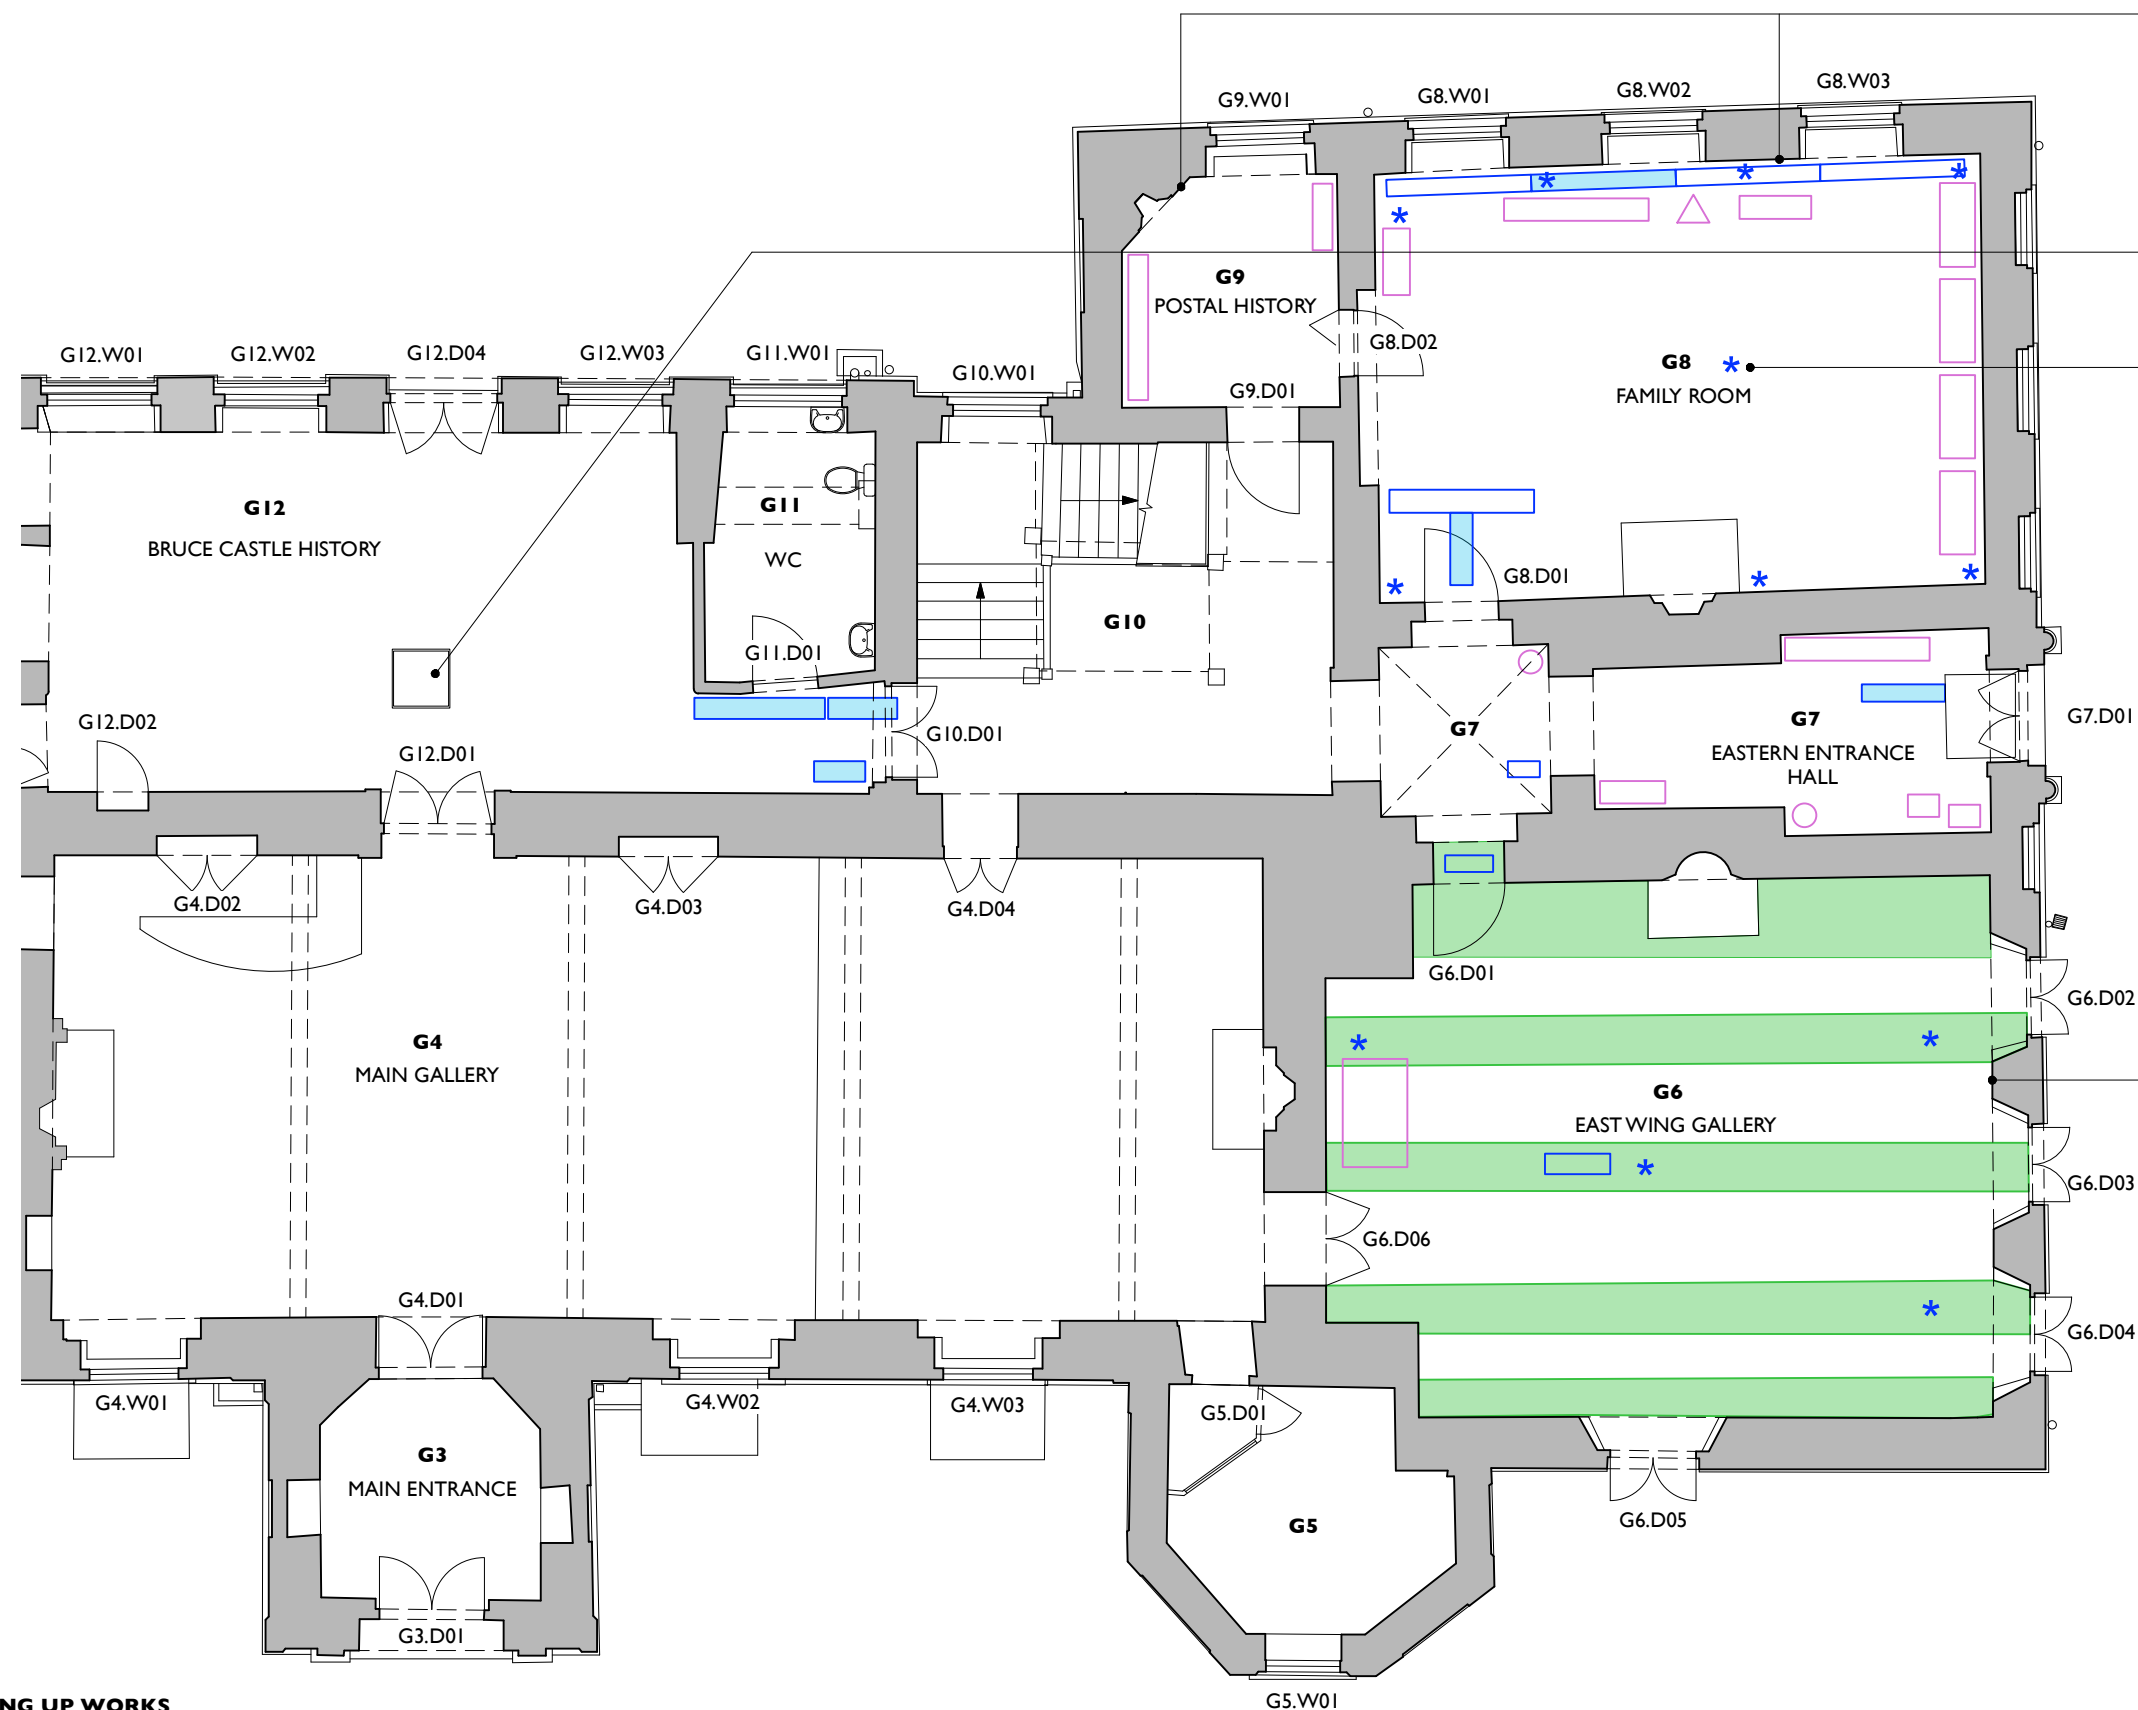

G8 and G9:
Panelled wall finish

Floor access hatch to be opened for inspection beneath

4no. floor sockets in
this central location

G6: Plaster wall finish assumed on battens

These works to open up and investigate the existing structure and fabric are intended to provide an opportunity for the Design Team to inspect and survey areas of the building structure which are currently hidden from view, but which might carry a high risk to the project through their unknown condition or arrangement. This investigation will assist in preparation of design solutions such as extent of strengthening of floors to suit its proposed use.

Methodology for opening up is to be reviewed and agreed on site before commencement of the works.

A horizontal number line with tick marks at 0, 1, 2, 3, 4, and 5m.

NOTE

1. This drawing is copyright.
2. All dimensions must be checked on site before proceeding.
3. Dimensions of new work are to be adjusted to suit the existing building where necessary. Do not assume that the existing structure or details are plumb, square or level.
4. The contractor must report any discrepancies to the architect before proceeding.

REVISIONS

A June 2023 Additional notes added following site visit
B Aug 2023 Additional opening up included in scope

10 EUSTON PLACE
LEAMINGTON SPA
WARWICKSHIRE
CV32 4LJ
T 01926 881311
F 01926 451766
architects@rmpuk.com

E architects@rmpuk.com

Rodney Melville + Partners

CHARTERED ARCHITECTS
HISTORIC BUILDING CONSULTANTS

www.rmpuk.com
Rodney Melville and Partners Limited

Project

Bruce Castle

Drawing

Ground Floor Plan

Enabling and Opening Up Works

Scale	1:100@A3	Job No	7440
Date	Mar 2023	Drwg No	130
Drawn	HB	Rev	B

