




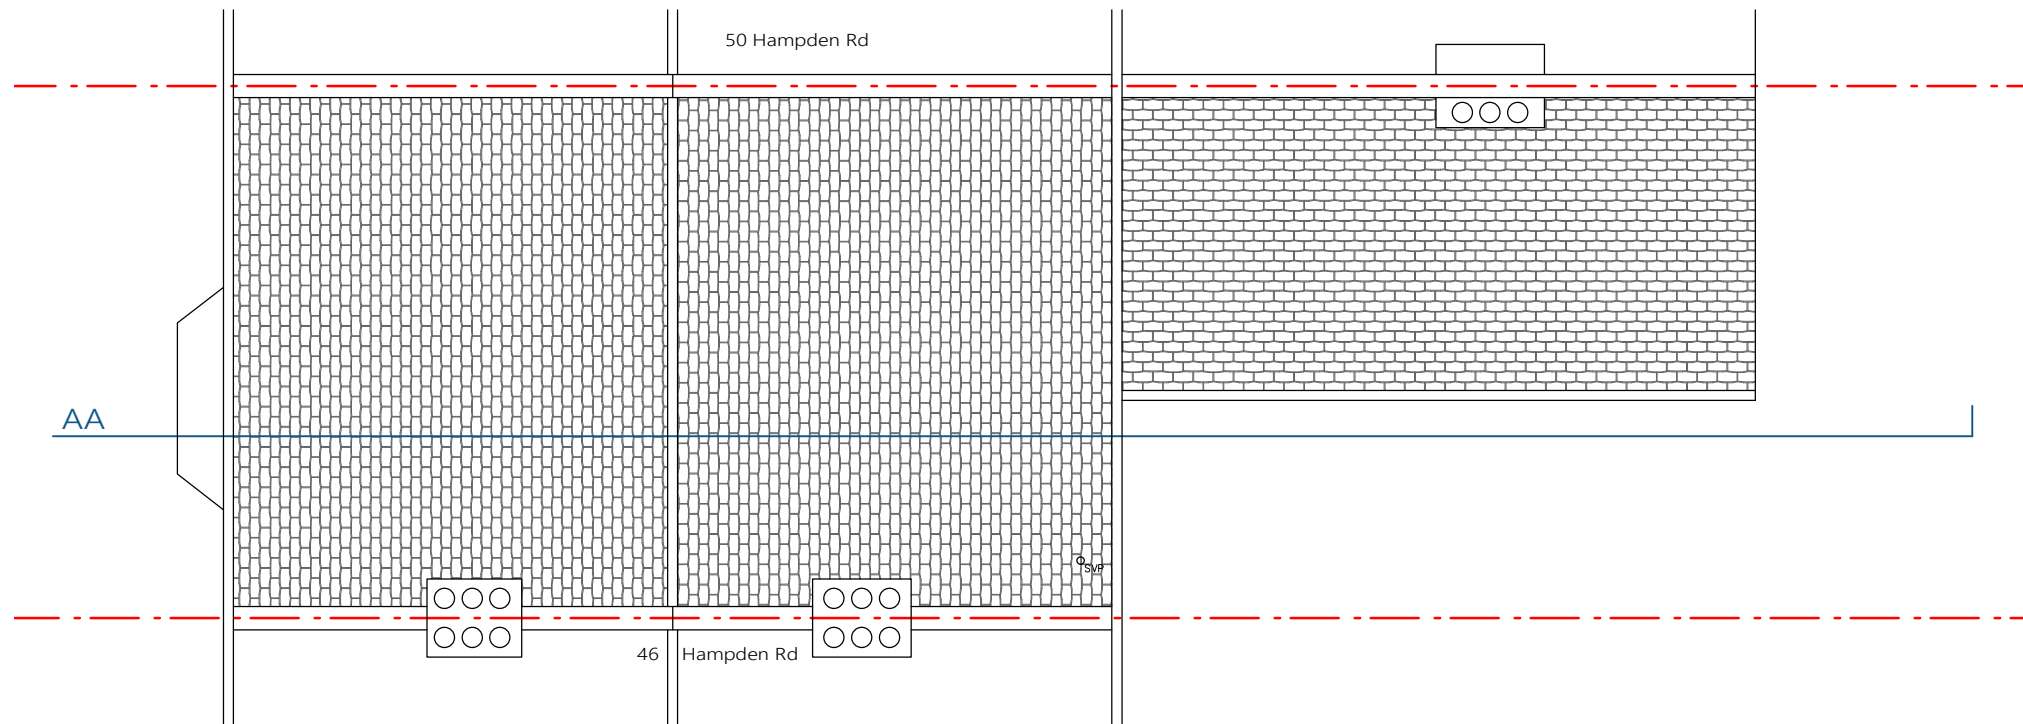

Roof Floor - Existing

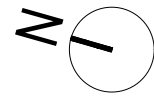

Second Floor - Existing

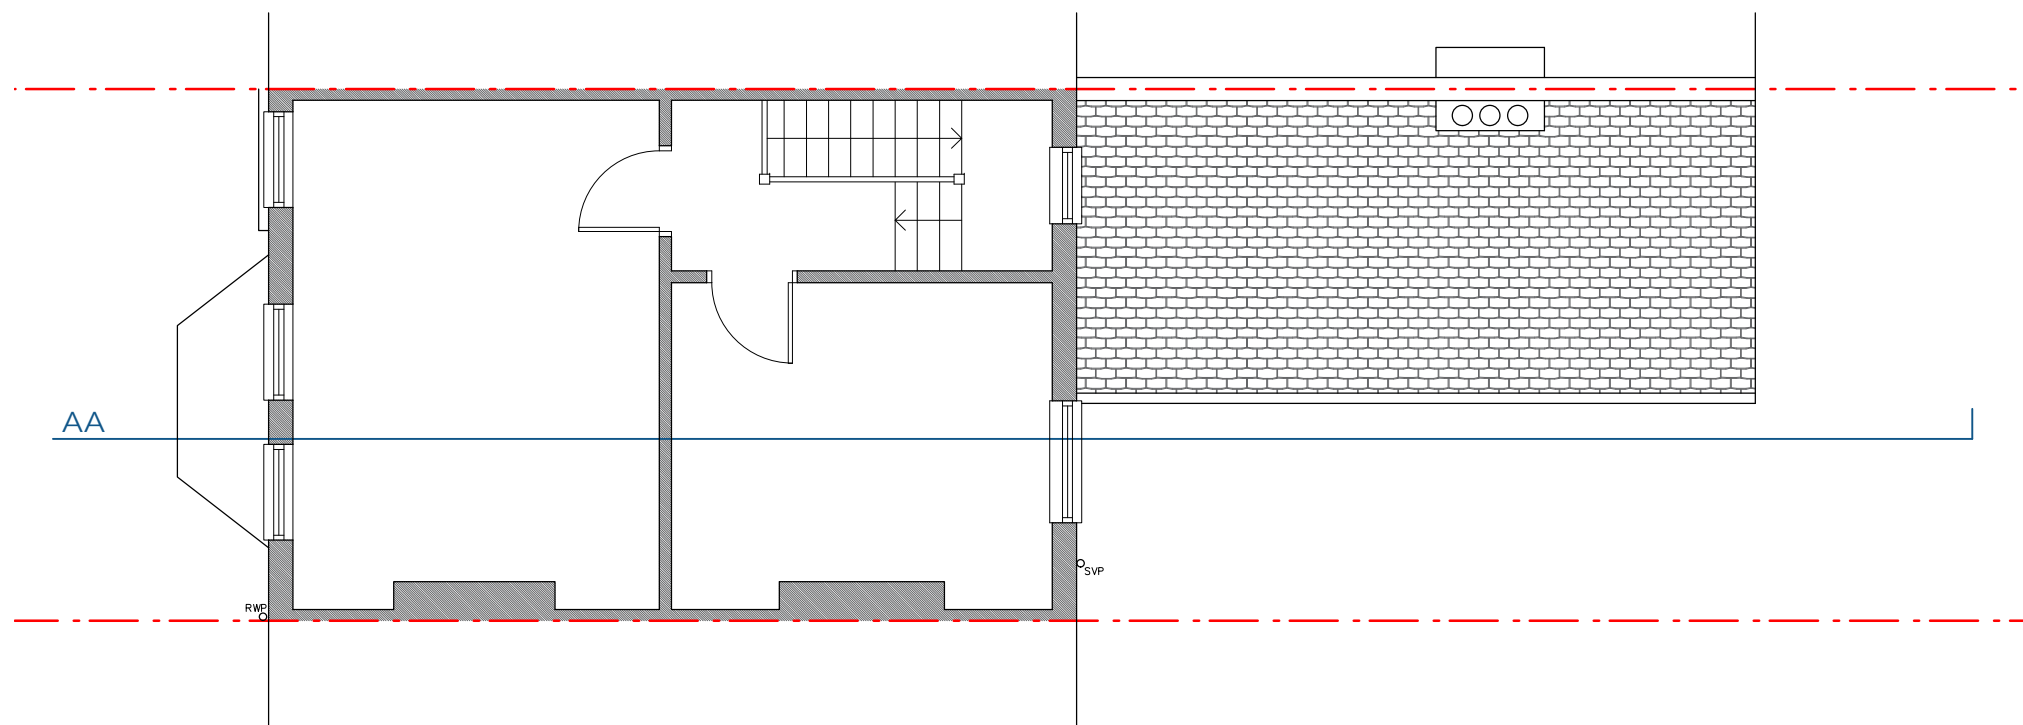