




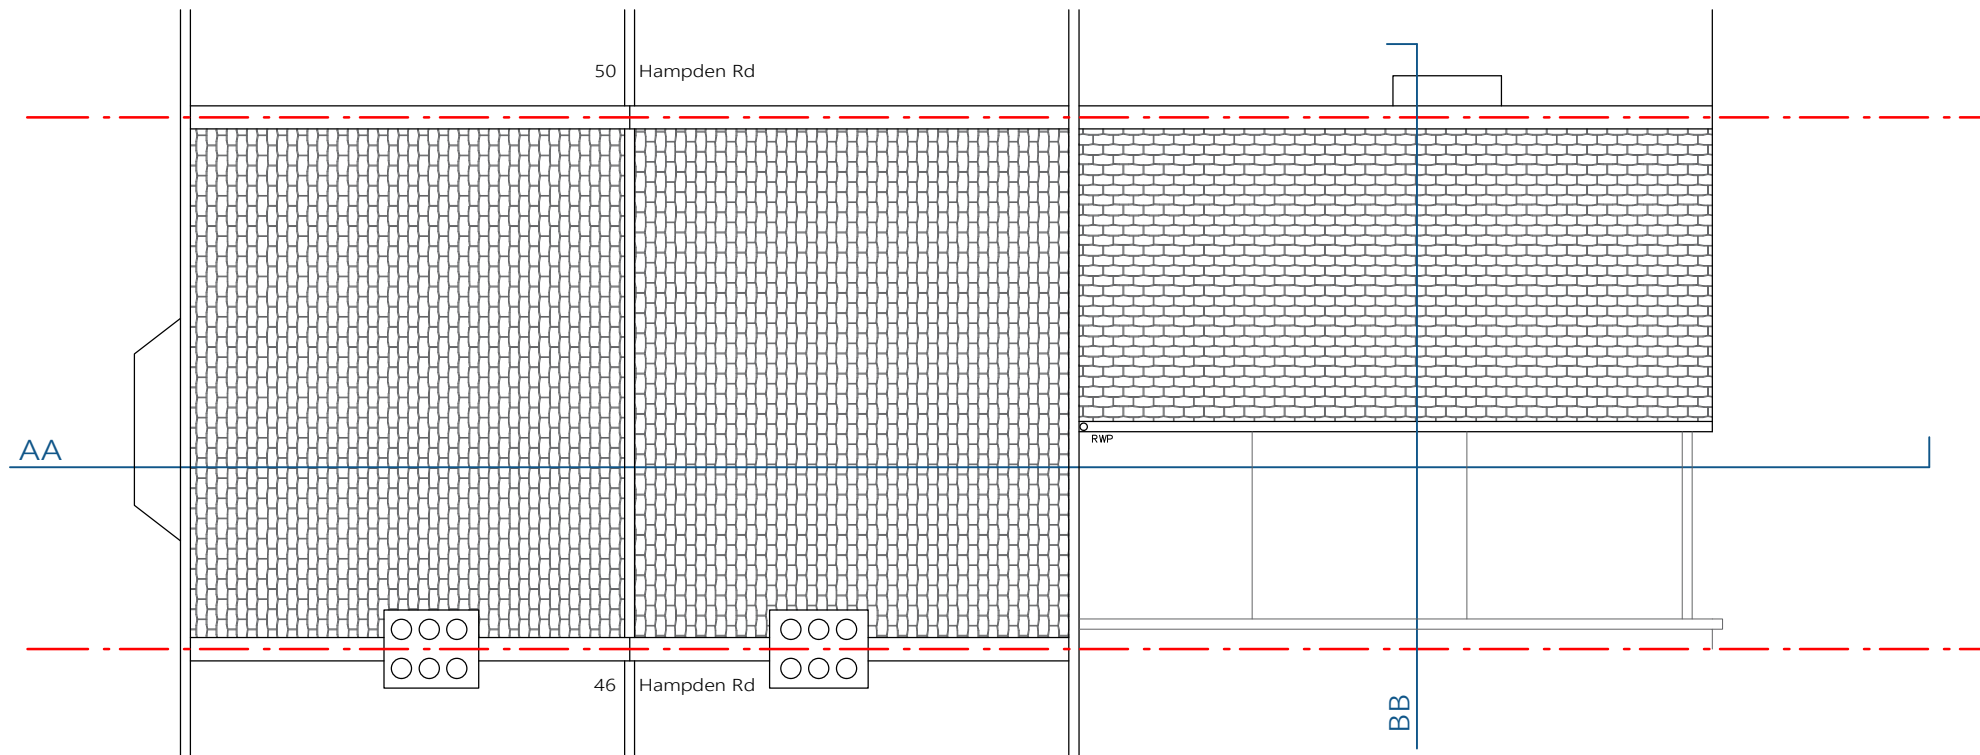

Roof Floor - Proposed

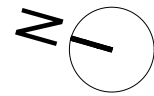

Second Floor - Proposed

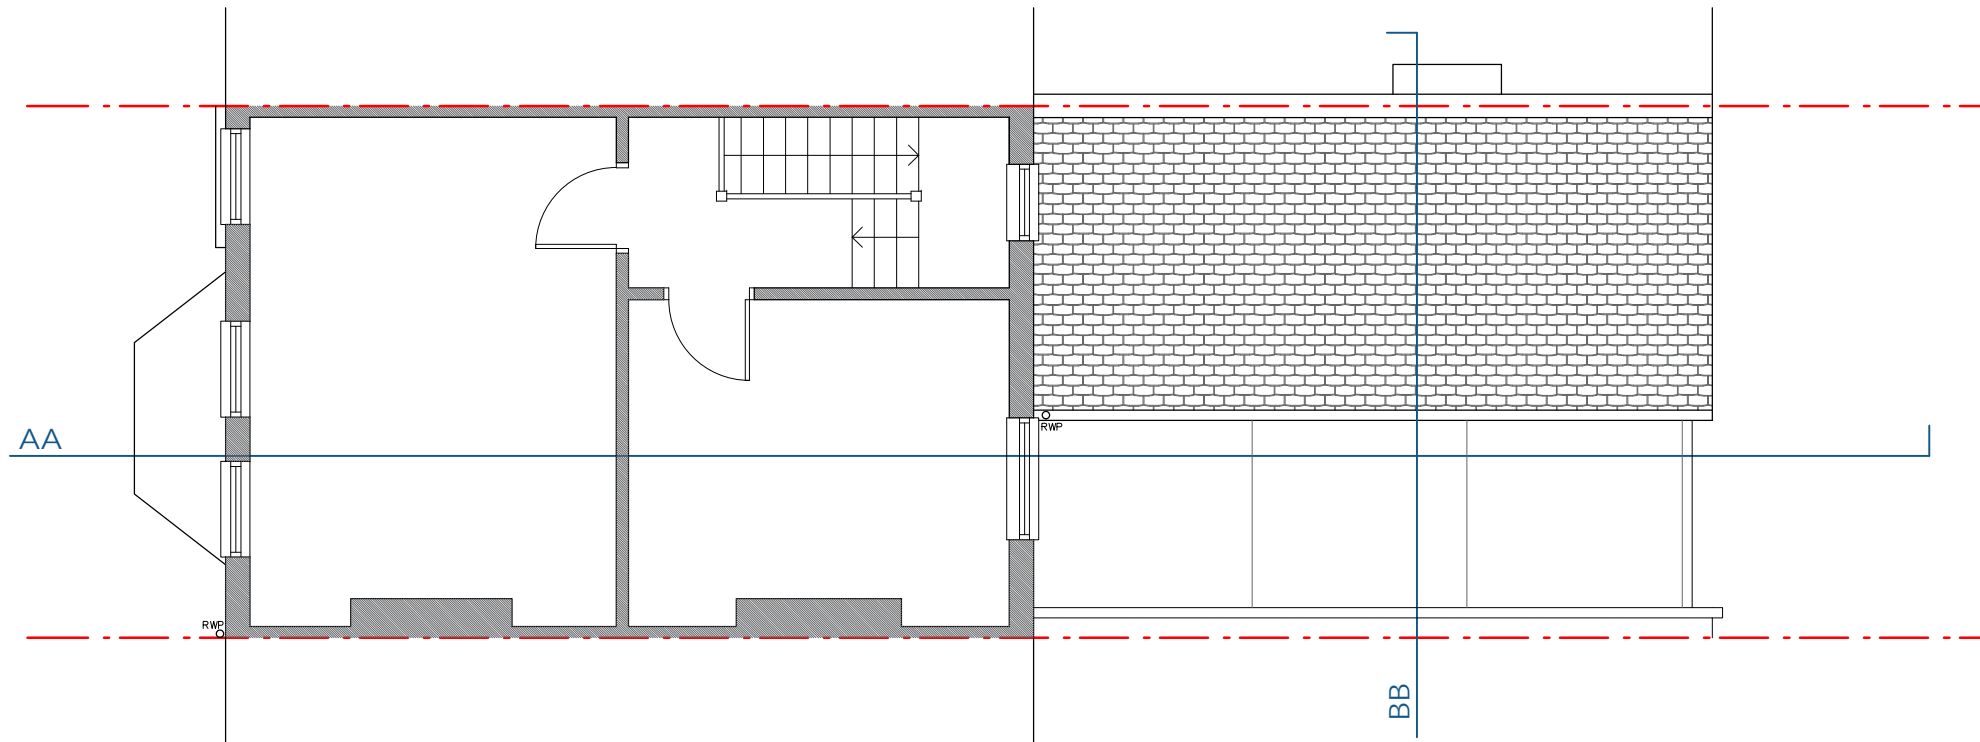