

London Borough of Haringey

Communication HUB Proposal

Site 3 Pavement outside

Coliseum Apartments, Green Lanes,
Salisbury Promenade, N15 0RX

Site Plan and Images

Easting 531763


Northing 188795



Application Site



1:1250 @ A4

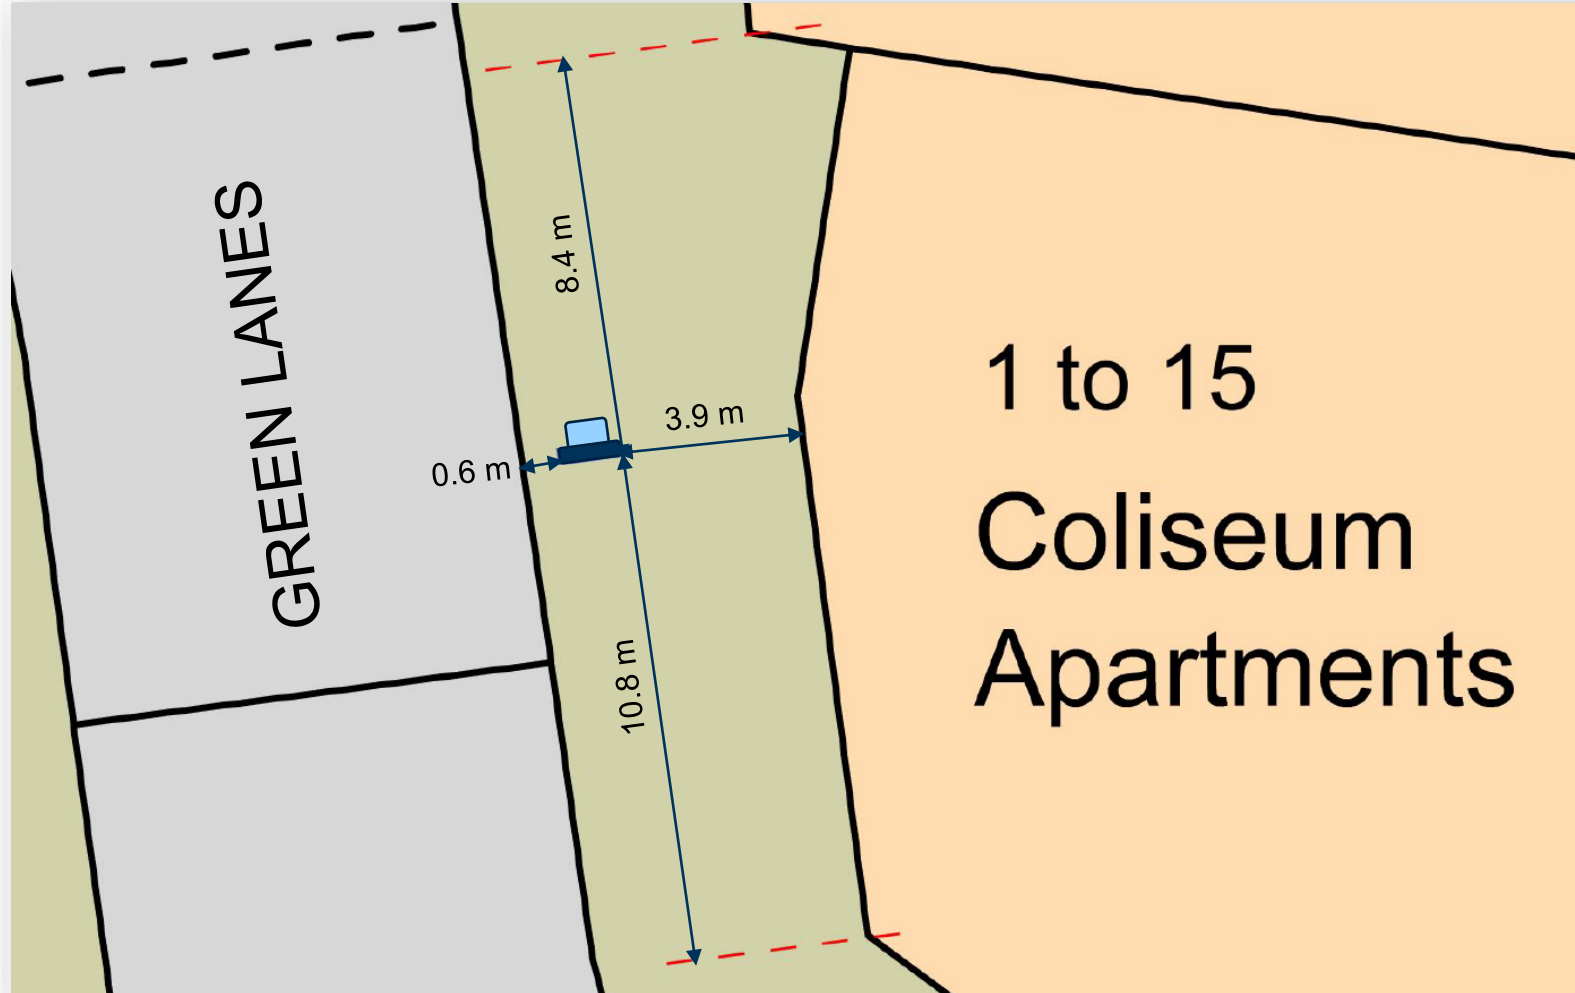

Proposed Hub Unit



1:200 @ A4

Outside Coliseum Apartments, Green Lanes, Salisbury Promenade



Outside Coliseum Apartments, Green Lanes, Salisbury Promenade



Communication Hub Unit

