

London Borough of Haringey

Communication HUB Proposal

Site 2 Pavement outside

21 High Road, N22 6BH


Site Plan and Images



Application Site



1:1250 @ A4

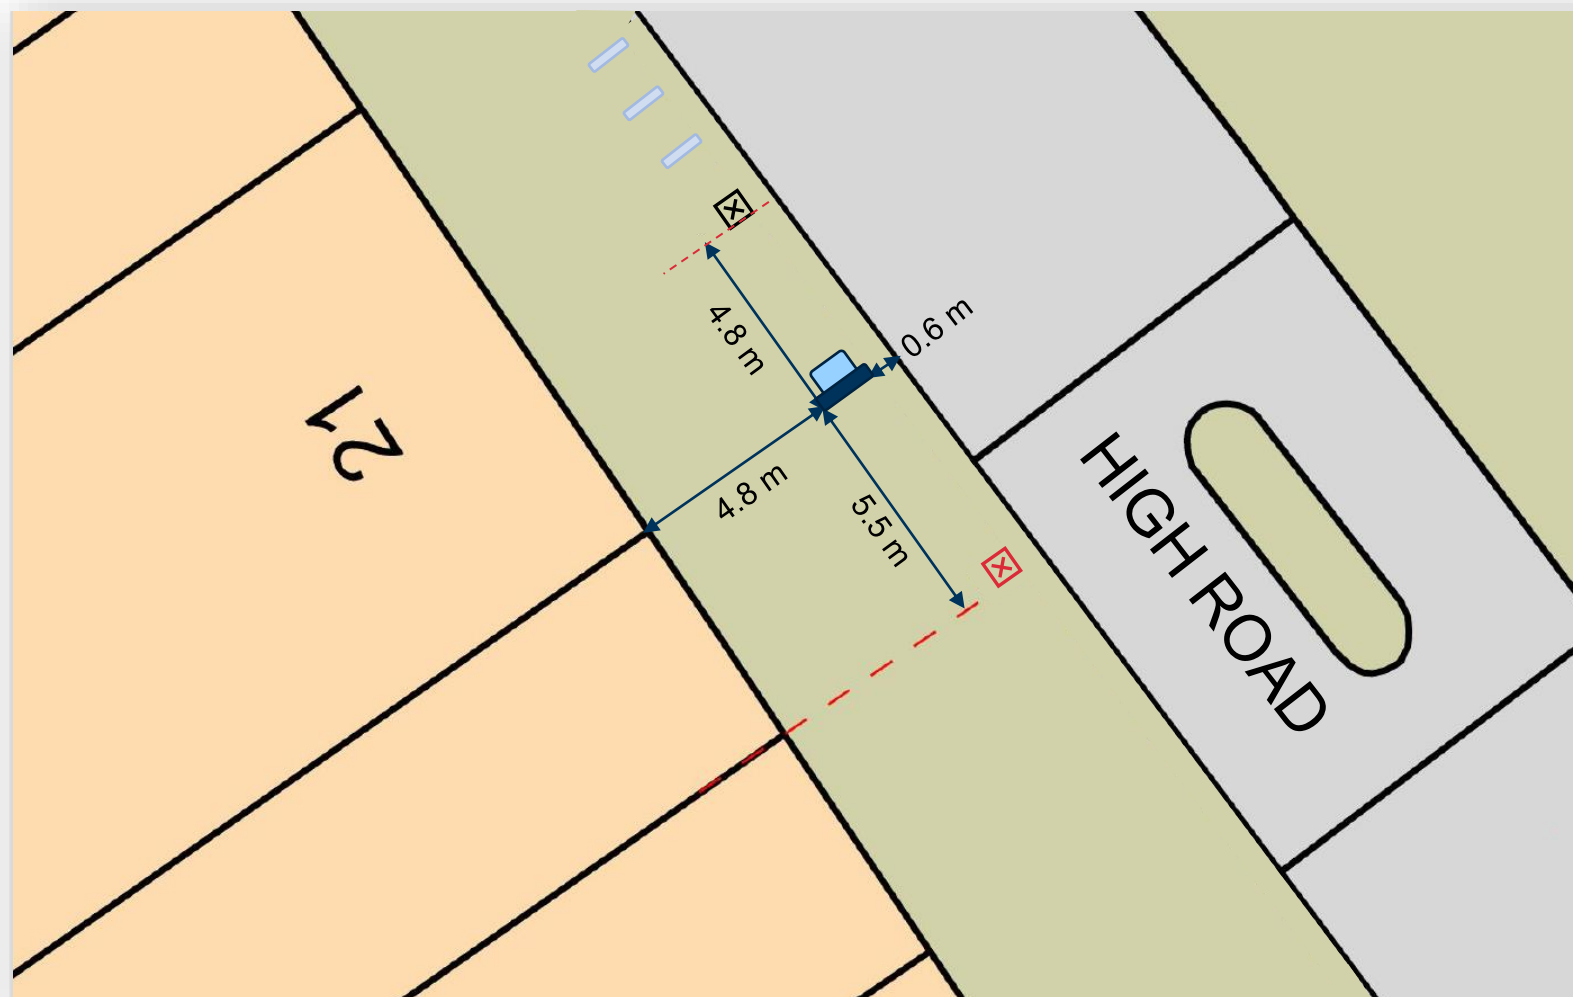

Proposed Hub Unit



Existing Bin Location



Proposed Bin Location



Bike Rack



1:200 @ A4

Outside 21 High Road



Outside 21 High Road



Communication Hub Unit

