


London Borough of Haringey
Communication HUB Proposal

Site 1 Pavement outside

64 High Road, N22 6HL


Site Plan and Images

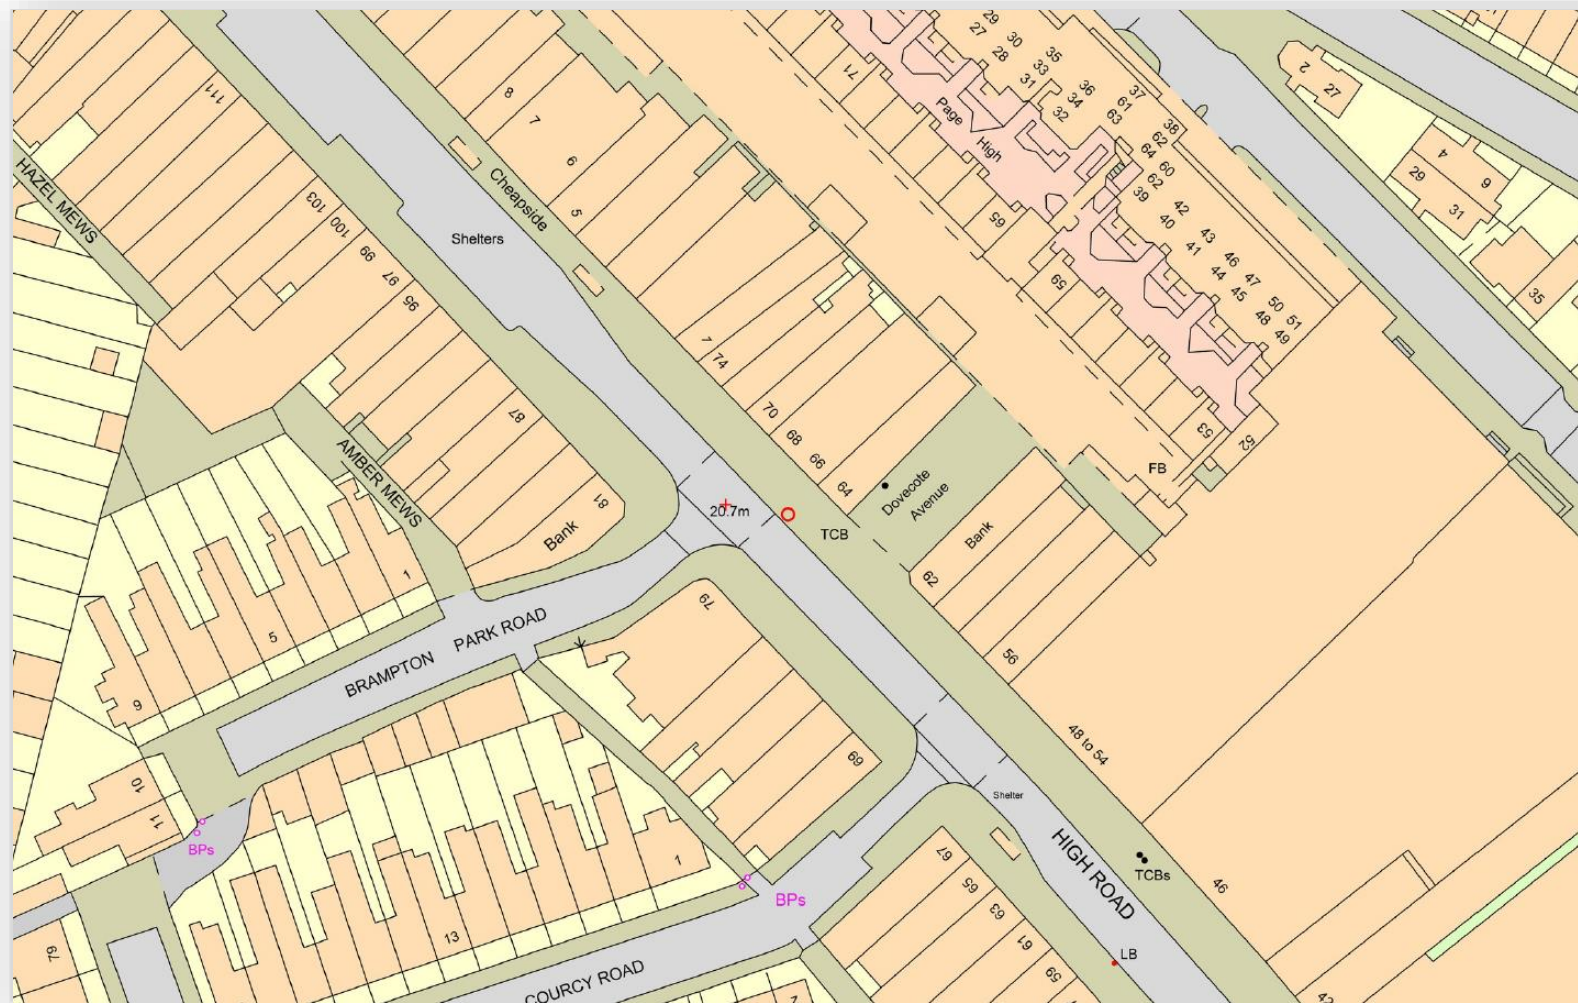

Application Site



1:1250 @ A4

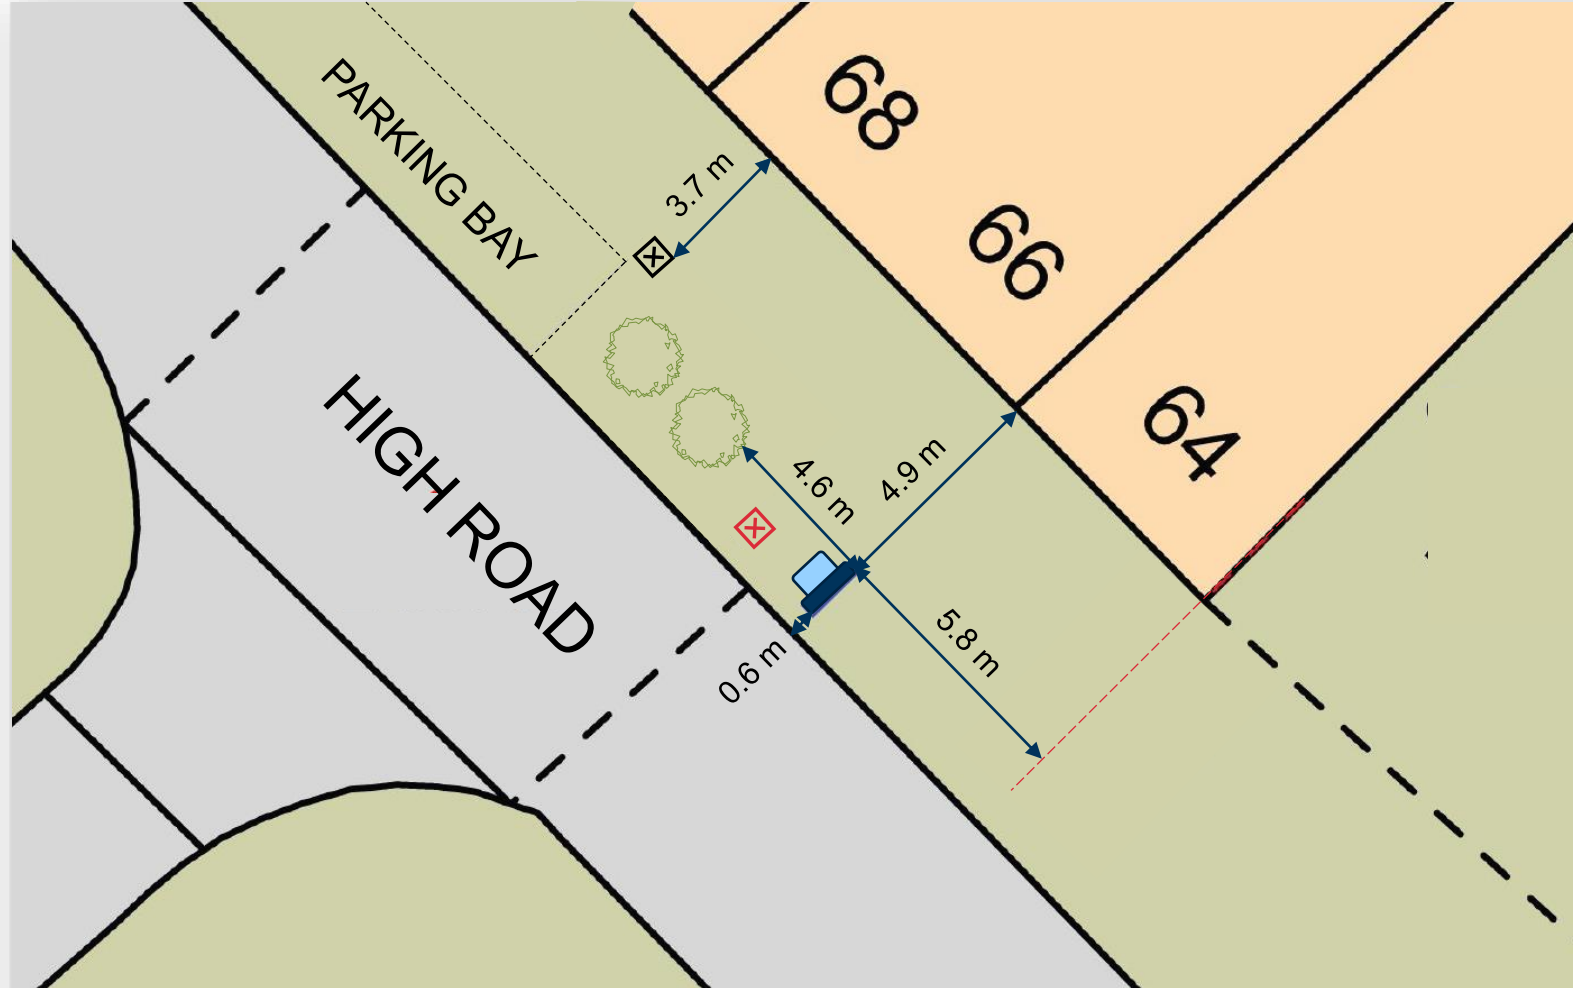

Proposed Hub Unit



Existing Bin Location



Proposed Bin Location



Tree



1:200 @ A4





Communication Hub Unit

