


London Borough of Haringey

Communication HUB Proposal

Site 4 Pavement opposite

Anna House, 214-218 High Road, N15 5BT


Site Plan and Images

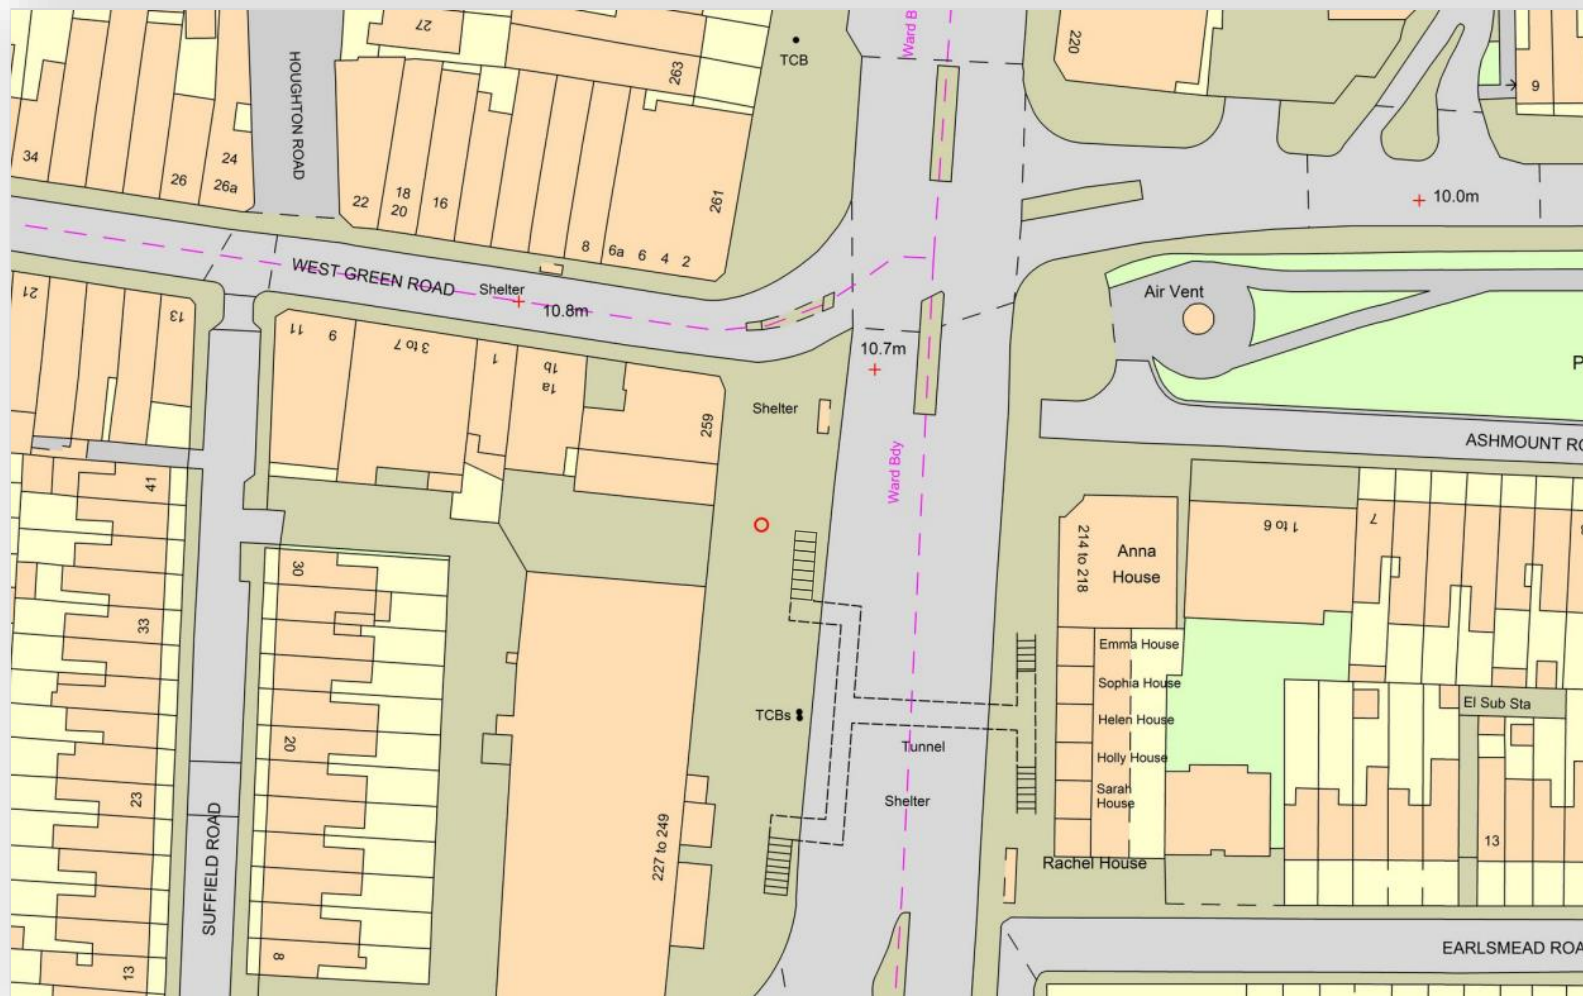

Application Site



1:1250 @ A4

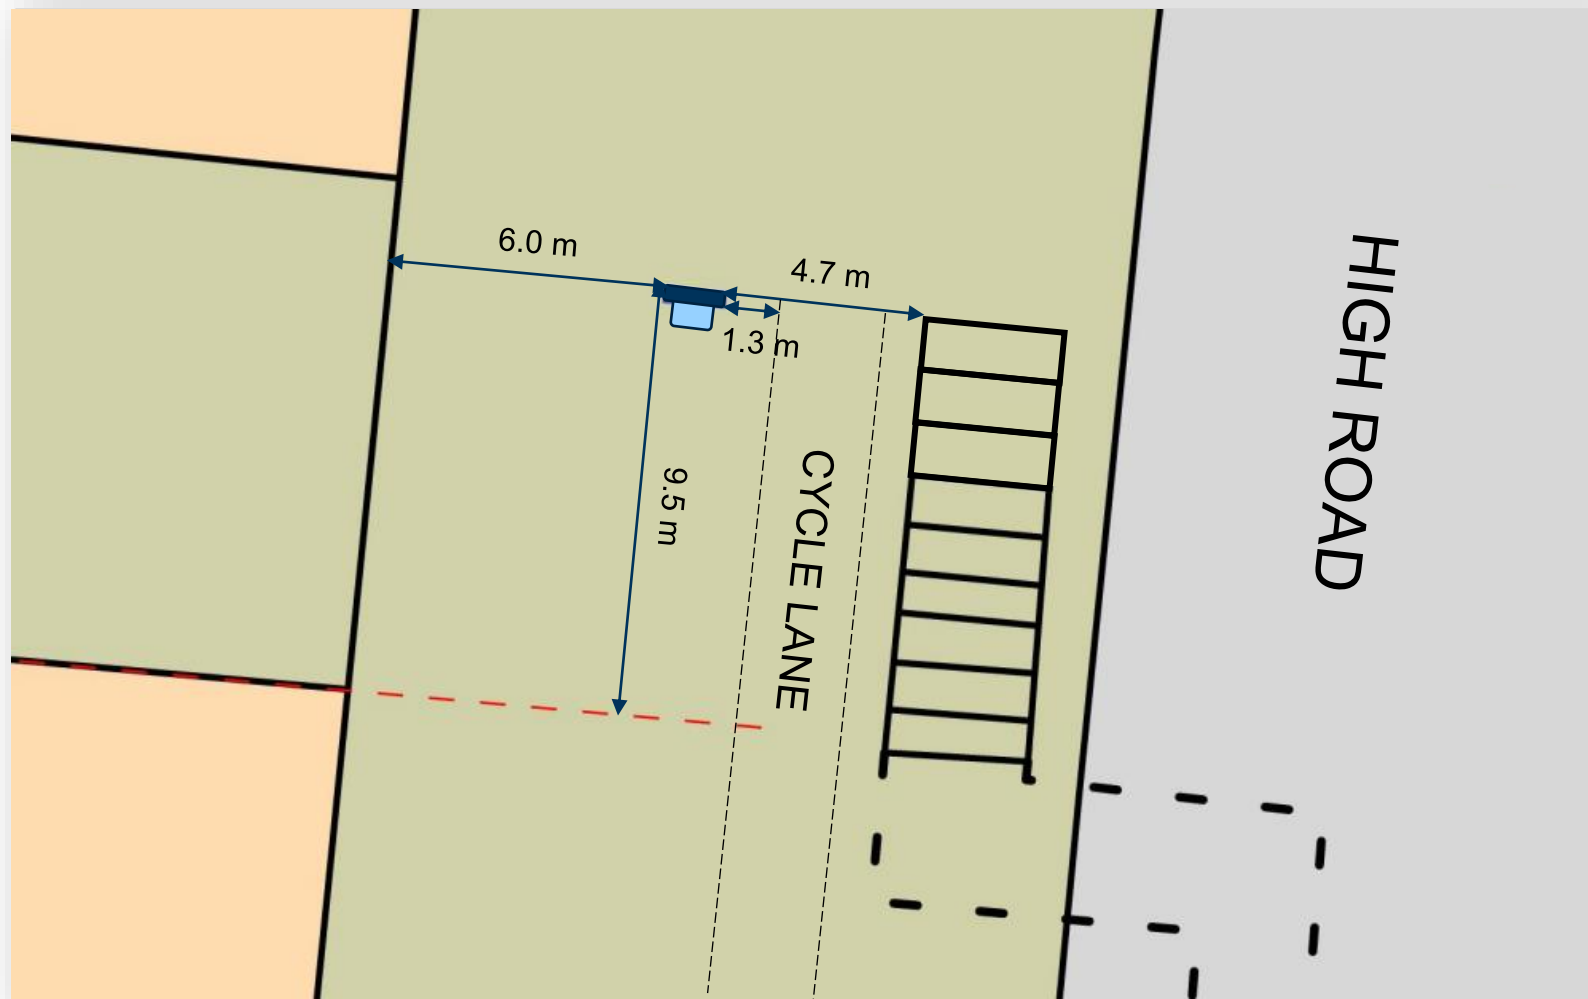

Proposed Hub Unit



1:200 @ A4

Opposite Anna House, 214-218 High Road



Opposite Anna House, 214-218 High Road



Communication Hub Unit

