

London Borough of Haringey
Communication HUB Proposal


Site 5 Pavement outside
230 High Road, N15 4AJ
Site Plan and Images



Outside 230 High Road

Easting 533690


Northing 189112

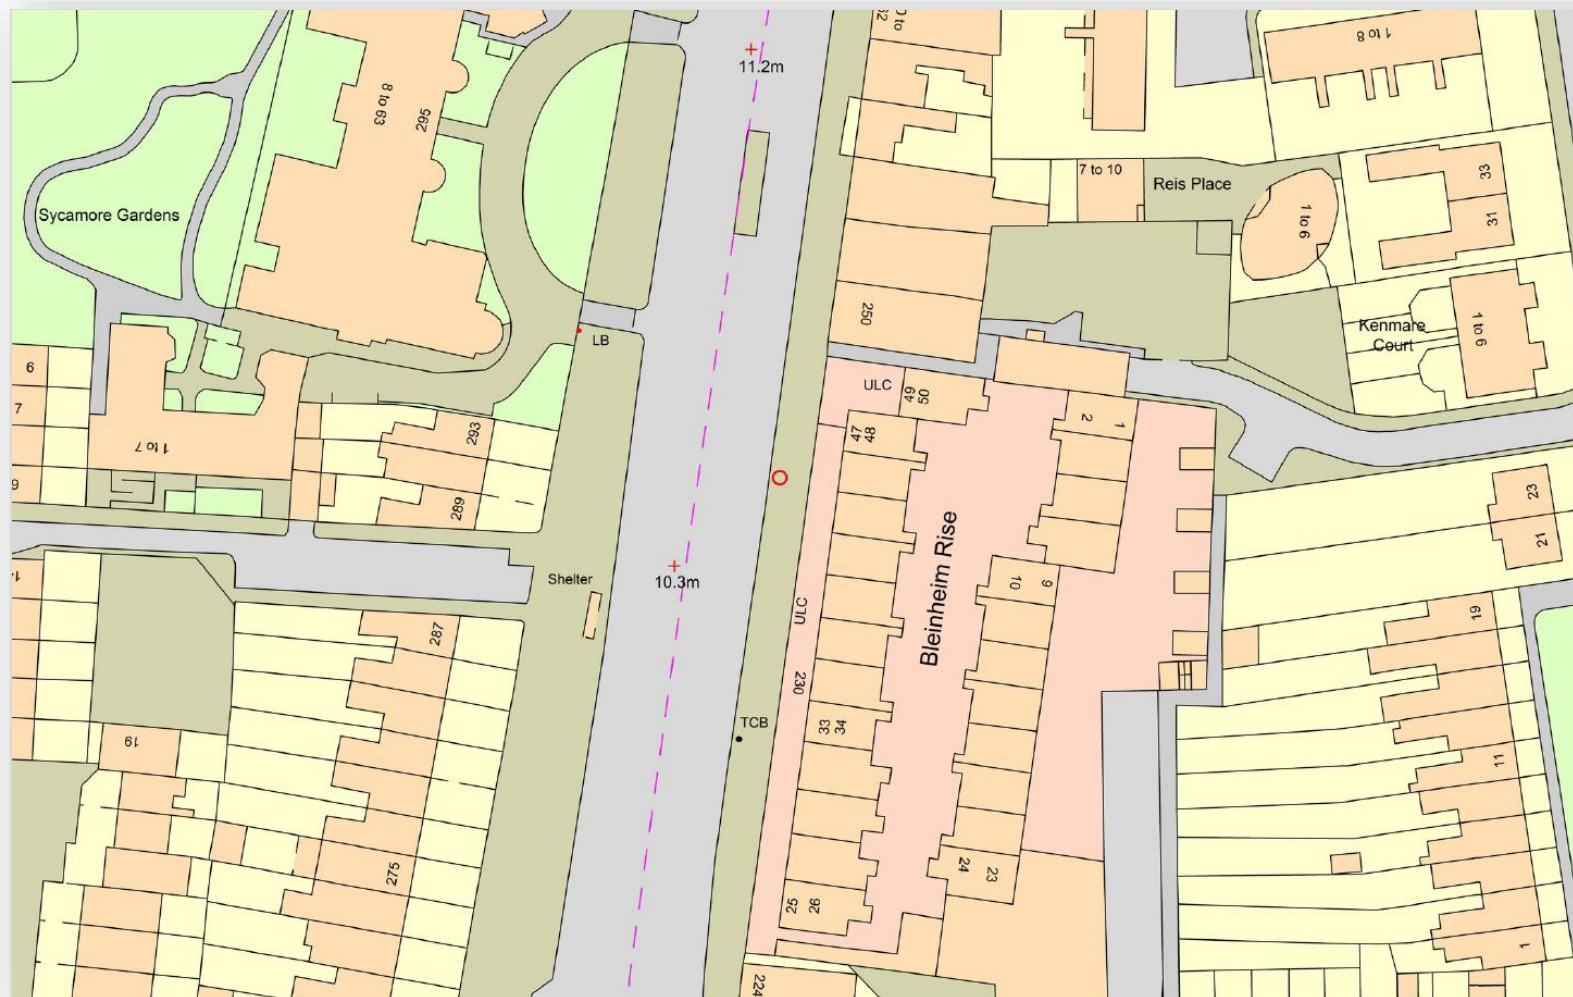

Application Site



1:1250 @ A4

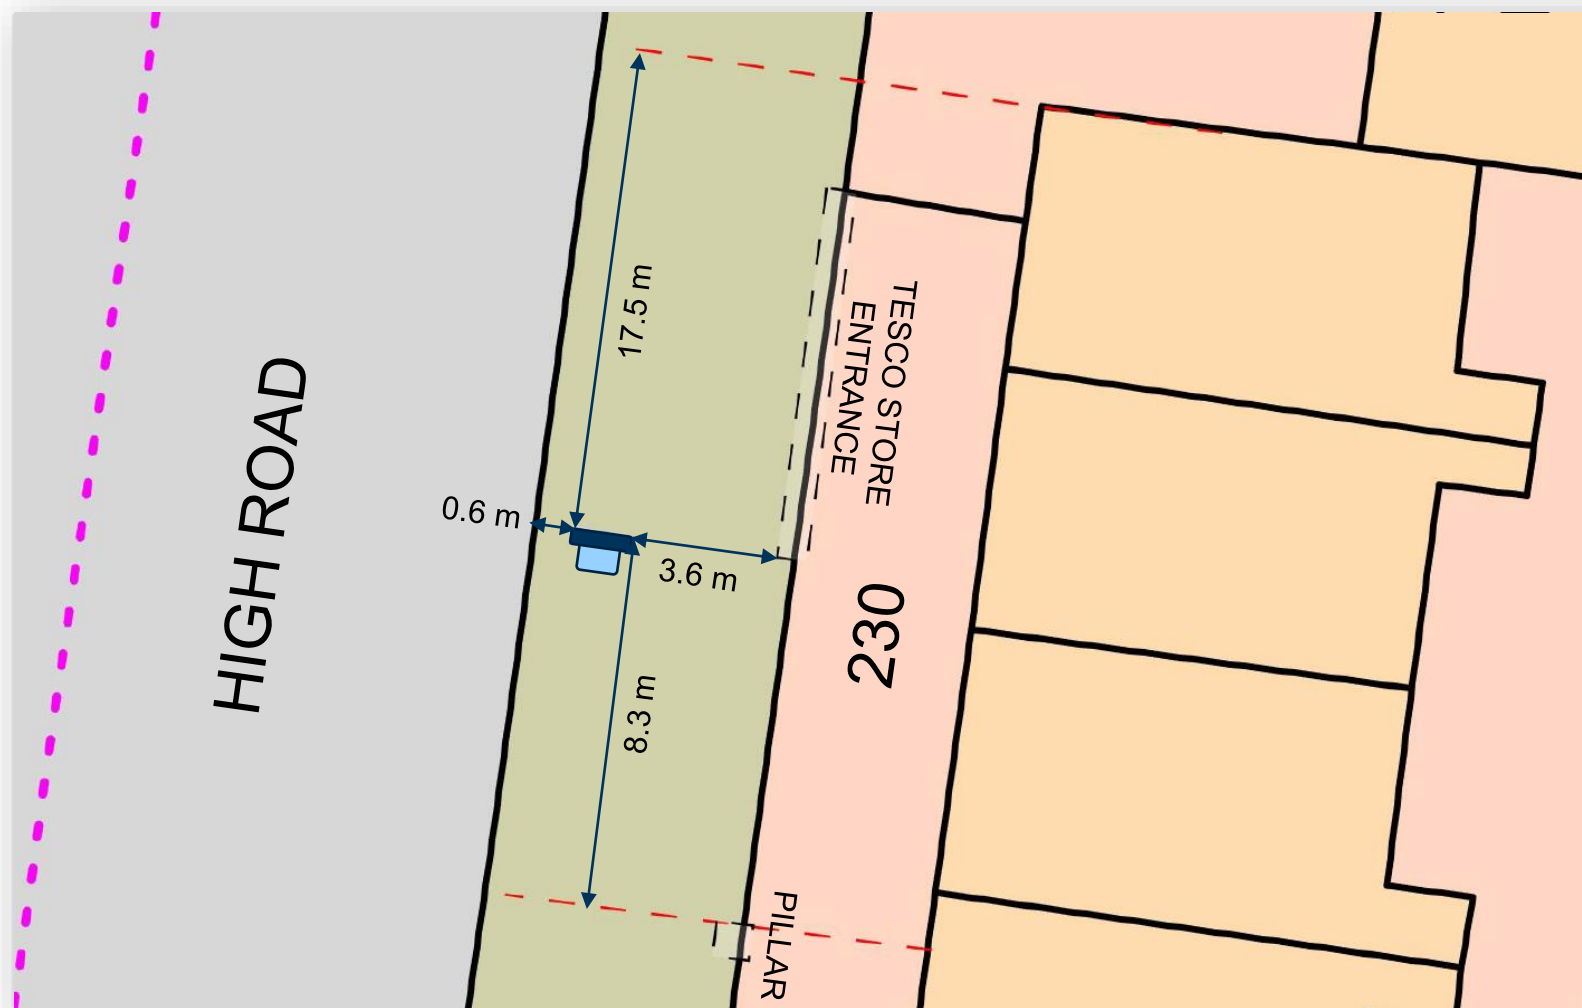

Proposed Hub Unit



1:200 @ A4

Outside 230 High Road



Outside 230 High Road



Communication Hub Unit

