
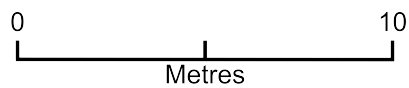


21 Scarborough Road

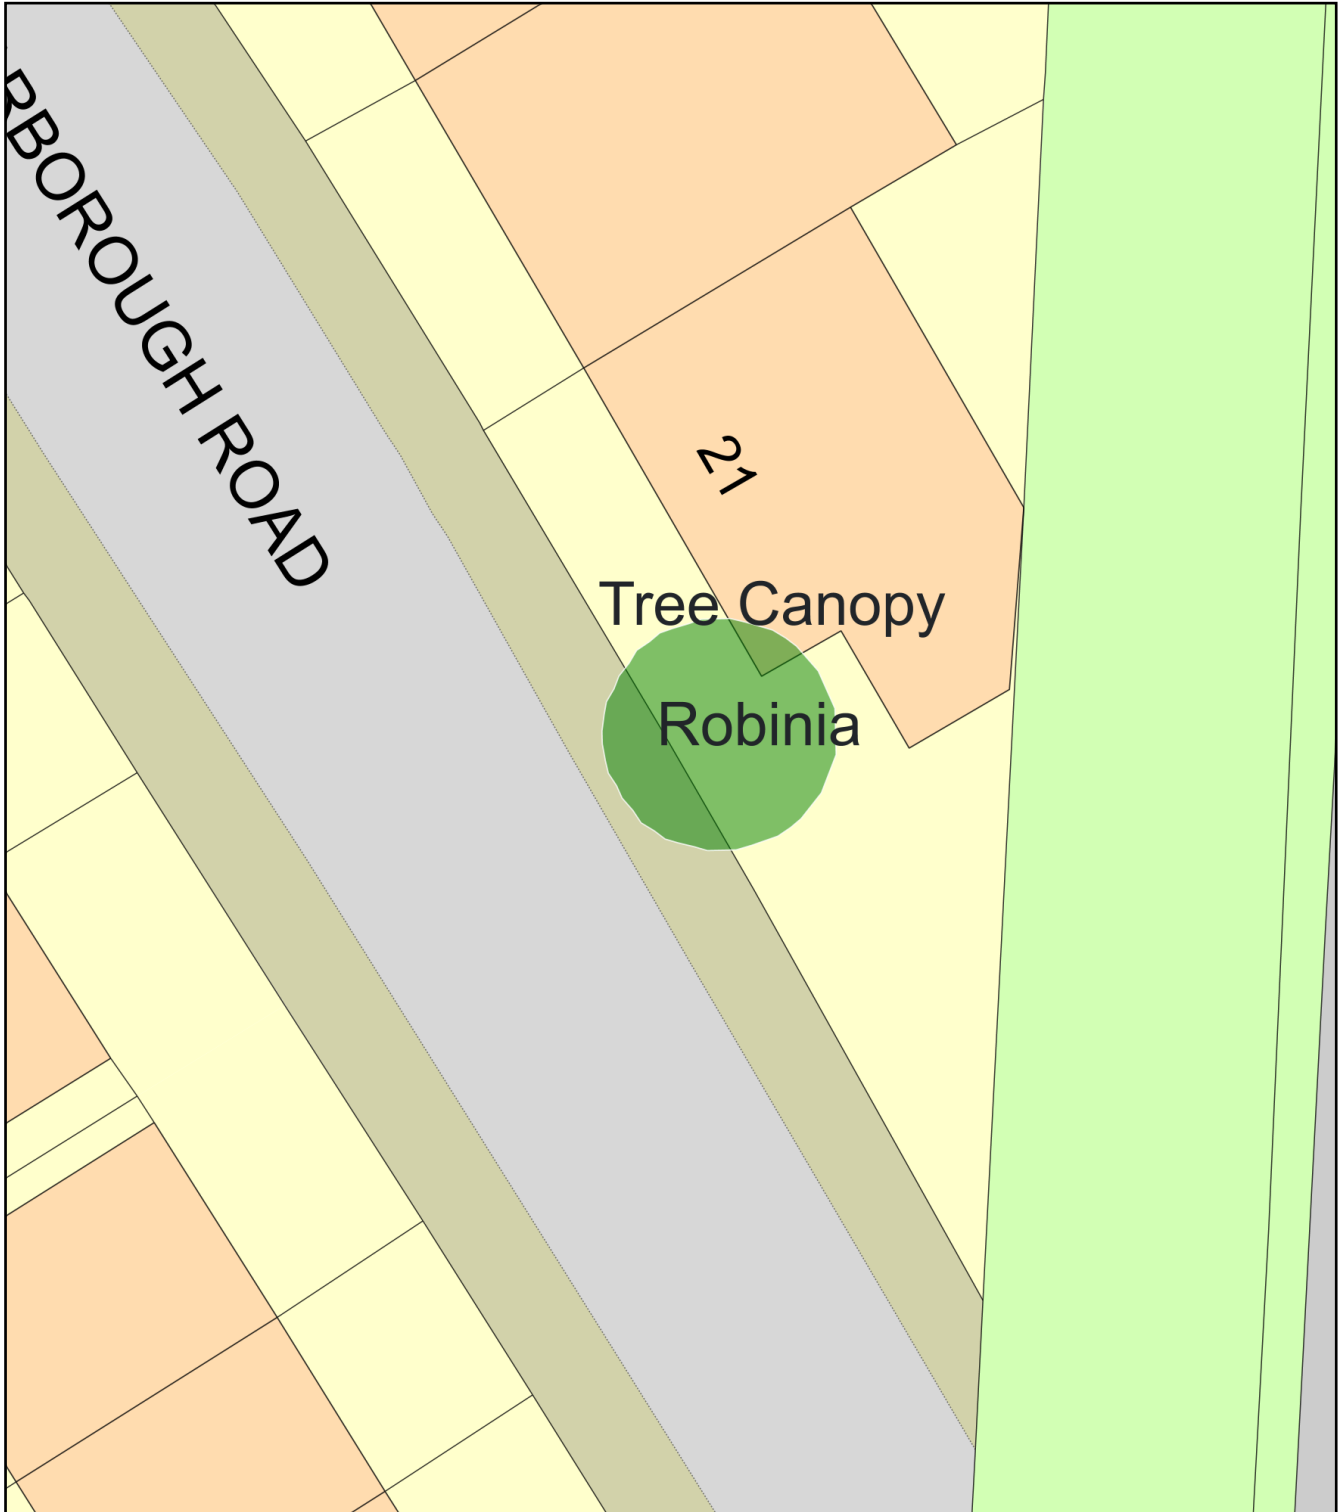

Plan Produced for: PA HOUSING

Date Produced: 16 Aug 2023

Plan Reference Number: TQRQM23228221628748

Scale: 1:200 @ A4