


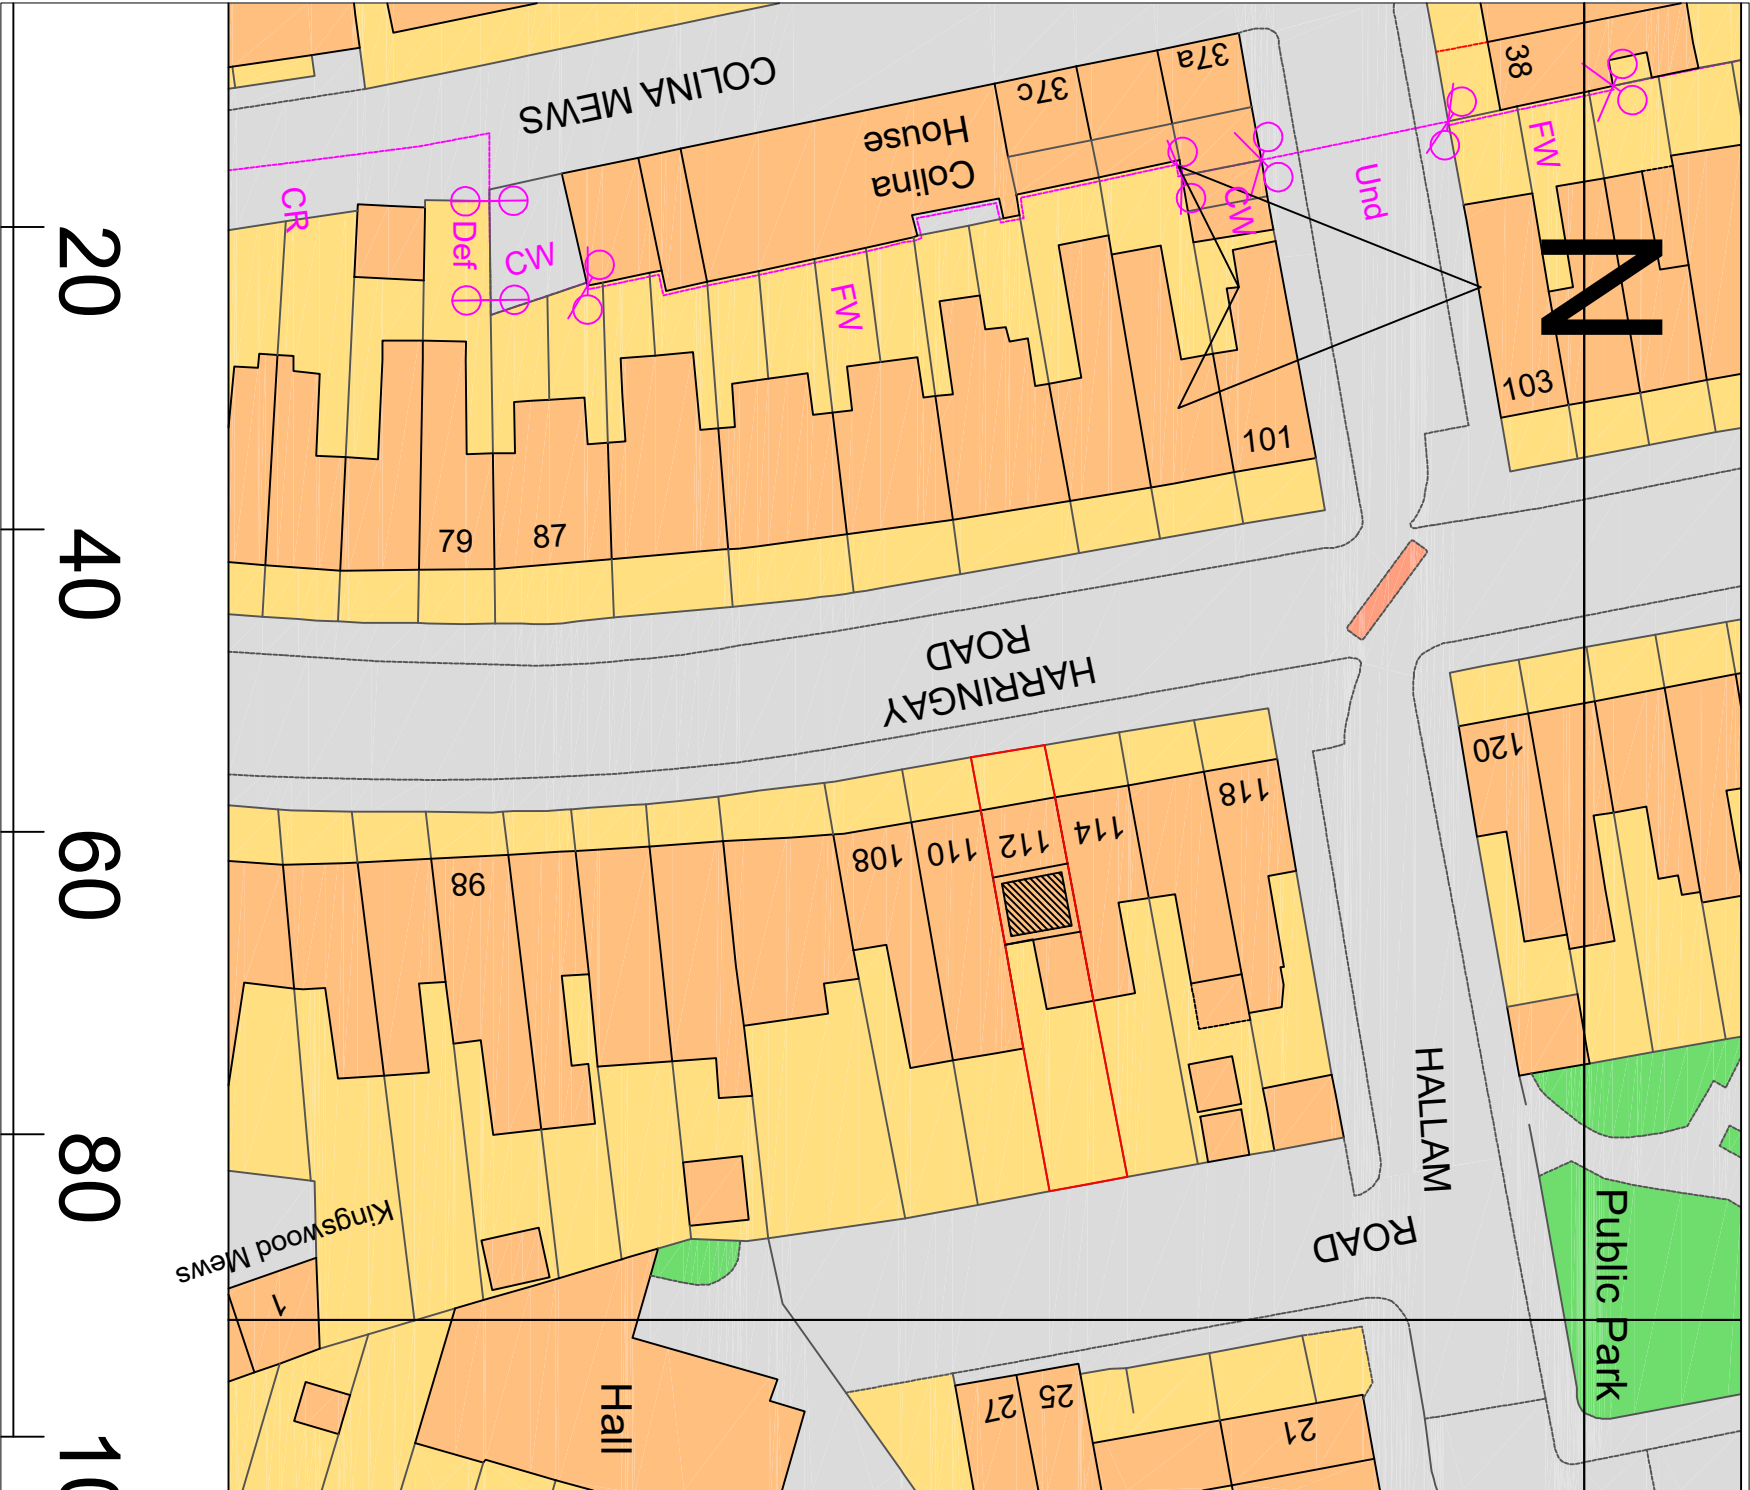

Tugby & Tugby
Surveyors Limited
30 Marks Avenue
Ongar, Essex C5 9AY
Telephone: 01277 364145

Site and Block
Plans
Carlos Garcia
112 Harringay Road
London
N15 3HX

Scale: A3 @ 1:1250 & 1:500
Date: July 2023
Drawing Number: 14423/SP
Revision Letter:
Drawn by: Hayley Simpson
Checked by: Fraser Tugby