


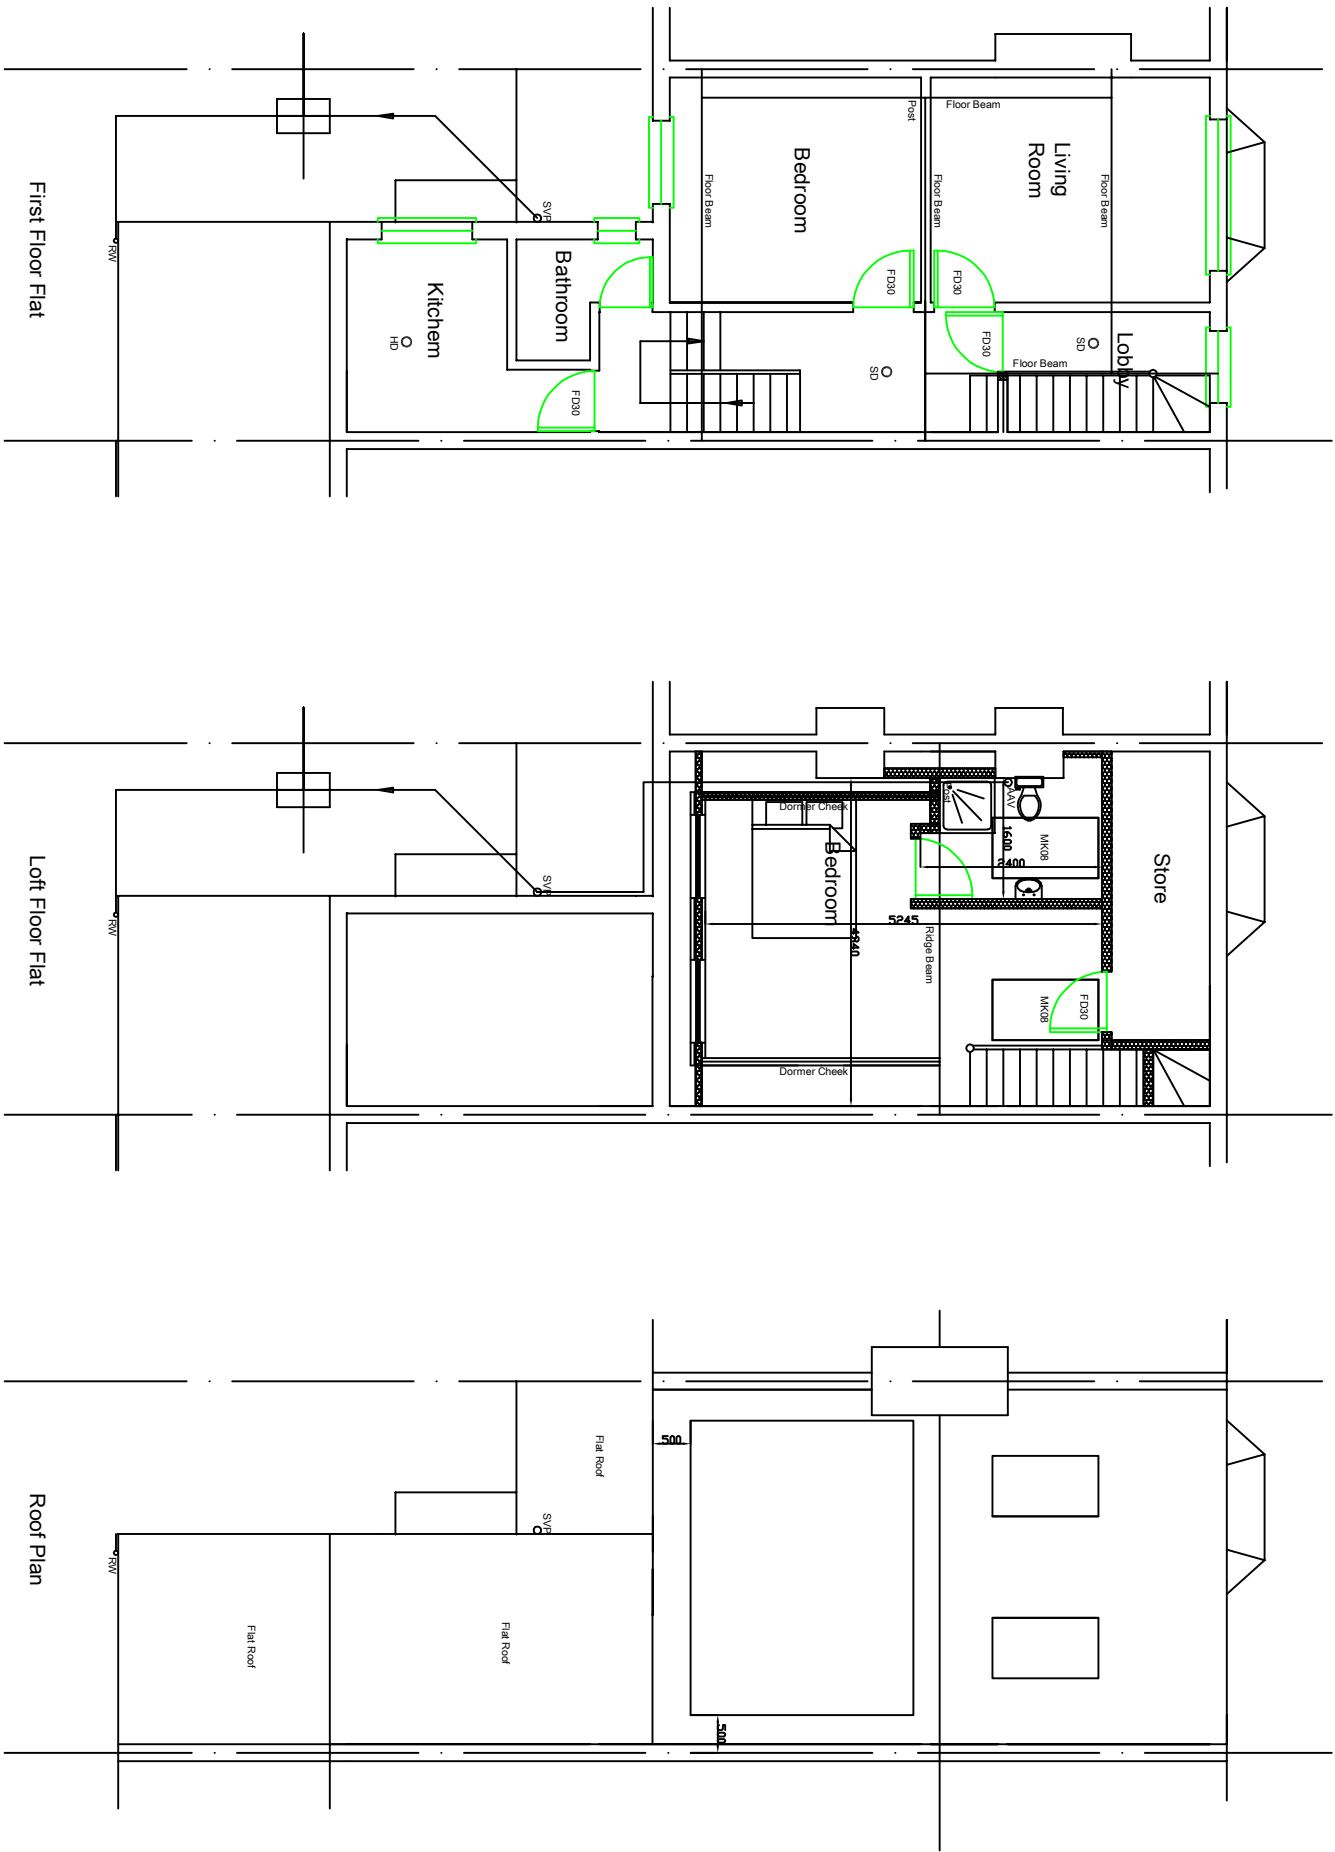

Tugby & Tugby
Surveyors Limited

30 Marks Avenue
Ongar, Essex CM5 9AY
Telephone: 01277 364145

Proposed
Plans

Carlos Garcia
112 Harringay Road
London
N15 3HX

Scale: A3 @ 1:100
Date: July 2023
Drawing Number: 14423/04
Revision Letter:
Drawn by: Hayley Simpson
Checked by: Fraser Tugby