
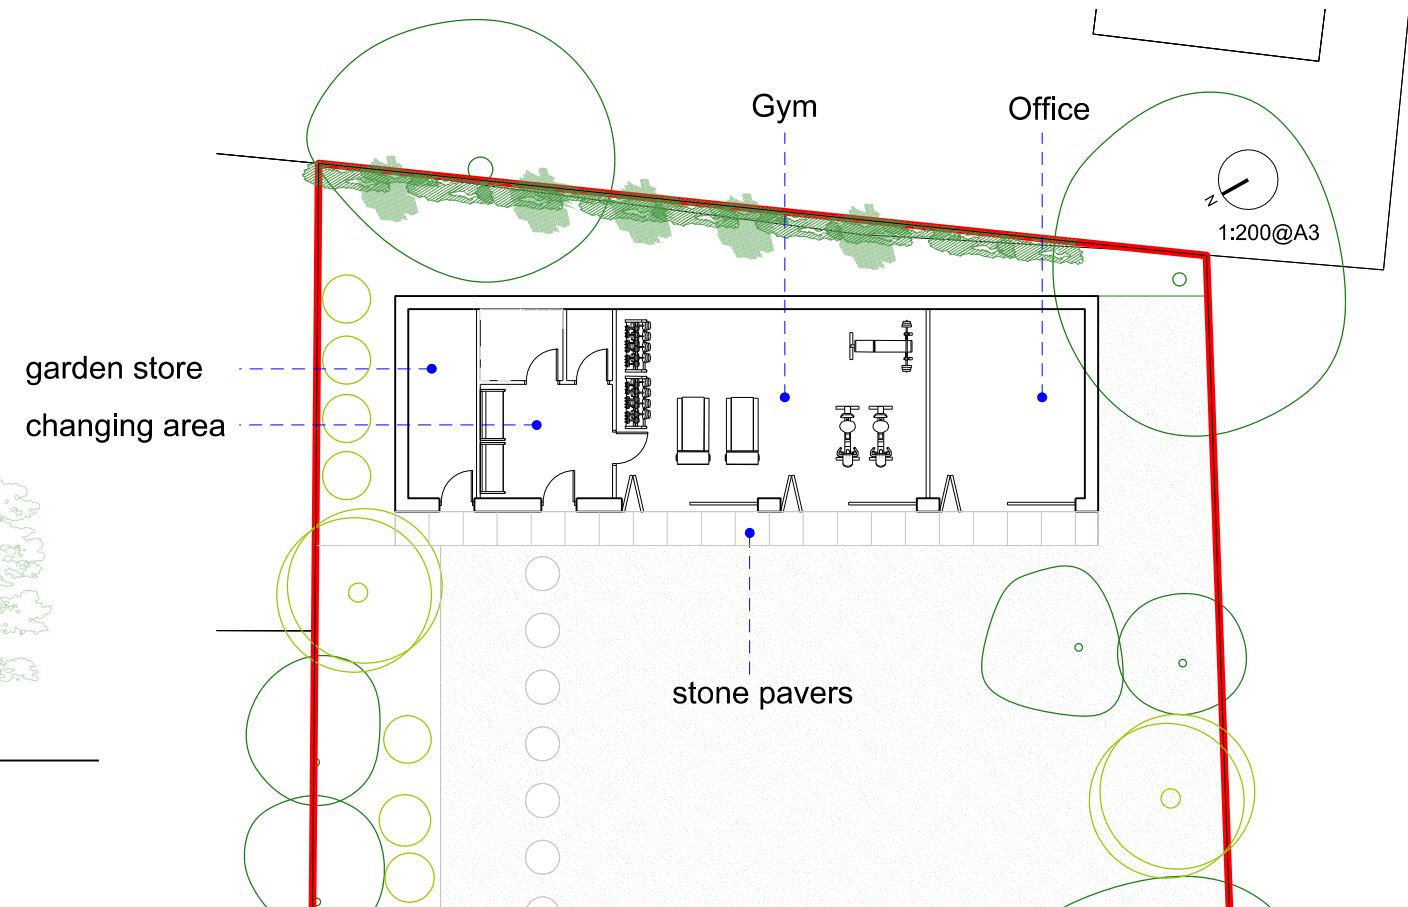
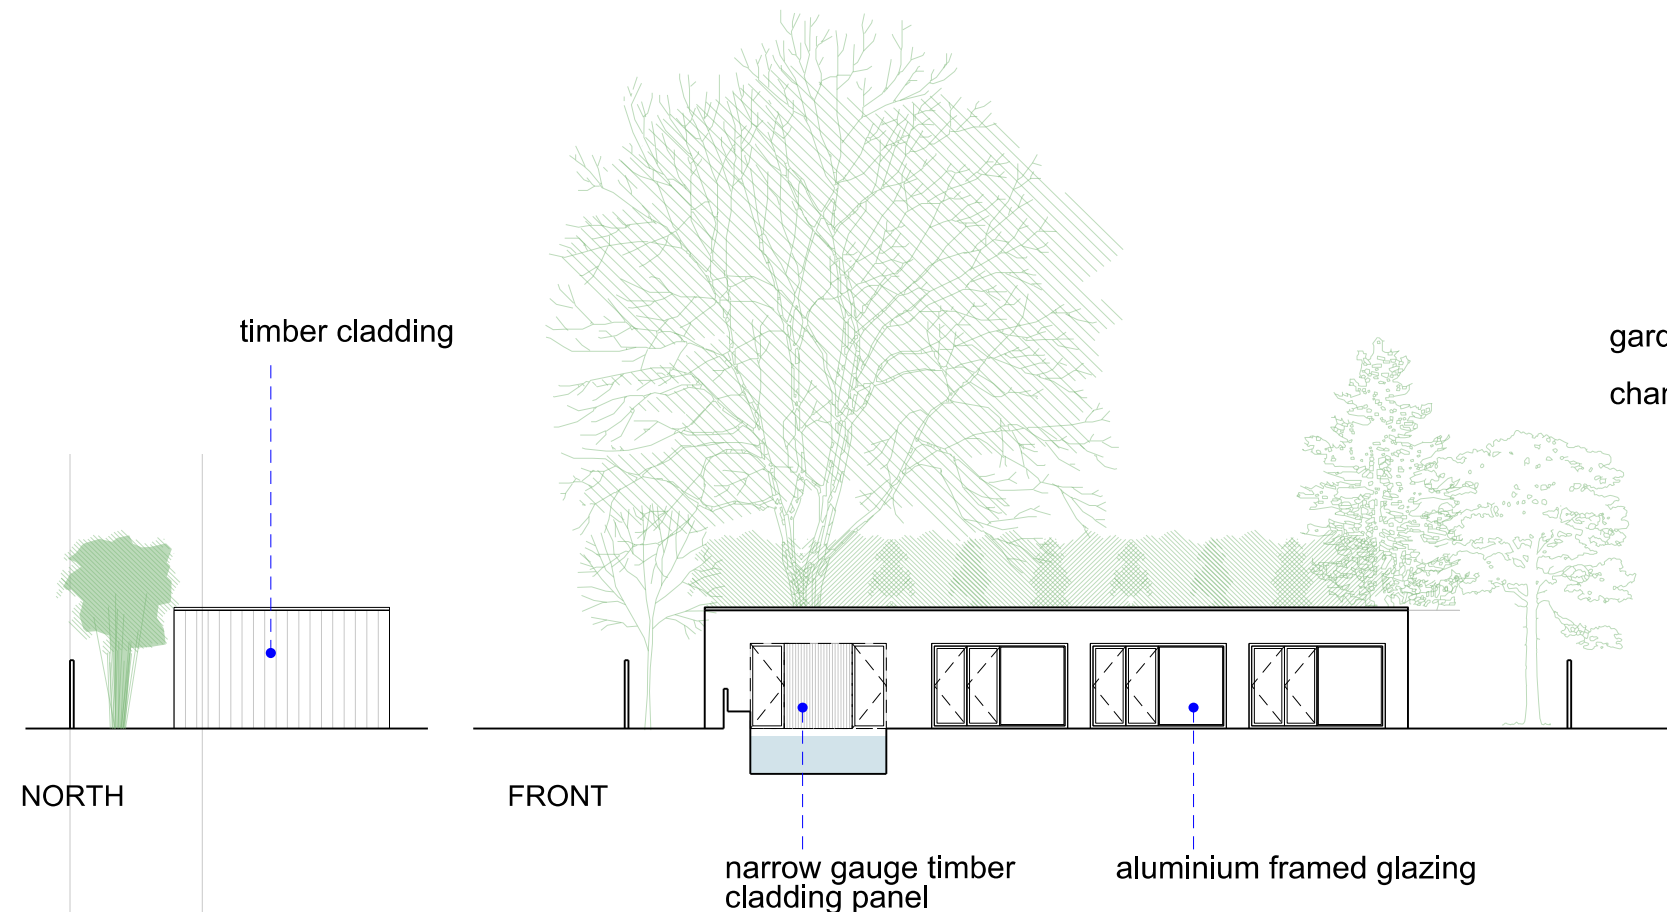


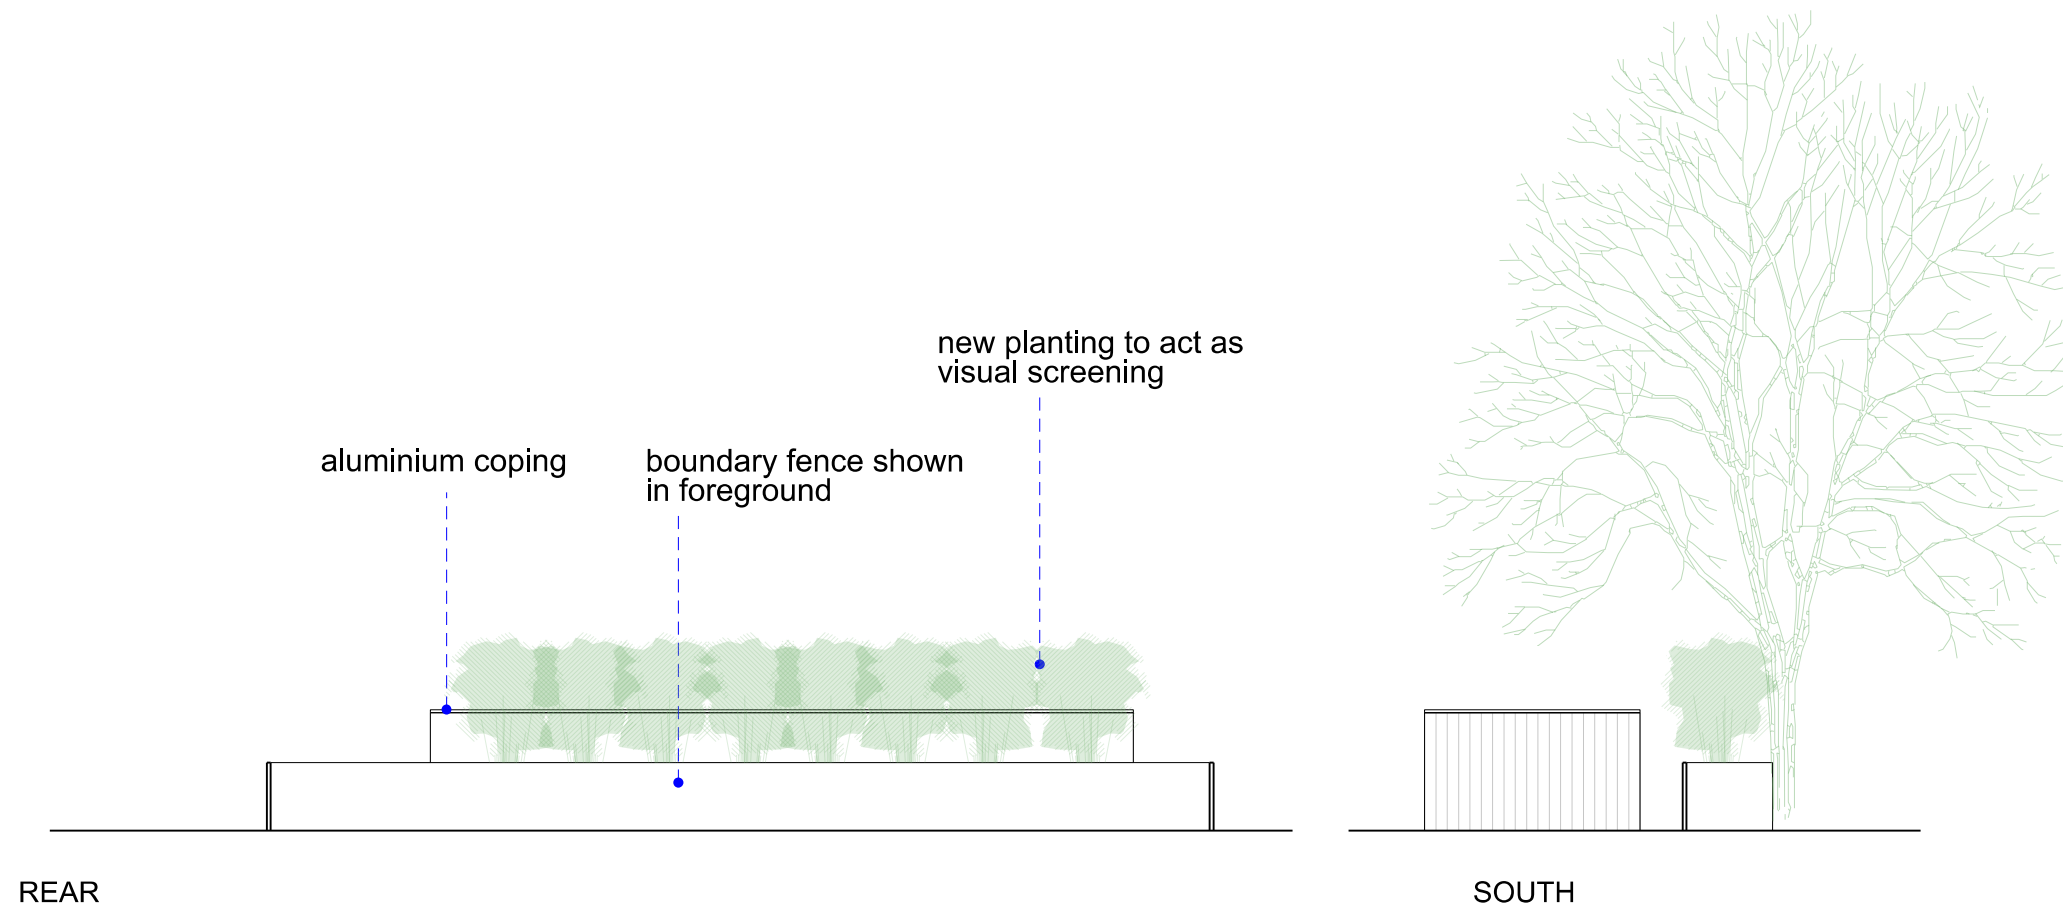

0 2 4 6 10

37 STORMONT ROAD, HIGHGATE, N6 4NR

## PROPOSED ELEVATIONS GYM BLOCK

**G M L Architects**

UNIT 3,1-4 Christina Street, London, EC2A 4PA  
Tel: 020 7729 9595 Fax: 020 7729 1801 info@gmlarchitects.co.uk  
SCALE: 1:200@A3  
ISSUED FOR: PLANNING  
FIRST ISSUED: 15/08/2023  
DRAWN BY:PC CHECK BY:PC

**5056/PA/30**