


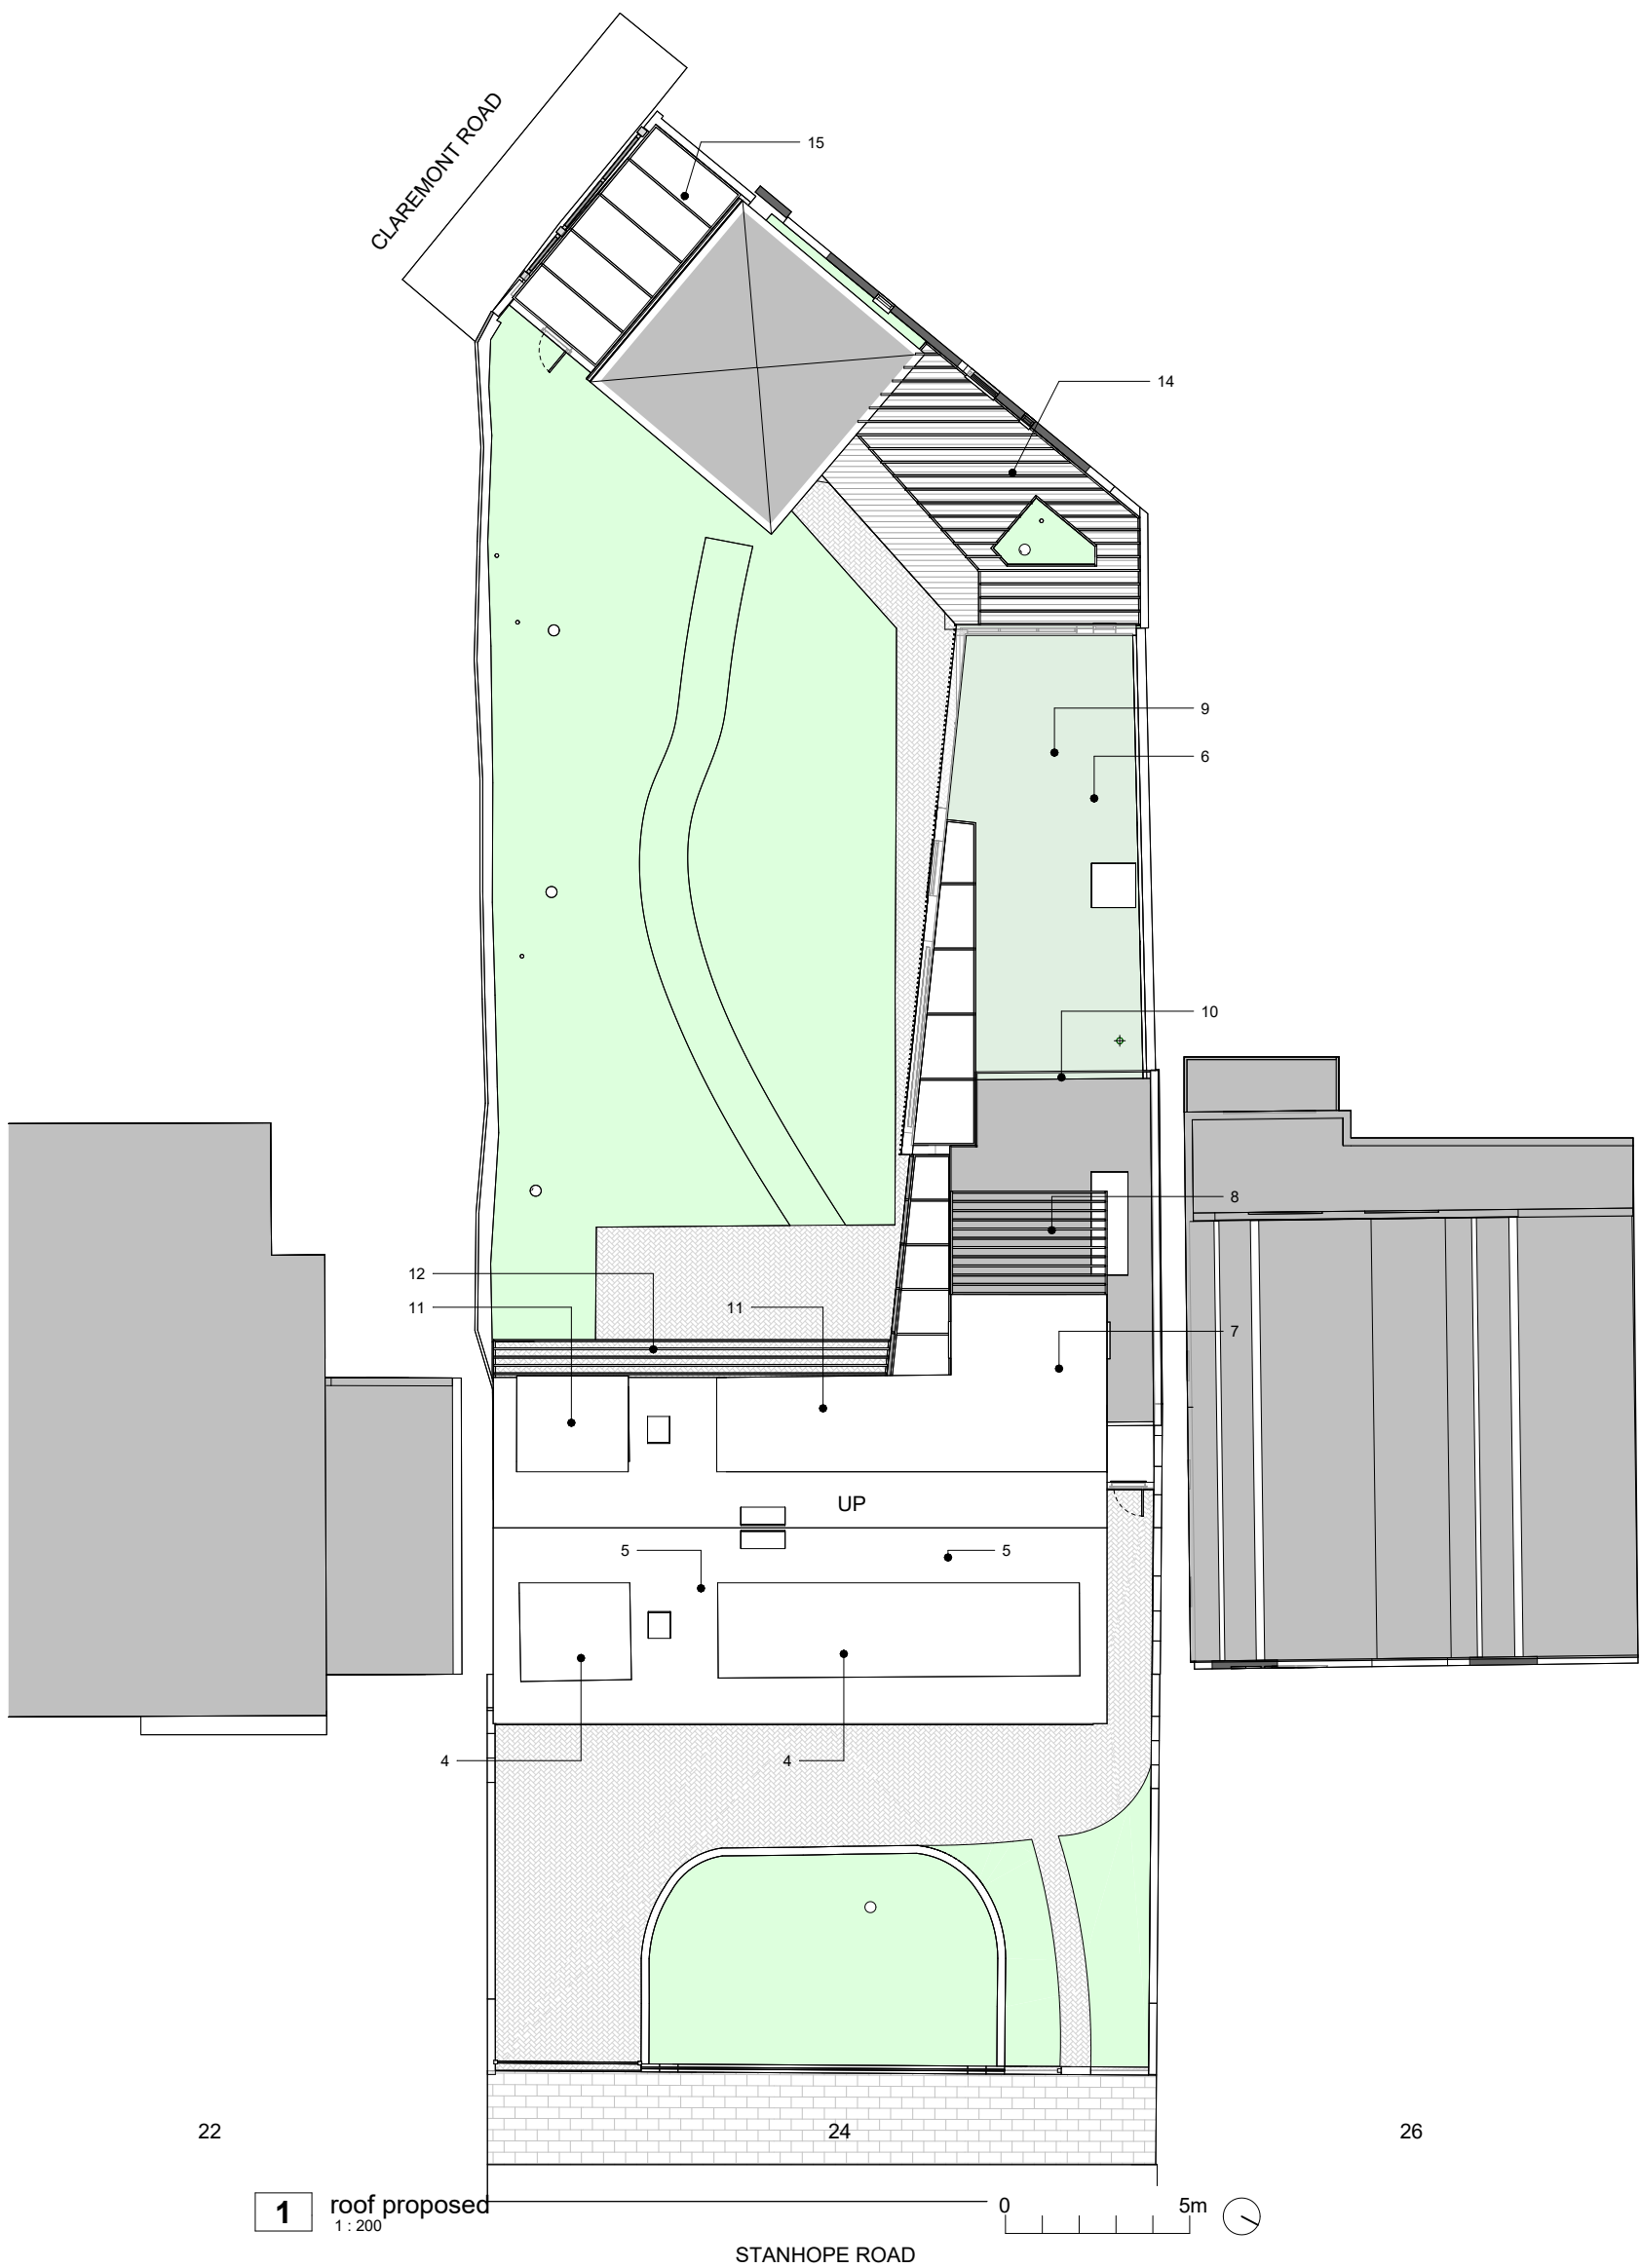

- KEY**
- 1. new sliding gate
 - 2. new garden gate
 - 3. remove clay tile plinths
 - 4. raise dormers new windows and doors
 - 5. remove chimney stacks
- Rear**
- 6. new single storey rear extension (ground floor)
 - 7. new single storey extension (first floor)
 - 8. new pergola roof terrace
 - 9. new green roof
 - 10. new glass balustrade
 - 11. raise dormers new windows and doors
 - 12. new timber brise soleil
 - 13. new Timber cladding
- Garden**
- 14 new Pergola and decking to garden
 - 15. new canopy (glazed / translucent)
 - 16. new garden door

00 Issued for Planning18.08.2023JF				1 : 200 @ A3 date: 05/12/22 drawn: Author check: Checker				+44 (0) 7974 662637 www.jfosterarchitects.co.uk210 Regent Studios, 1 Thane Villas London N7 7PH	
rev	description	date	check	project: 24 Stanhope Road London N6 5NG	status: PLANNING - NOT FOR CONSTRUCTION	sheet: 22.STA 01 007	revision: 00	J FOSTER ARCHITECTS	
				All dimensions are indicative and must be verified on site with a full measured post-demolition survey prior to any manufacturing, setting out and construction. This design and drawing is subject to the copyright of the Architect and are not to be reproduced without the consent of the Architect © J Foster Architects Ltd.					
				name: PLANS PROPOSED					