


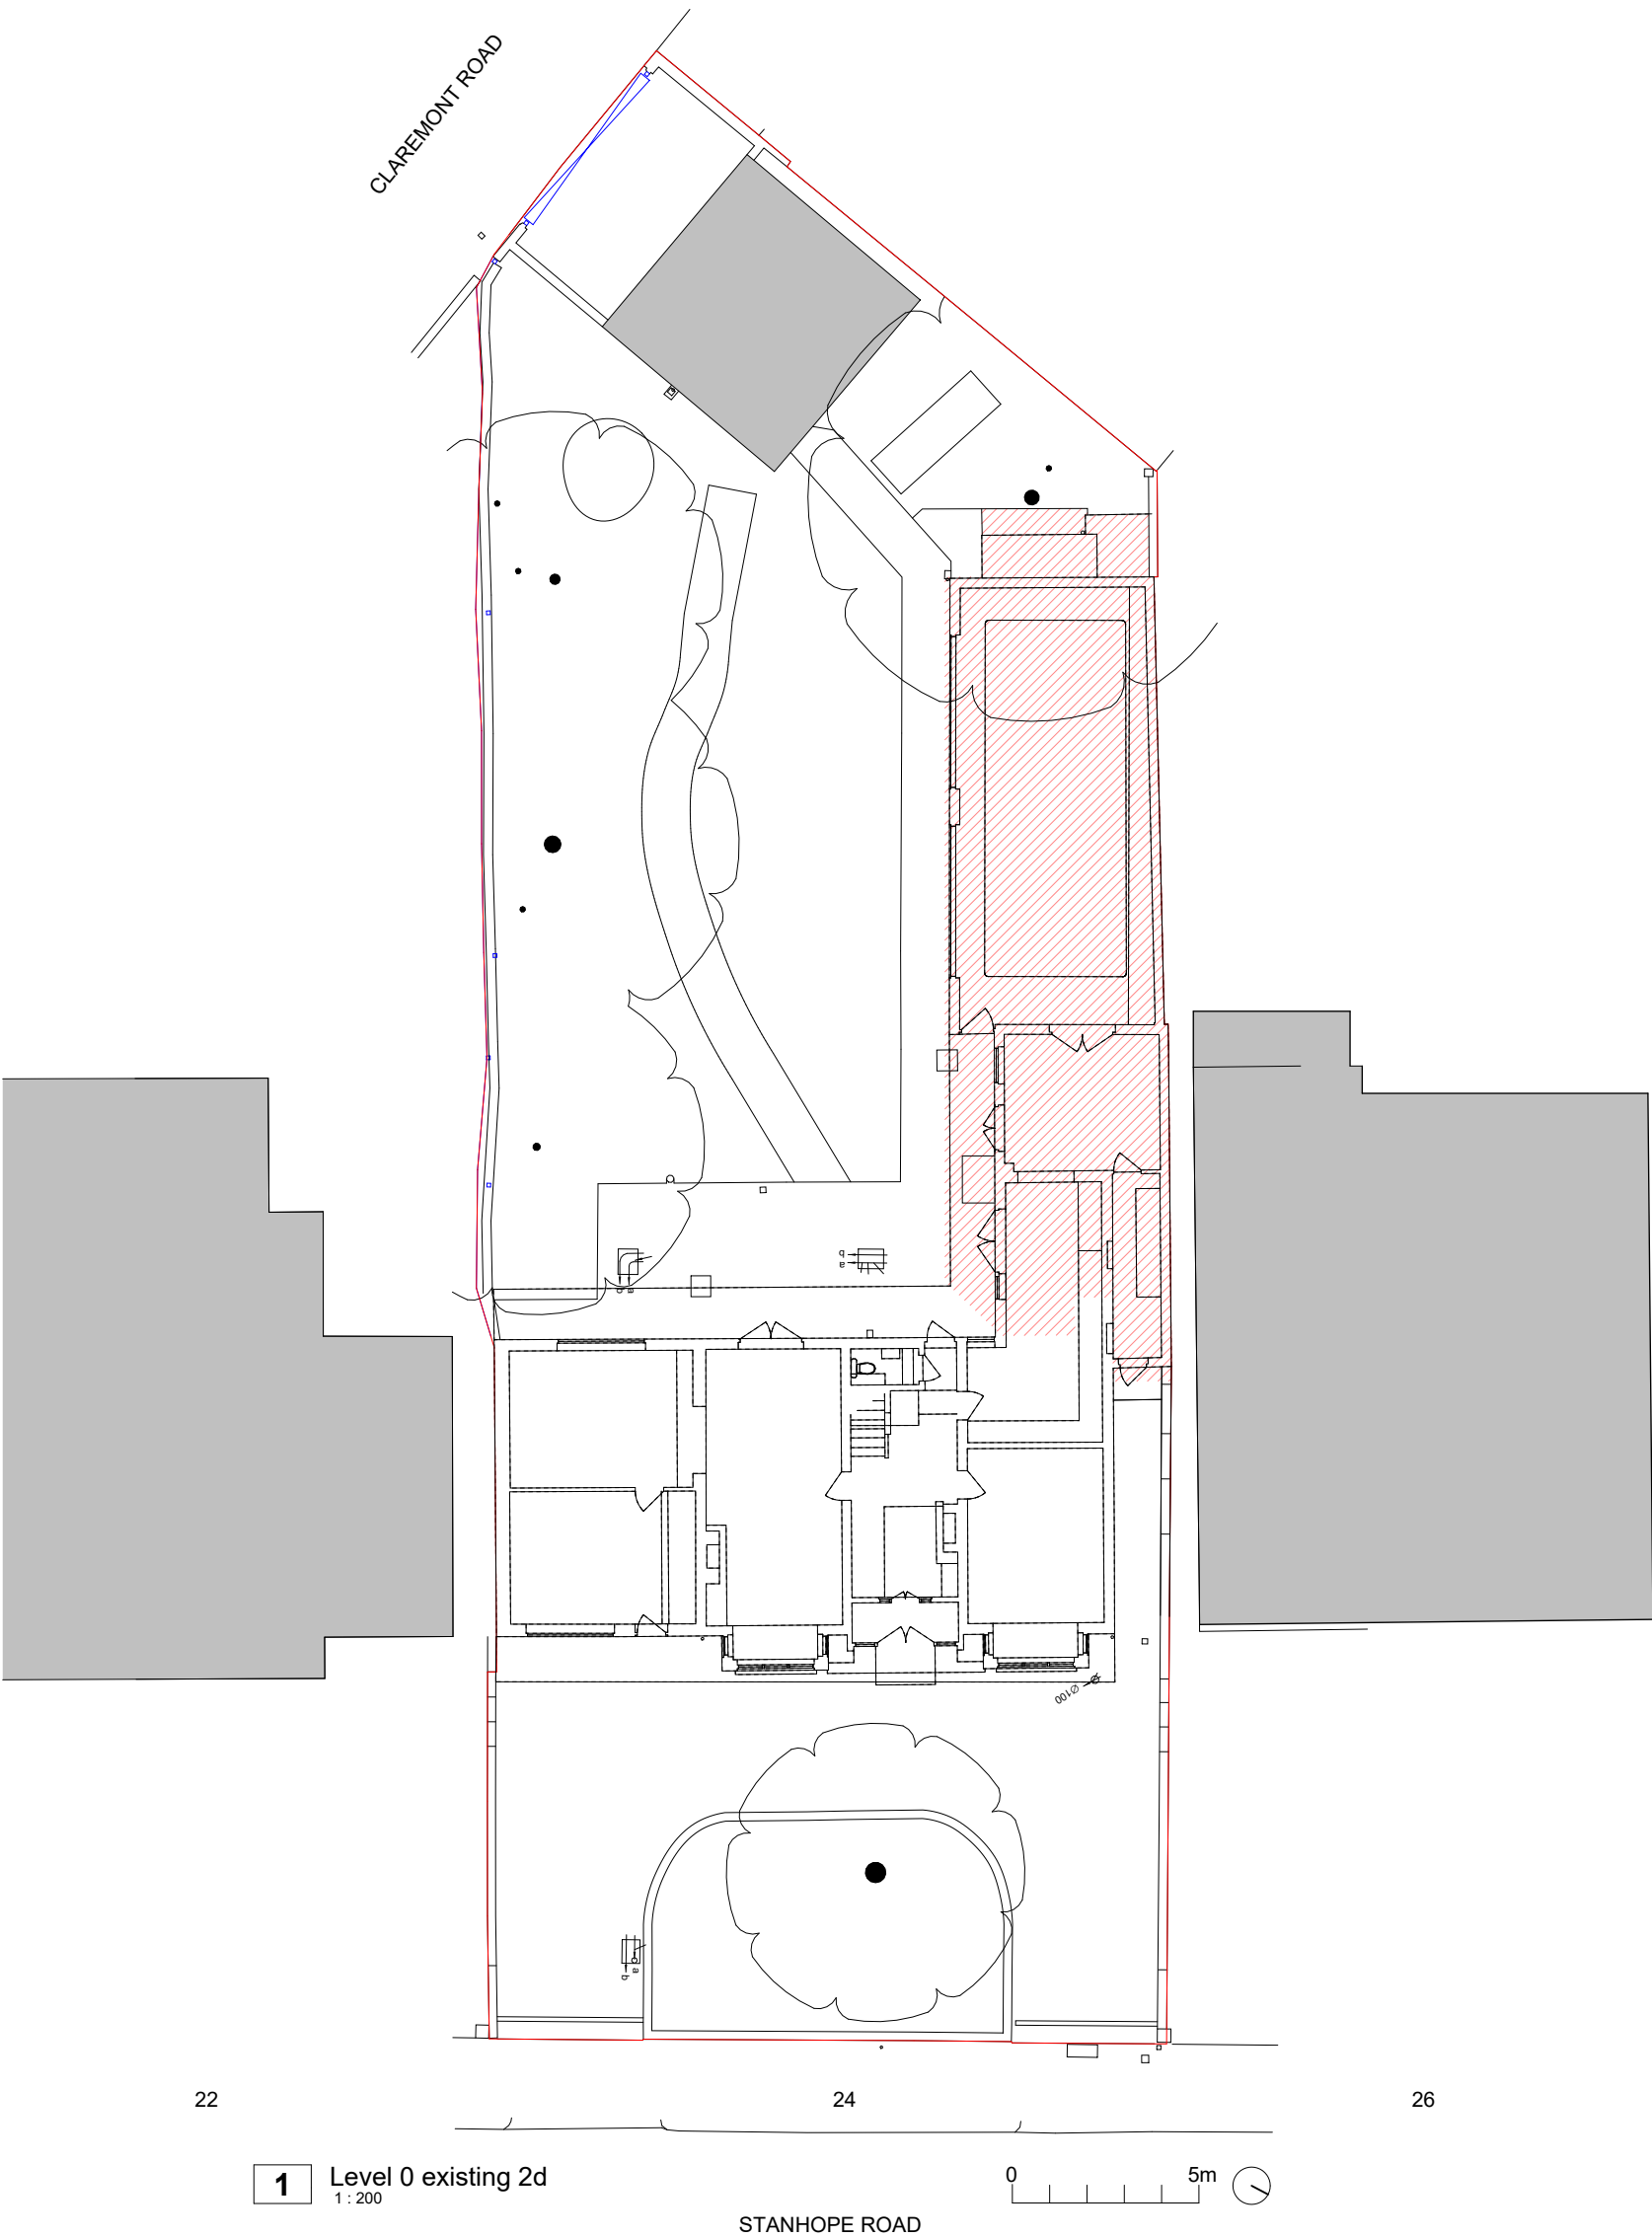

<table><tr><td>00</td><td>Issued for Planning</td><td>18.08.2023</td><td>JF</td></tr><tr><td>rev</td><td>description</td><td>date</td><td>check</td></tr></table>				00	Issued for Planning	18.08.2023	JF	rev	description	date	check	<table><tr><td colspan="2">project:</td><td colspan="2">24 Stanhope Road London N6 5NG</td></tr><tr><td colspan="2">status:</td><td colspan="2">PLANNING - NOT FOR CONSTRUCTION</td></tr><tr><td colspan="4">All dimensions are indicative and must be verified on site with a full measured post-demolition survey prior to any manufacturing, setting out and construction. This design and drawing is subject to the copyright of the Architect and are not to be reproduced without the consent of the Architect © J Foster Architects Ltd.</td></tr></table>				project:		24 Stanhope Road London N6 5NG		status:		PLANNING - NOT FOR CONSTRUCTION		All dimensions are indicative and must be verified on site with a full measured post-demolition survey prior to any manufacturing, setting out and construction. This design and drawing is subject to the copyright of the Architect and are not to be reproduced without the consent of the Architect © J Foster Architects Ltd.				<table><tr><td colspan="2">sheet:</td><td colspan="2">22.STA 01 001</td><td colspan="2">revision: 00</td></tr><tr><td colspan="6">name:</td></tr><tr><td colspan="6">PLANS EXISTING</td></tr><tr><td colspan="2">1: 200</td><td colspan="2">@ A3</td><td colspan="2">date: 05/11/22</td><td colspan="2">drawn: Author</td><td colspan="2">check: Checker</td></tr></table>				sheet:		22.STA 01 001		revision: 00		name:						PLANS EXISTING						1: 200		@ A3		date: 05/11/22		drawn: Author		check: Checker		<table><tr><td colspan="2">J FOSTER ARCHITECTS</td></tr><tr><td colspan="2">+44 (0) 7974 662637</td><td colspan="2">www.jfosterarchitects.co.uk</td></tr><tr><td colspan="4">210 Regent Studios, 1 Thane Villas London N7 7PH</td></tr></table>				J FOSTER ARCHITECTS		+44 (0) 7974 662637		www.jfosterarchitects.co.uk		210 Regent Studios, 1 Thane Villas London N7 7PH			
				00	Issued for Planning	18.08.2023	JF	
				rev	description	date	check	
				project:		24 Stanhope Road London N6 5NG	
status:		PLANNING - NOT FOR CONSTRUCTION	
All dimensions are indicative and must be verified on site with a full measured post-demolition survey prior to any manufacturing, setting out and construction. This design and drawing is subject to the copyright of the Architect and are not to be reproduced without the consent of the Architect © J Foster Architects Ltd.	
sheet:		22.STA 01 001		revision: 00	
name:	
PLANS EXISTING	
1: 200		@ A3		date: 05/11/22		drawn: Author		check: Checker	
J FOSTER ARCHITECTS	
+44 (0) 7974 662637		www.jfosterarchitects.co.uk	
210 Regent Studios, 1 Thane Villas London N7 7PH	