
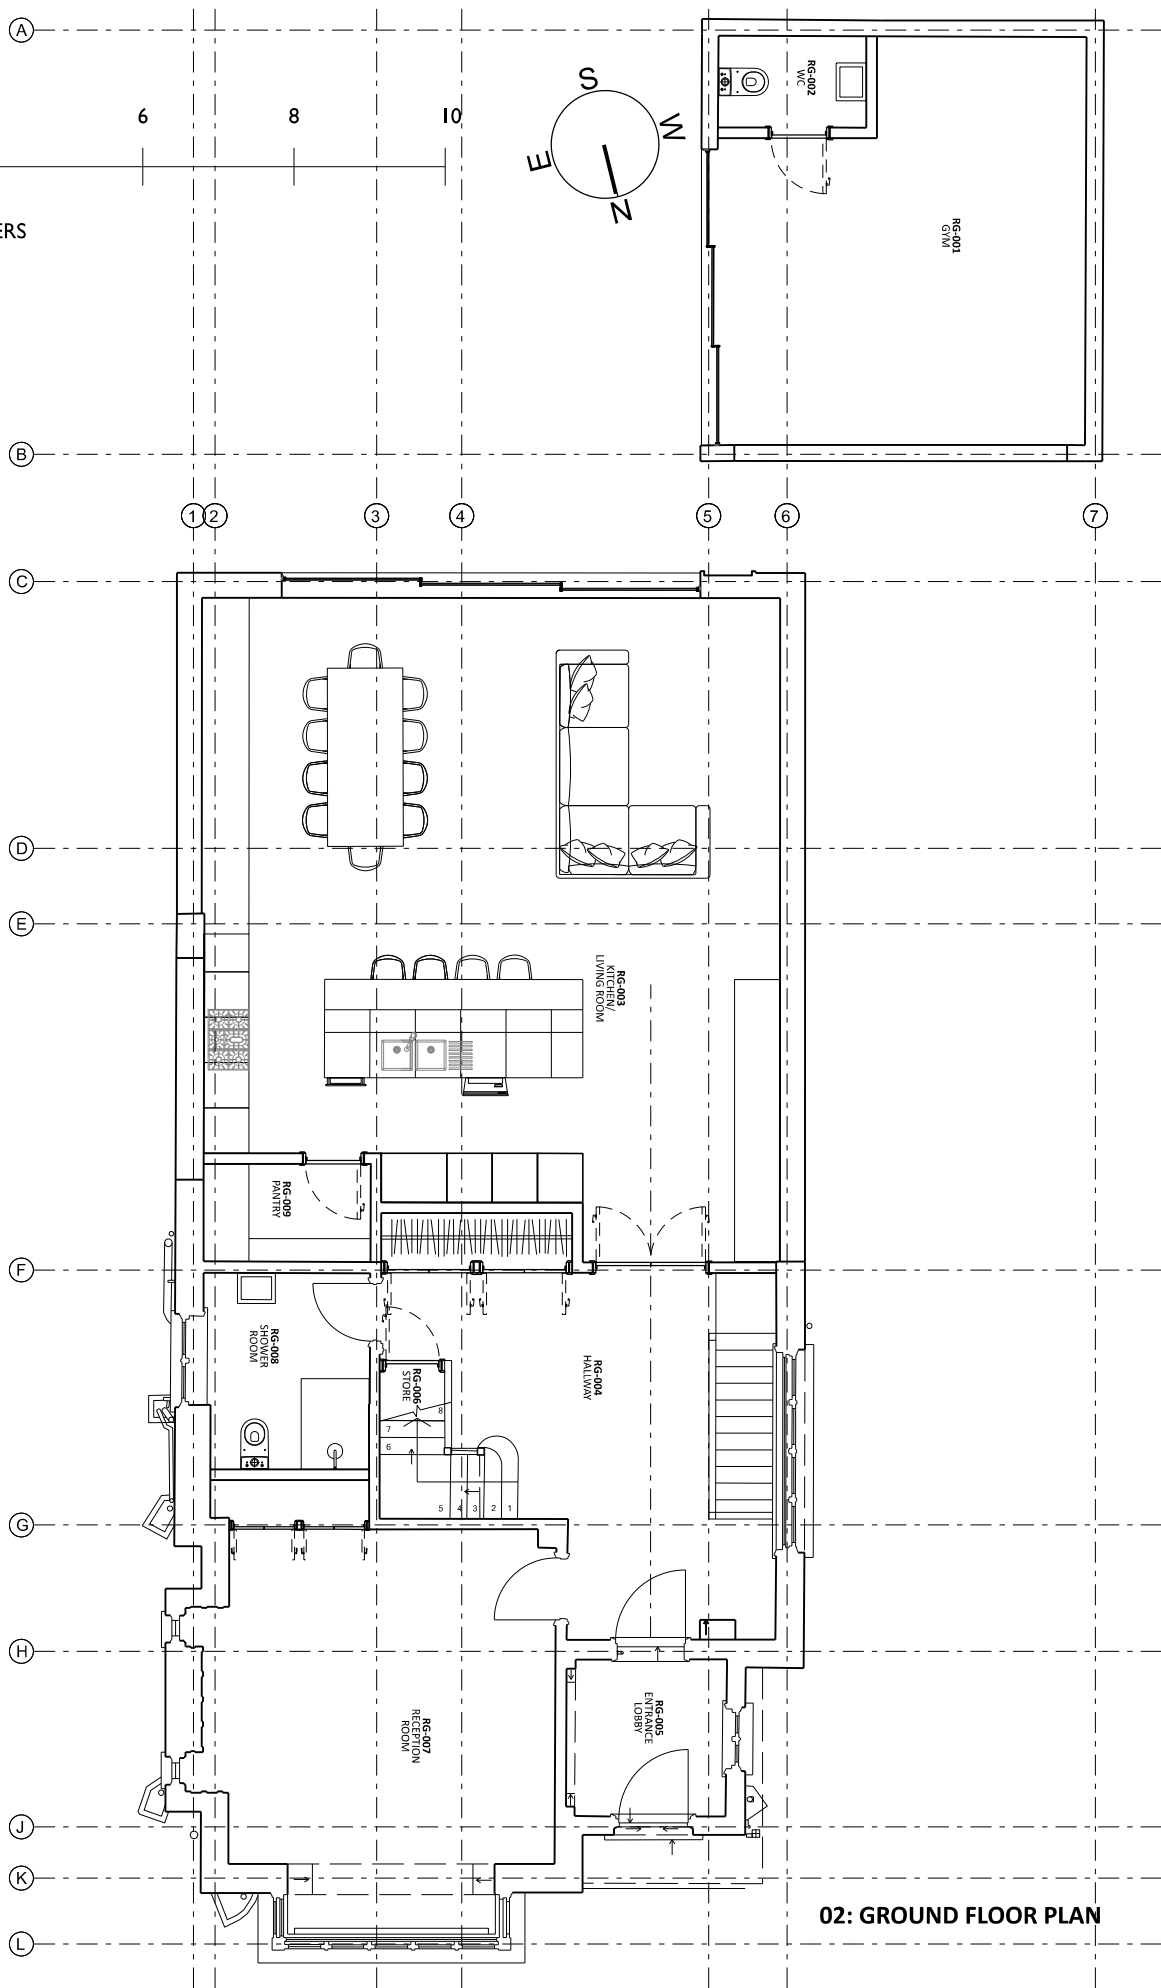
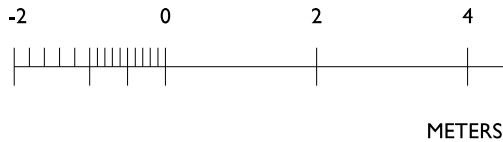


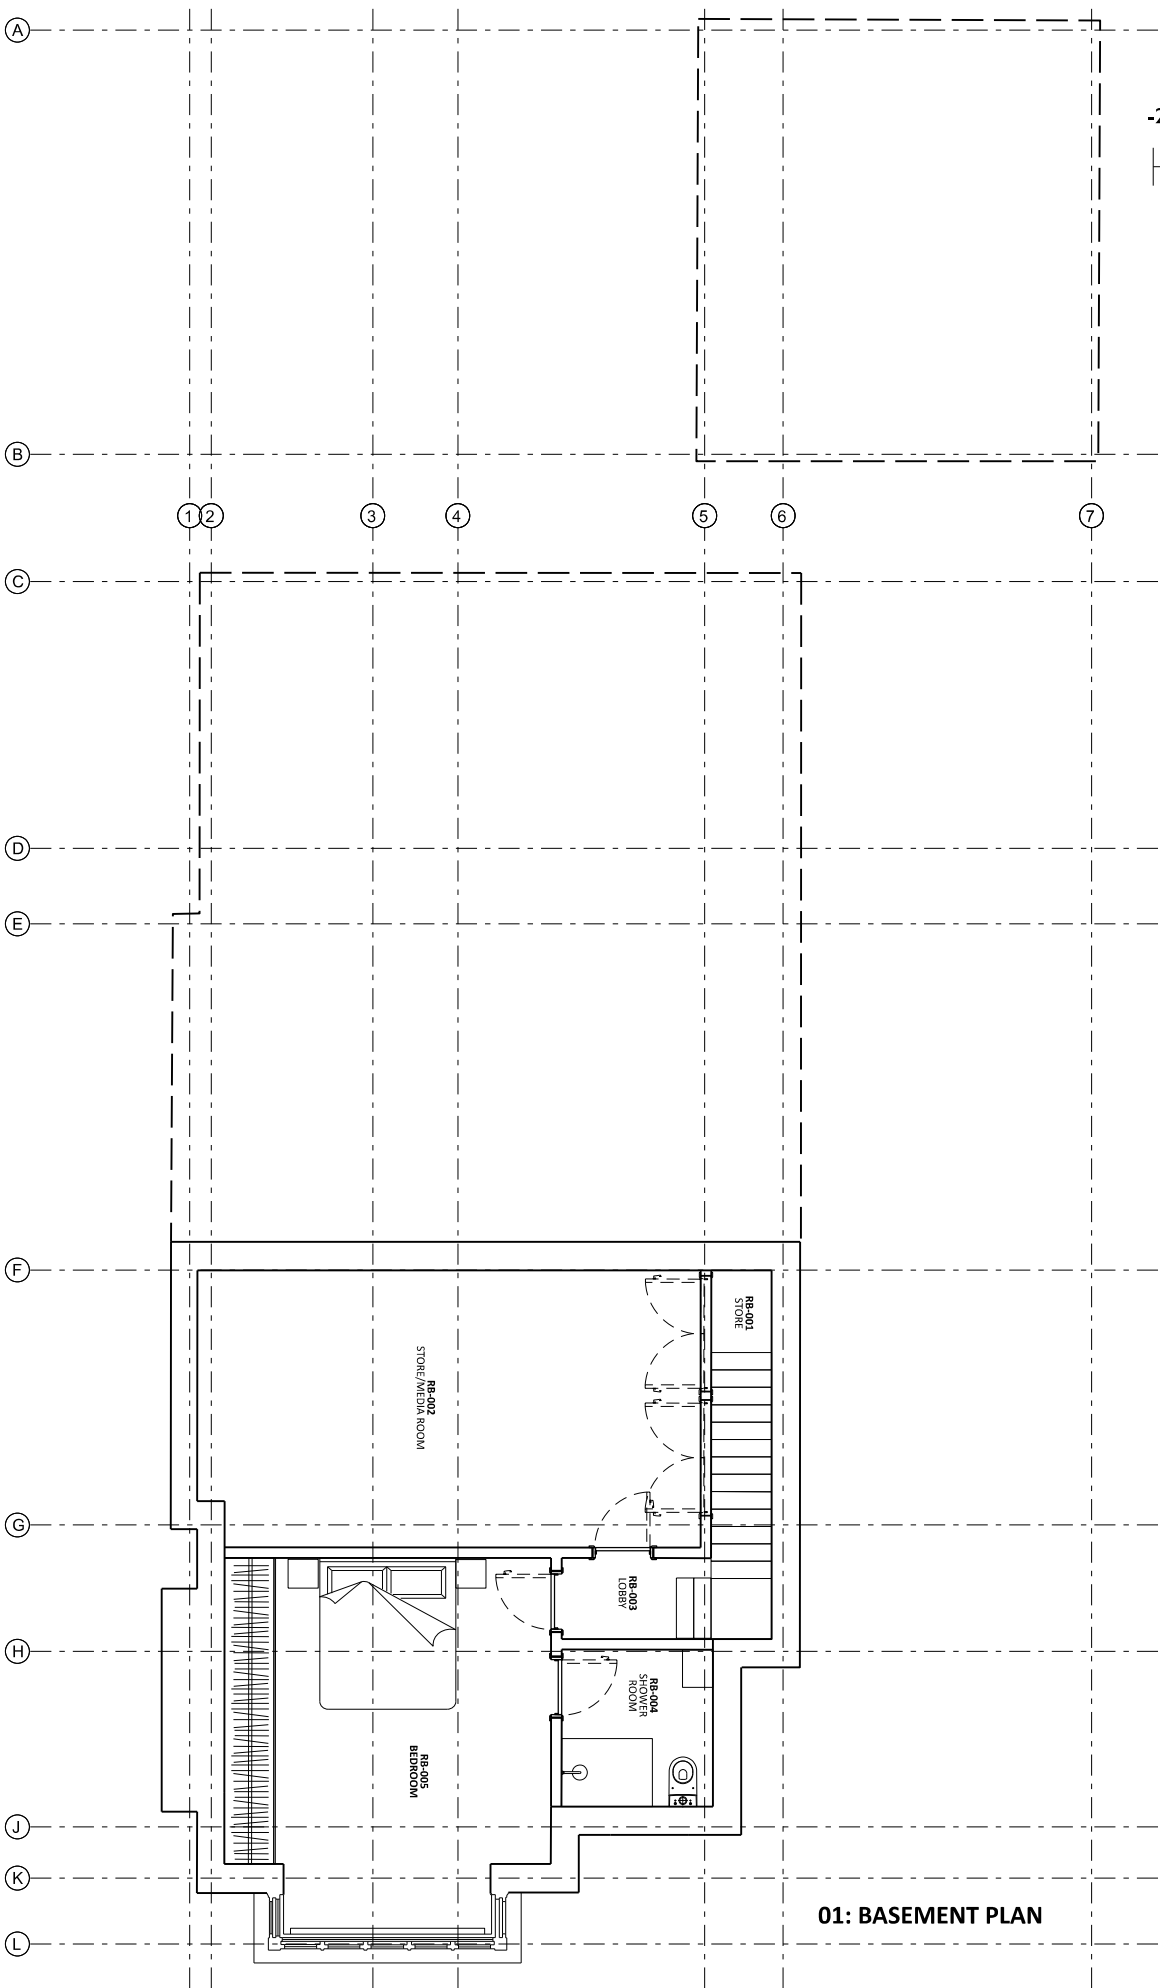

SIMON WHITEHEAD ARCHITECTS LIMITED
WWW.SIMONWHITEHEAD.COM
OFFICE@SIMONWHITEHEAD.COM

LONDON OFFICE
UNIT 8,
26-28 MARSHALSEA ROAD,
LONDON
SE1 1HL
TEL: +44 (0)207 183 1063
FAX: +44 (0)207 691 7242

TUNBRIDGE WELLS OFFICE
STUDIO ONE,
PANTILES CHAMBERS,
85 HIGH STREET,
TUNBRIDGE WELLS TN11 3XP
TEL: +44 (0)1892 800 456
FAX: +44 (0)207 691 7242

ALL DIMENSIONS & CONDITIONS ARE TO BE CHECKED ON SITE PRIOR TO PREPARING DRAWINGS OR COMMENCING ANY WORK.

Do not scale for building control or construction purposes. May be scaled for planning purposes.

All dimensions in millimetres unless otherwise stated.

Any variations or supplementary drawings are to be approved by the Architect

Chartered Practice



Architects Registration Board

Magnetic media does not constitute contract documentation and update of this data will occur. These files are current as of the date of issue. Your use of the content of these files is at your own risk. Reference should always be made to the hard copy which is superior to the digital format.


Any documents produced by yourselves which contain part or all of this data remains your responsibility and is attributed to yourselves. Whilst every effort has been made to ensure that this file has been scanned for viruses, we cannot ensure that it does not contain any.

© 2013, Simon Whitehead Architects Limited



Client MR & MRS DASANI	Date	Revision	Project 17 PRIORY GARDENS, LONDON, N6 5QY	Drawing Description PROPOSED PLANS BASEMENT AND GROUND FLOOR										
Status PLANNING			Job Number 23-011	Revision <table><tr><td></td><td></td><td></td><td></td><td></td><td></td><td></td><td></td><td></td><td></td></tr></table>										
Local Authority LONDON BOROUGH OF HARINGEY			Drawing Number PL-002											
CAD Drawn MS	Checked SW		Scale 1:100@A3	Date AUGUST 2023										

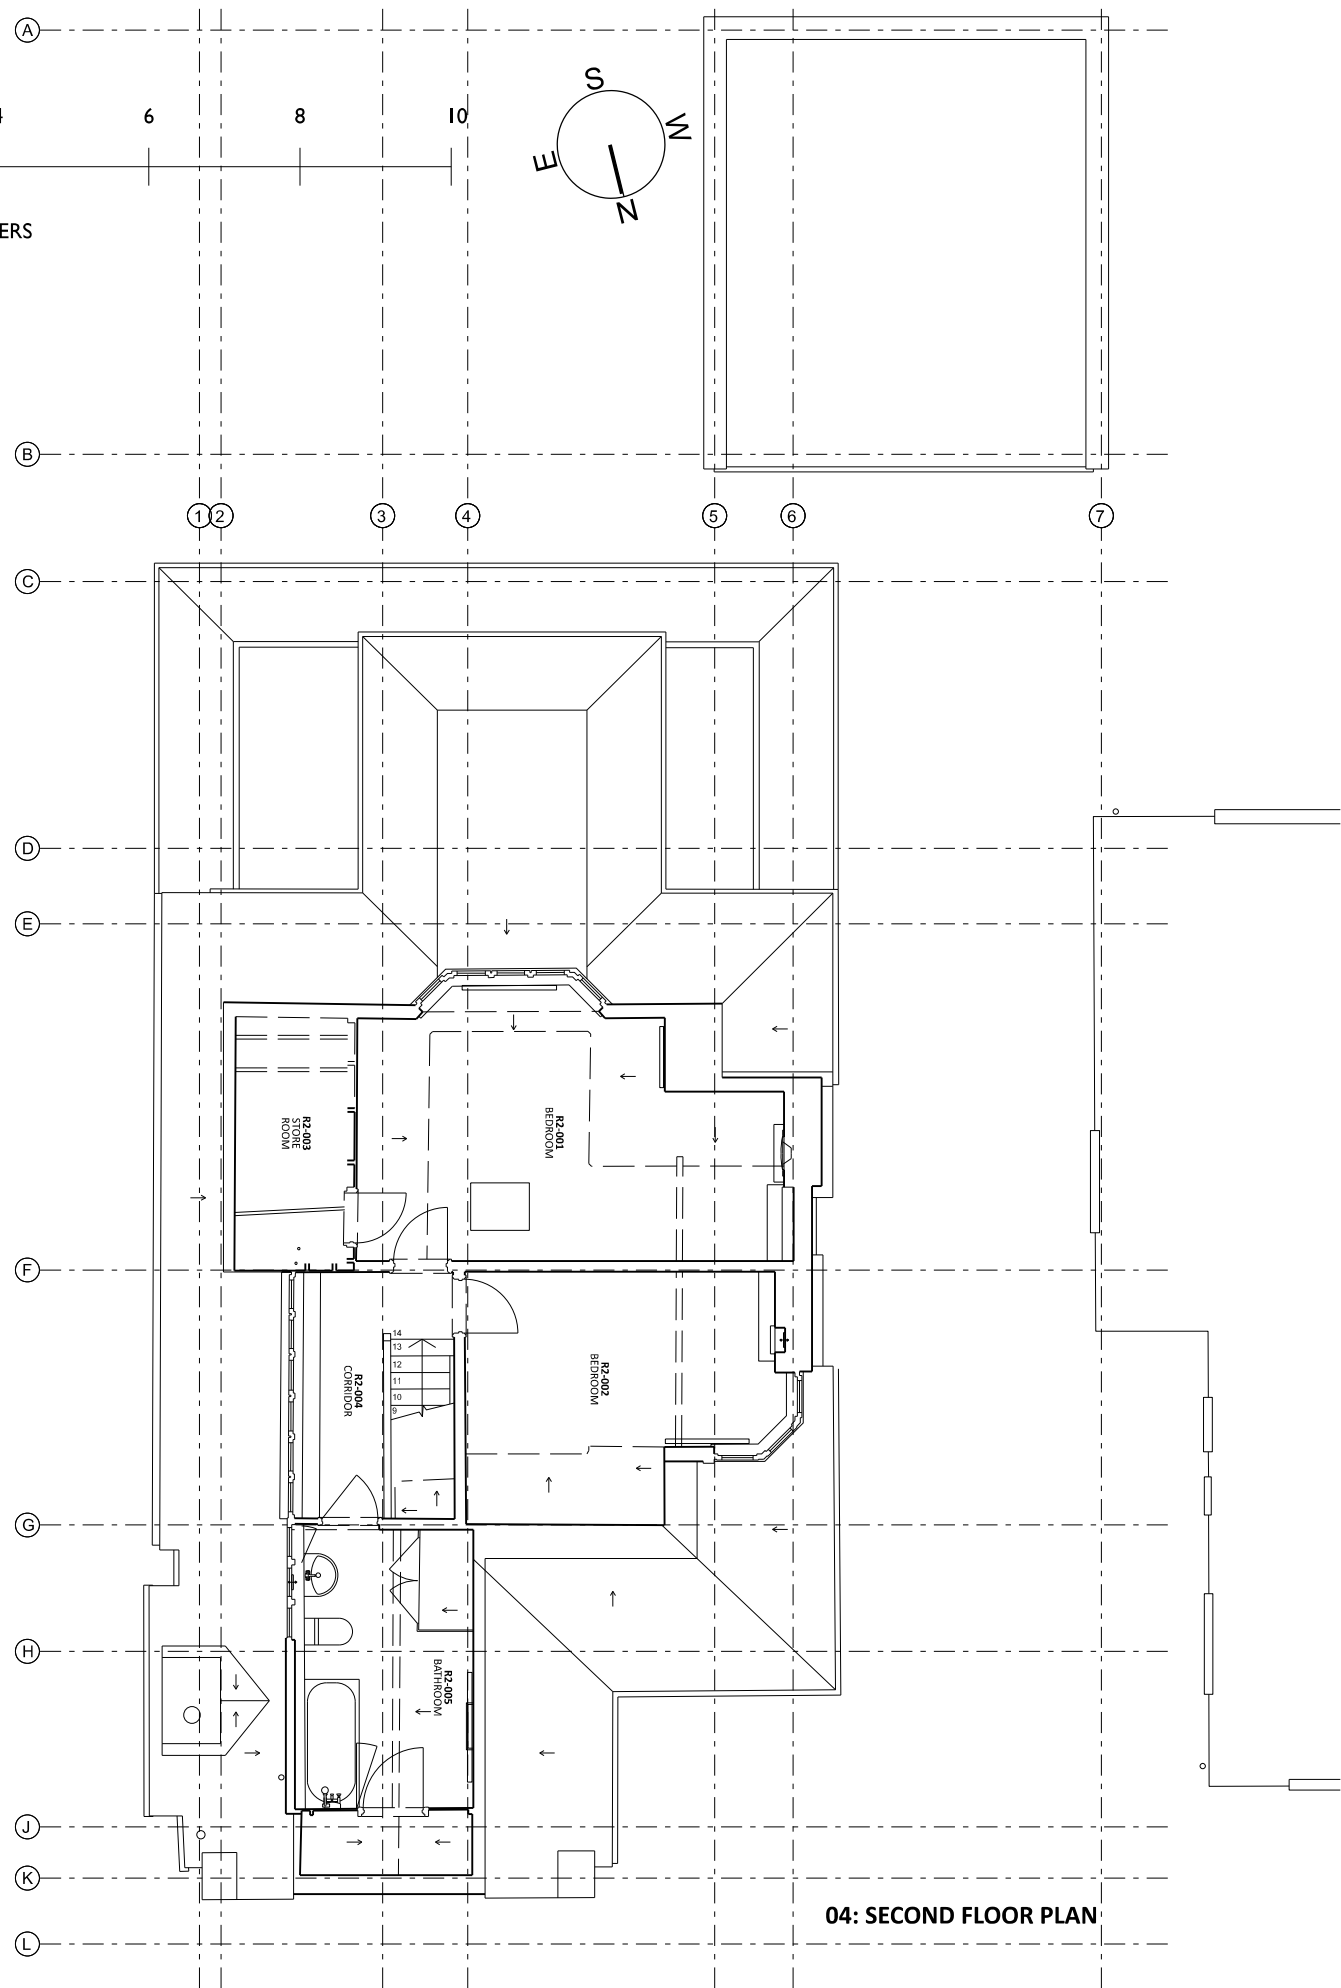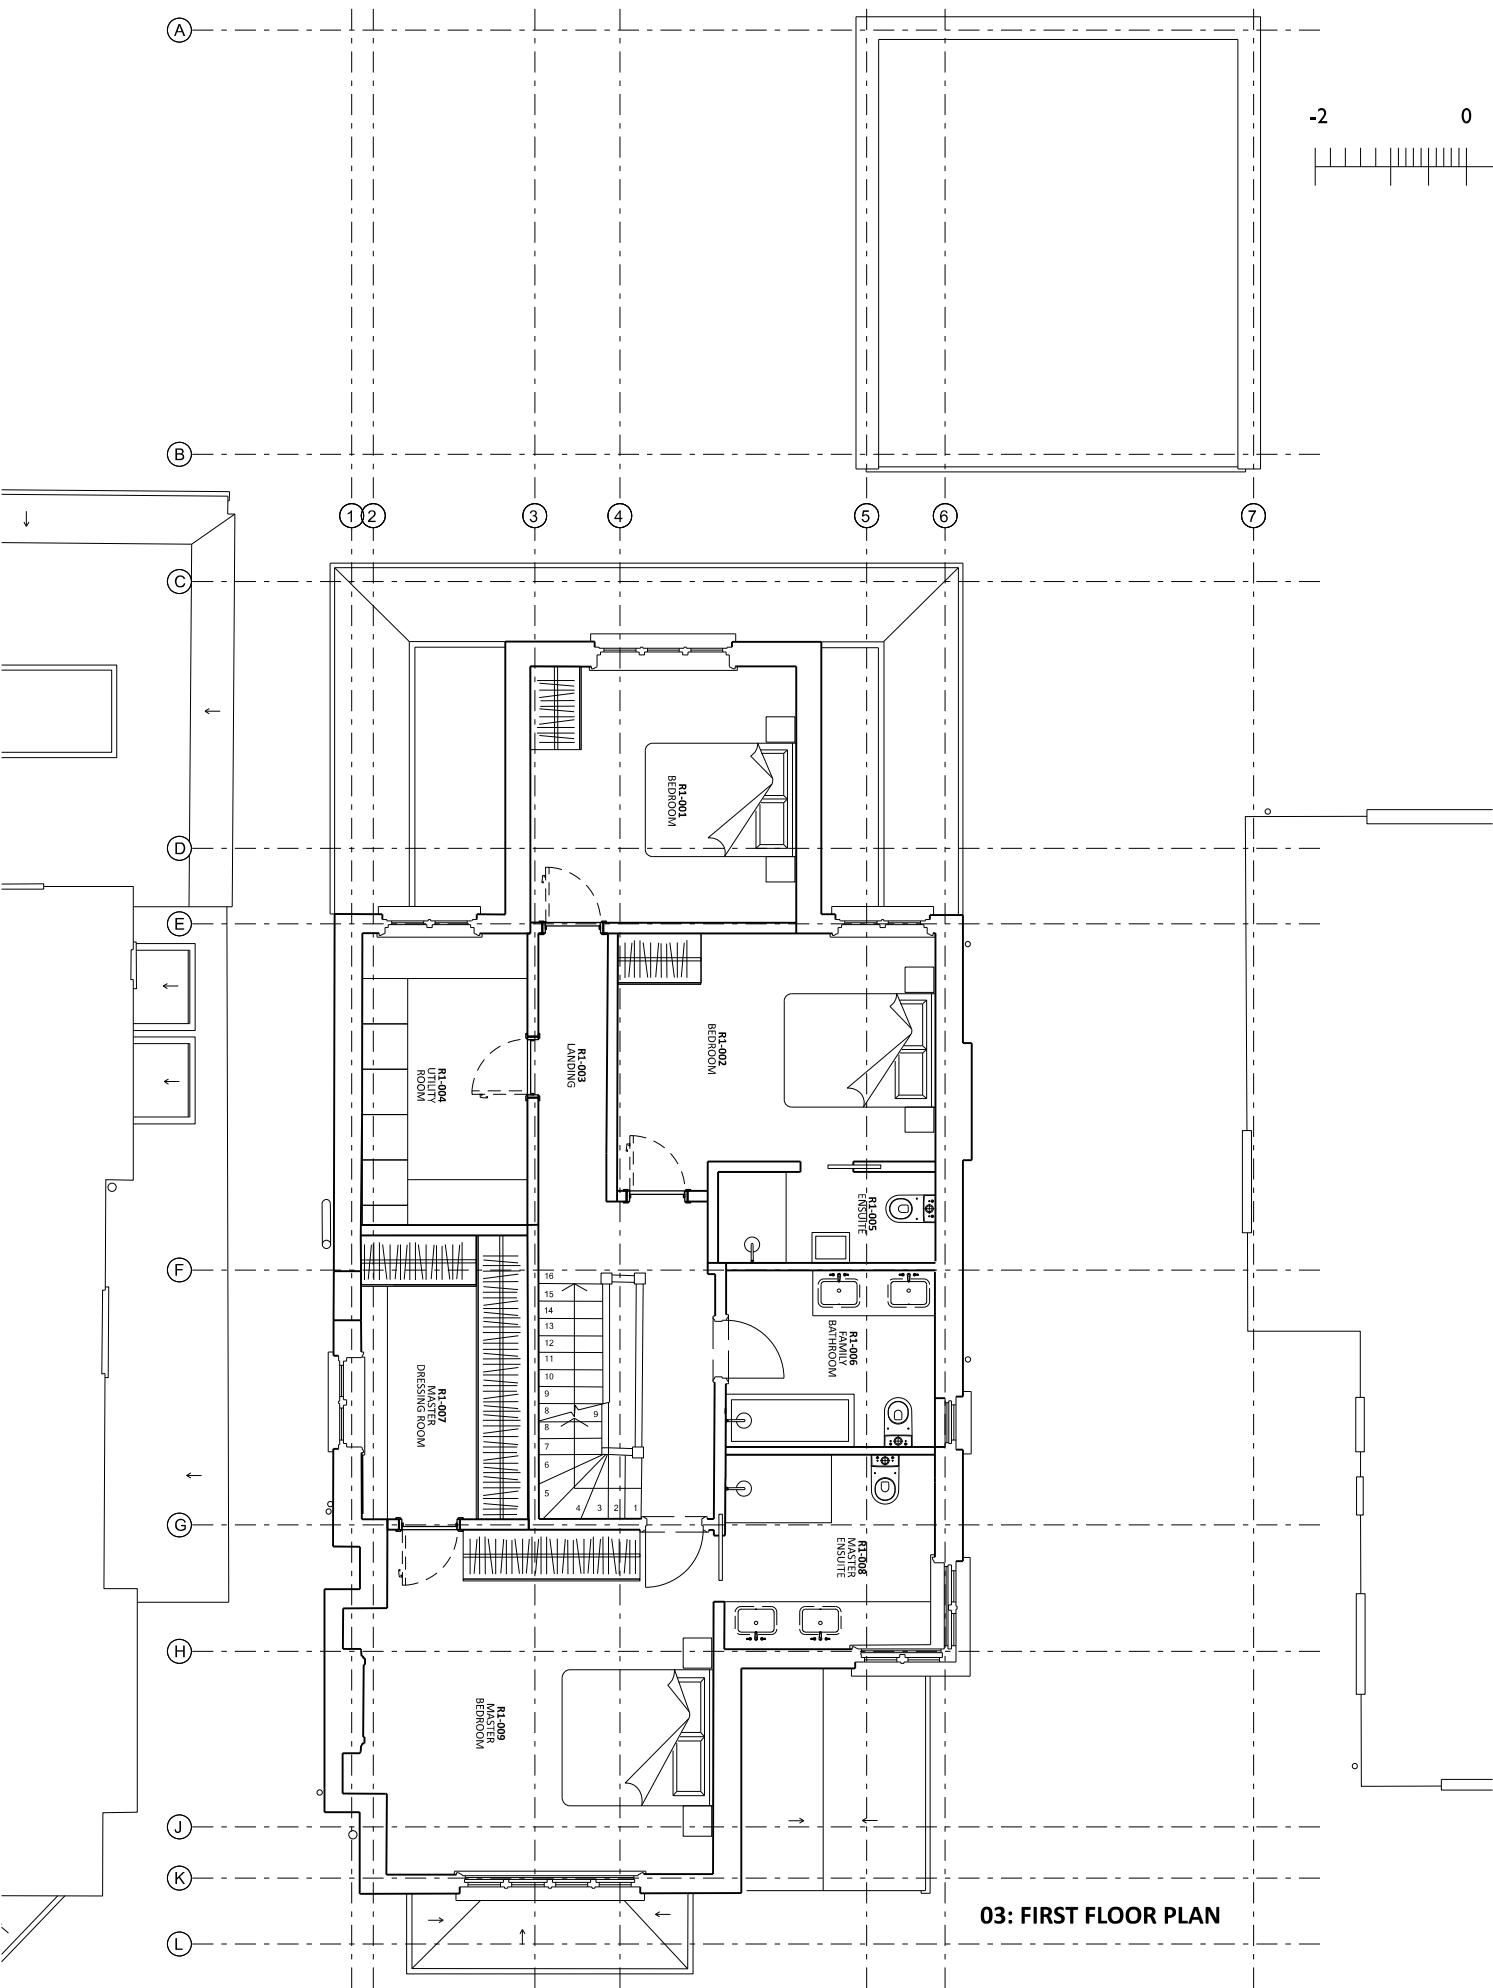

 SIMON WHITEHEAD ARCHITECTS LIMITED WWW.SIMONWHITEHEAD.COM OFFICE@SIMONWHITEHEAD.COM LONDON OFFICE UNIT 8, 16-18 MARSHALLSEA ROAD, LONDON SE1 1HL TEL: +44 (0)207 183 1063 FAX: +44 (0)207 691 7242 TUNBRIDGE WELLS OFFICE STUDIO ONE, PANTILES CHAMBERS, 85 HIGH STREET TUNBRIDGE WELLS TN11 3XP TEL: +44 (0)1892 800 456 FAX: +44 (0)207 691 7242	ALL DIMENSIONS & CONDITIONS ARE TO BE CHECKED ON SITE PRIOR TO PREPARING DRAWINGS OR COMMENCING ANY WORK Do not scale for building control or construction purposes. May be scaled for planning purposes. All dimensions in millimetres unless otherwise stated. Any variations or supplementary drawings are to be approved by the Architect RIBA  ARB  Chartered Practice Architects Registration Board © 2013, Simon Whitehead Architects Limited	Client MR & MRS DASANI		Date Revision		Project 17 PRIORY GARDENS, LONDON, N6 5QY		Drawing Description PROPOSED PLANS: FIRST AND SECOND FLOOR											
		Status PLANNING		Local Authority LONDON BOROUGH OF HARINGEY		Job Number 23-011		Drawing Number PL-003		Revision <table border="1"><tr><td> </td><td> </td><td> </td><td> </td><td> </td><td> </td><td> </td><td> </td><td> </td><td> </td></tr></table>									
CAD Drawn MS		Checked SW				Scale 1:100@A3		Date AUGUST 2023											

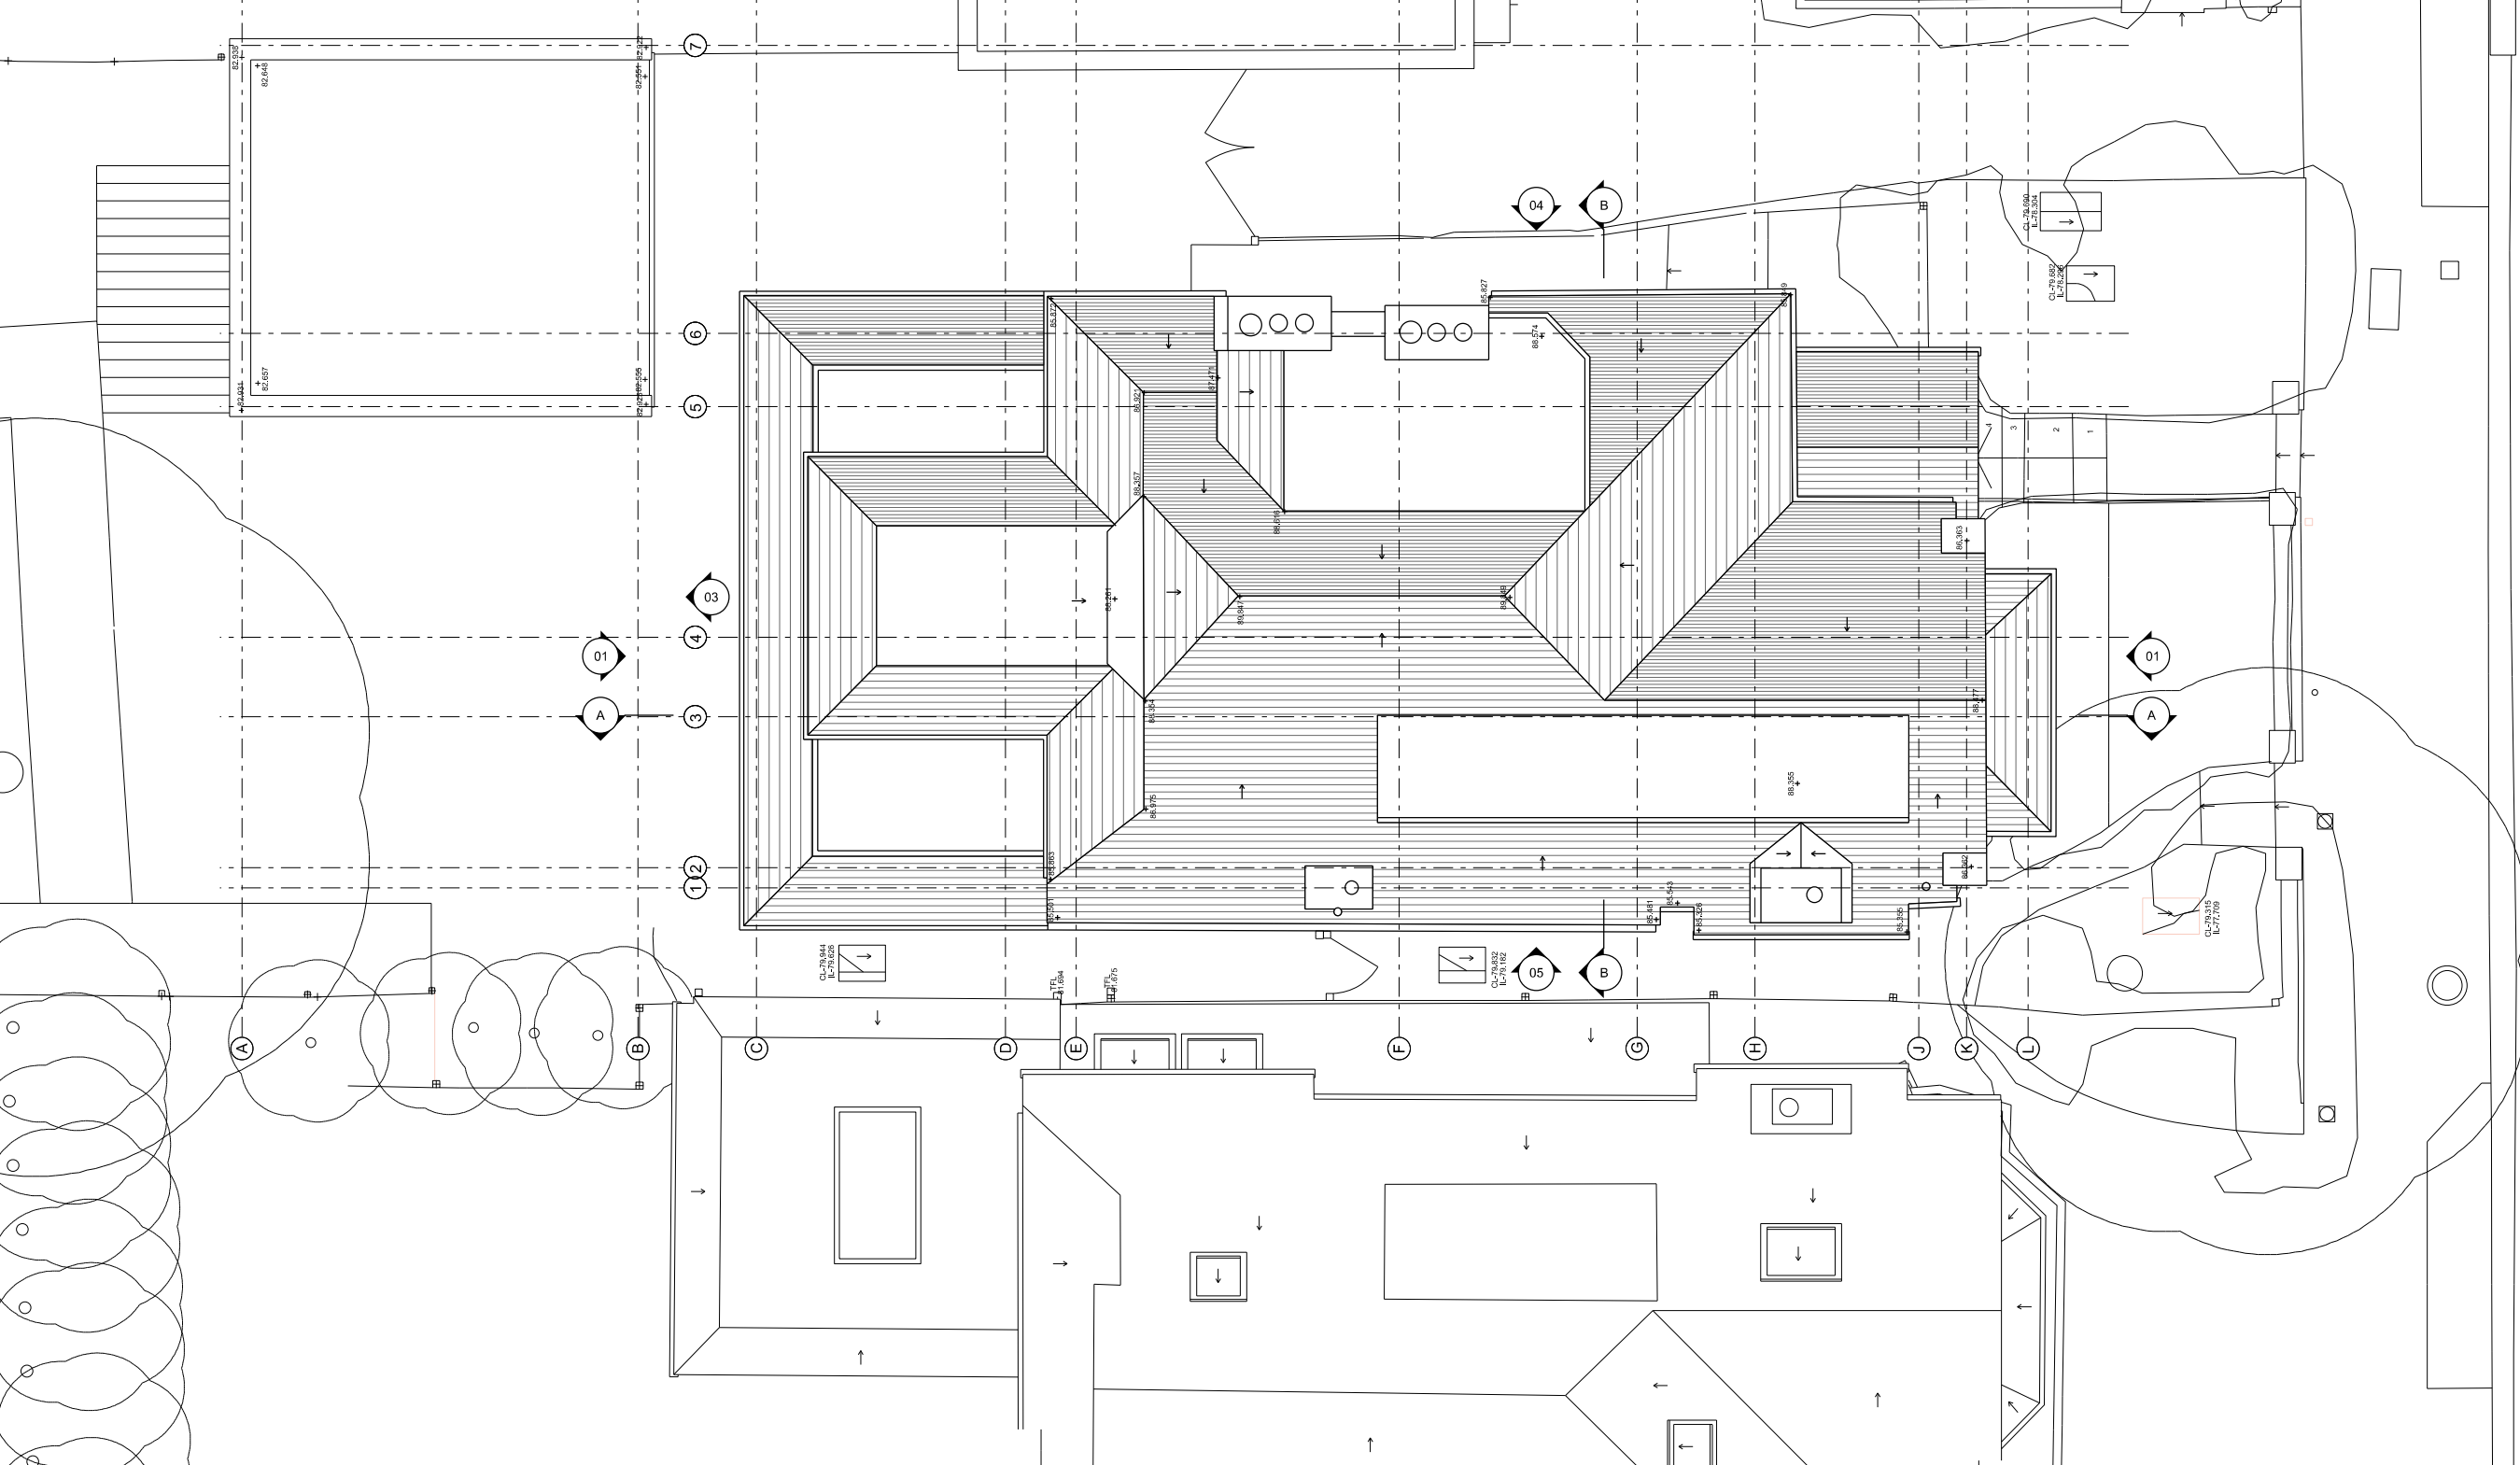




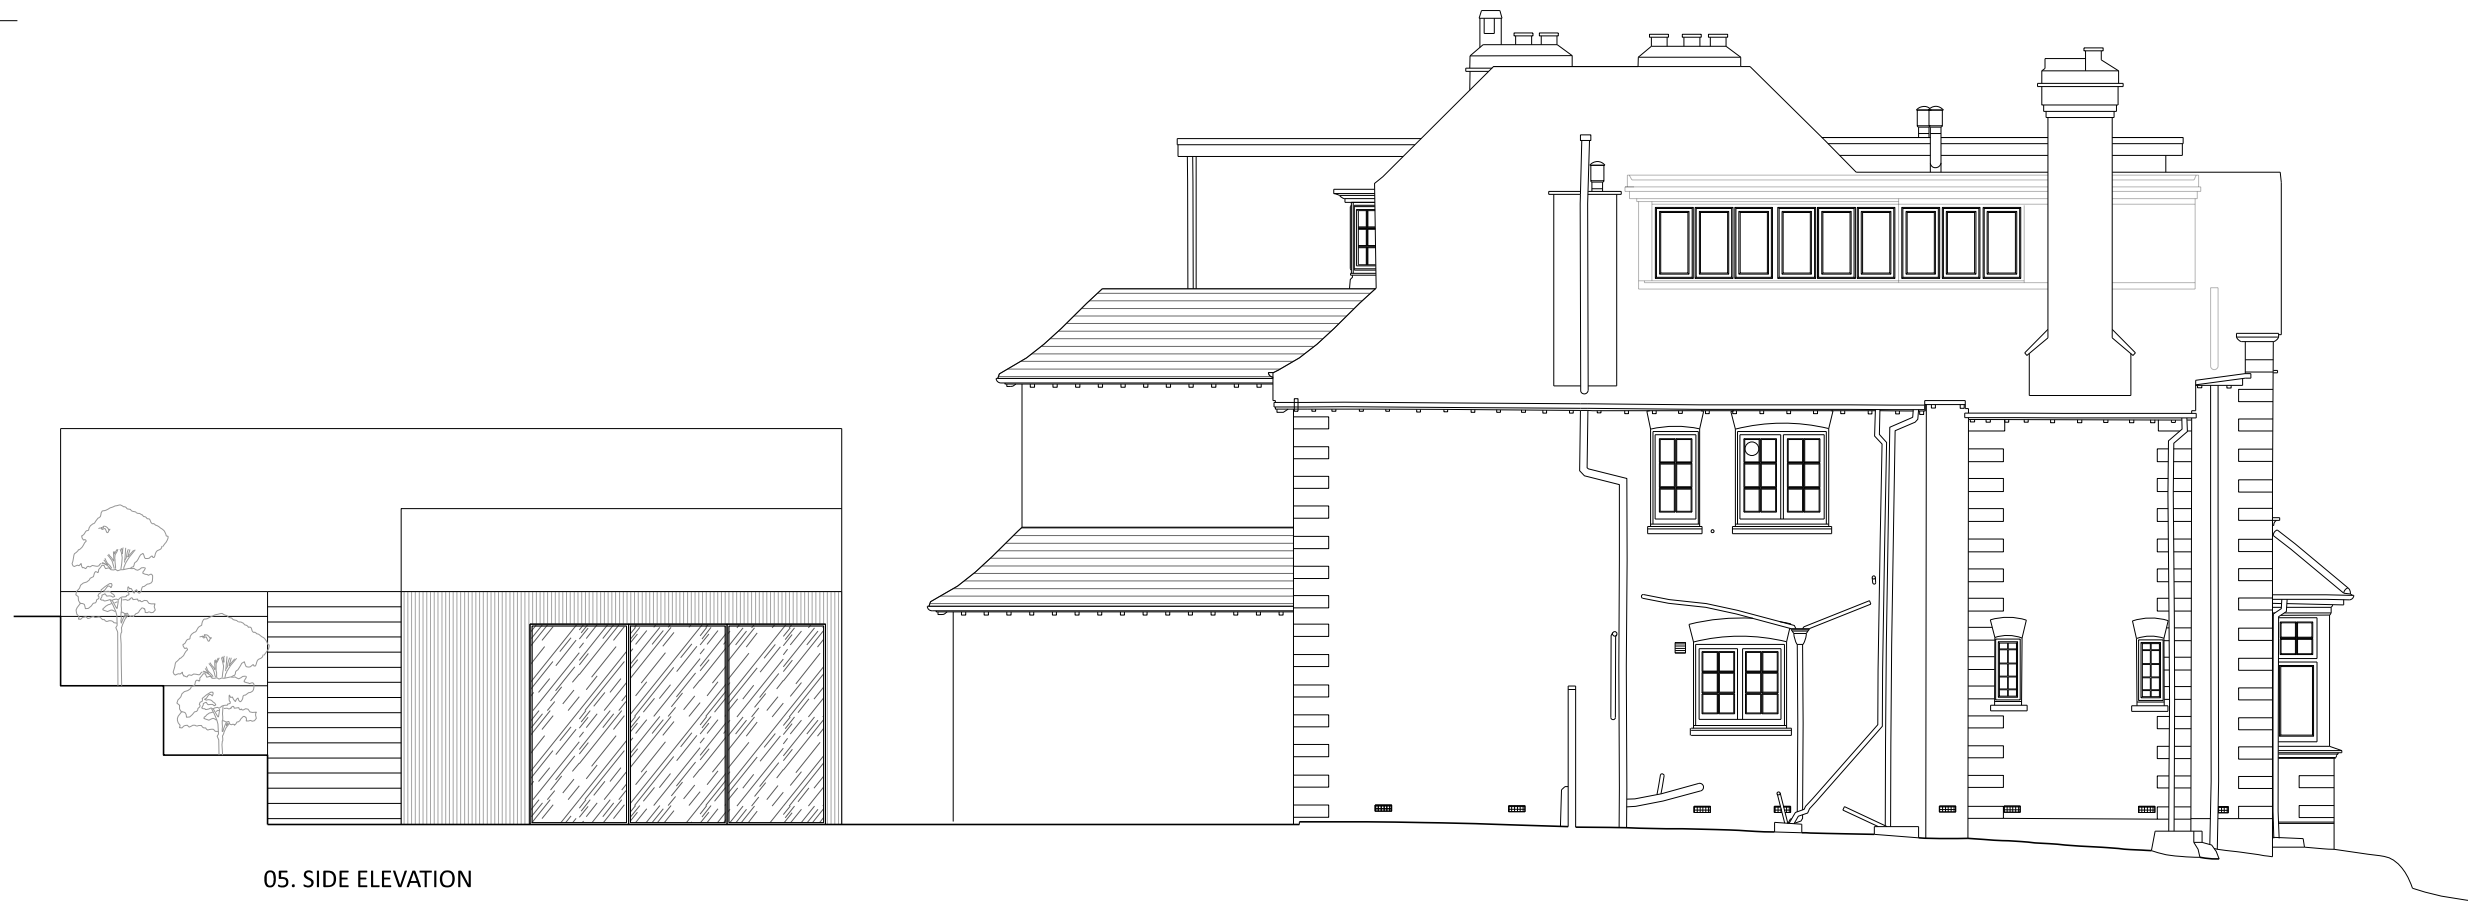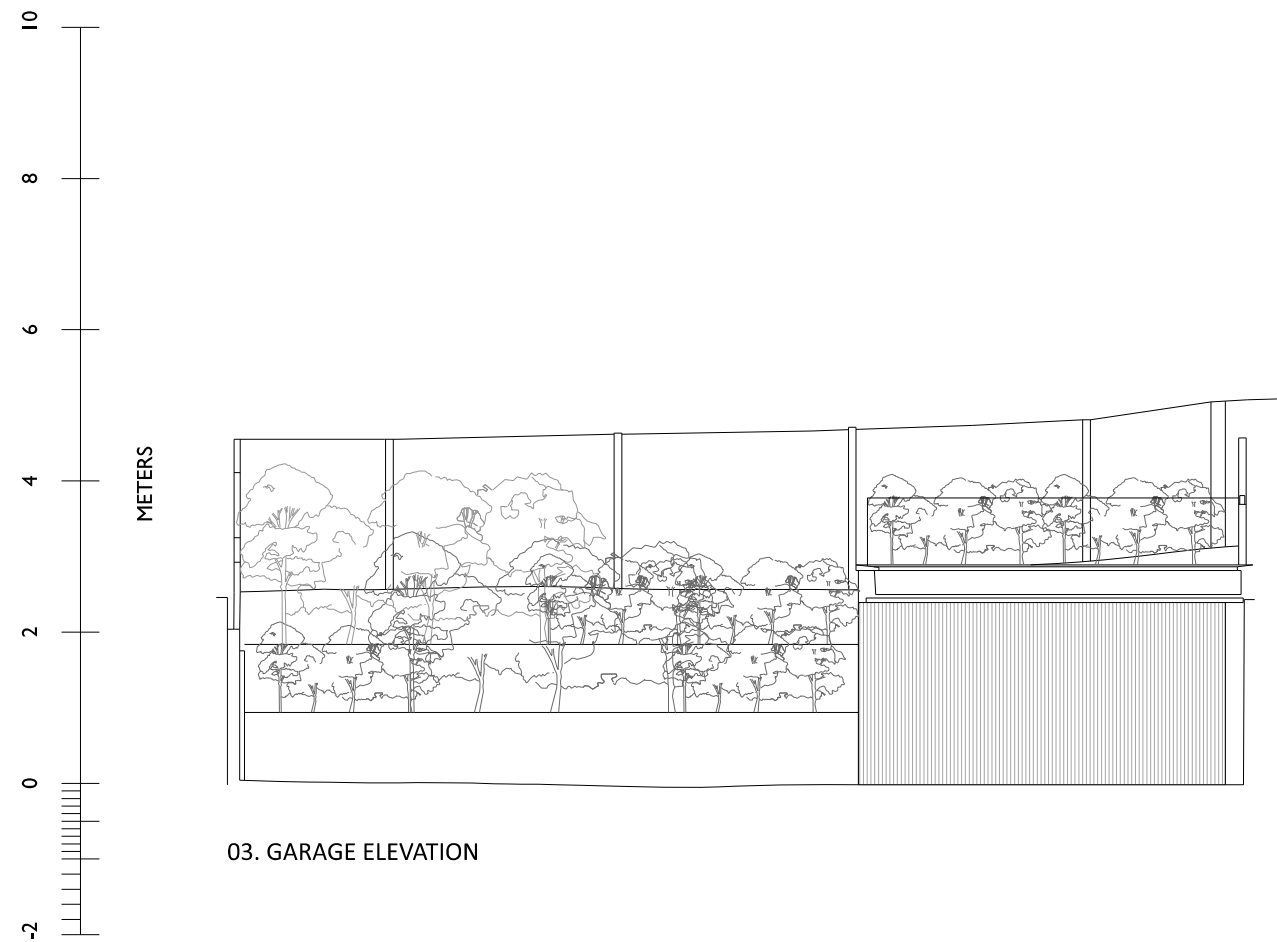



SECTION AA

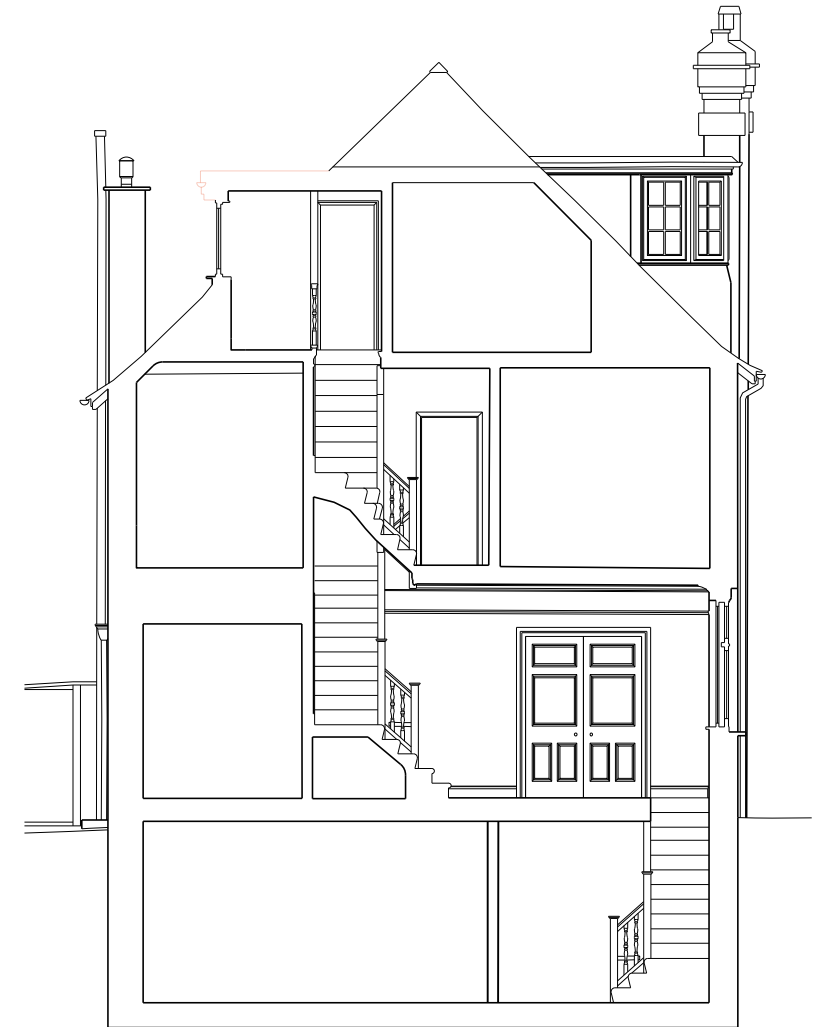

SECTION BB