

KEY


- 1. new sliding gate
- 2. new garden gate
- 3. remove clay tile plinths
- 4. raise dormers new windows and doors
- 5. remove chimney stacks

Rear


- 6. new single storey rear extension (ground floor)
- 7. new single storey extension (first floor)
- 8. new pergola roof terrace
- 9. new green roof
- 10. new glass balustrade
- 11. raise dormers new windows and doors
- 12. new timber brise soleil
- 13. new Timber cladding

Garden

- 14. new Pergola and decking to garden
- 15. new canopy (glazed / translucent)
- 16. new garden door

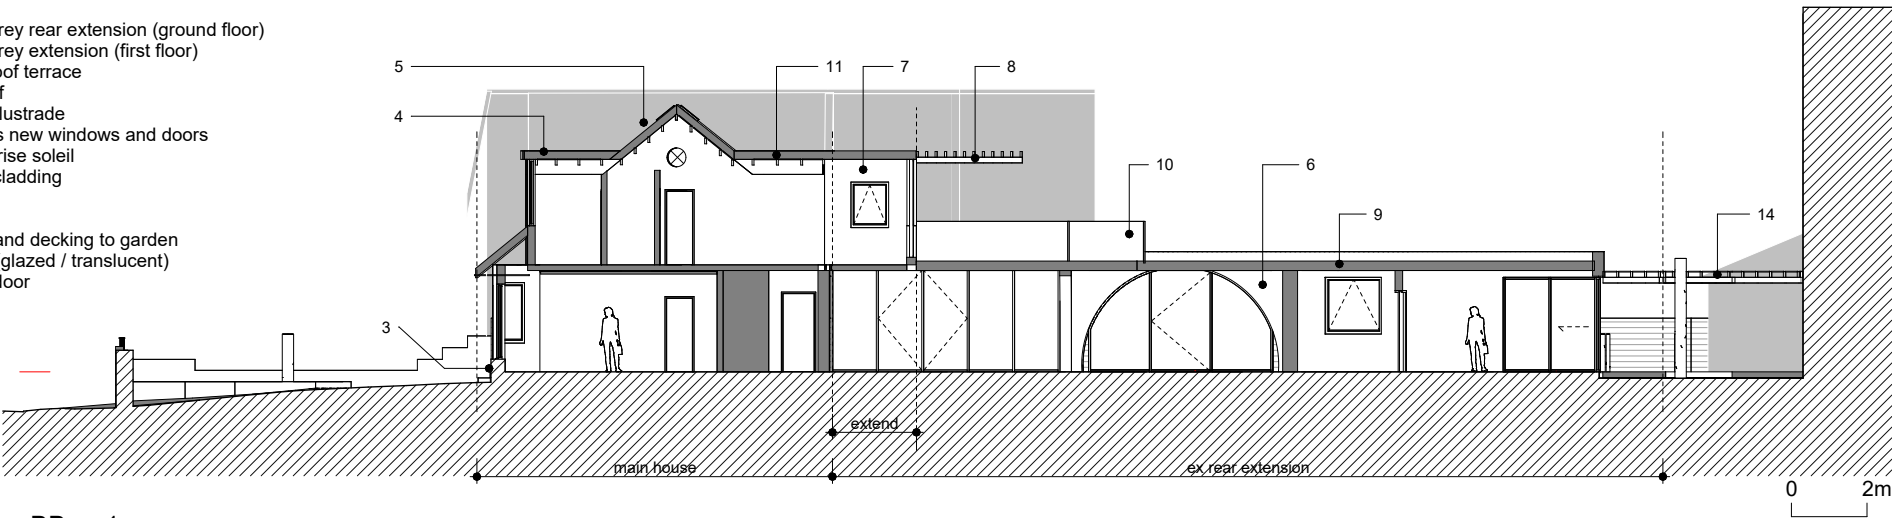

2 Section BB pr 1
1 : 200

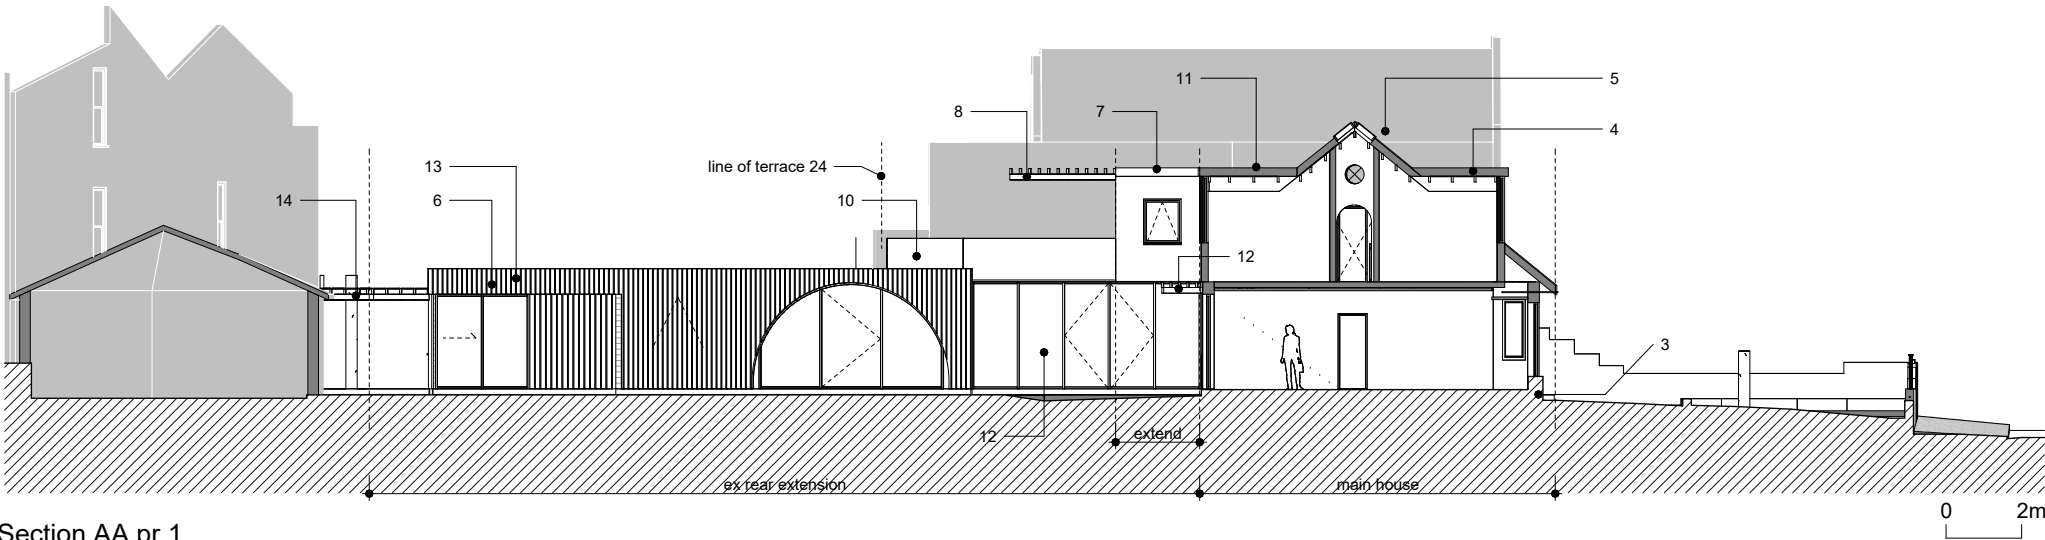

1 Section AA pr 1
1 : 200

00	Issued for Planning	18.08.2023	JF
rev	description	date	check

project:	24 Stanhope Road London N6 5NG
status:	PLANNING - NOT FOR CONSTRUCTION
All dimensions are indicative and must be verified on site with a full measured post-demolition survey prior to any manufacturing, setting out and construction. This design and drawing is subject to the copyright of the Architect and are not to be reproduced without the consent of the Architect. © J Foster Architects Ltd.	

sheet:	22.STA 02 003	revision:	00
name:	ELEVS PROPOSED		
1 : 200	@ A3	date:	05/12/22
drawn:	Author	check:	Checker

J FOSTER ARCHITECTS
+44 (0) 7974 662637 www.jfosterarchitects.co.uk 210 Regent Studios, 1 Thane Villas London N7 7PH