



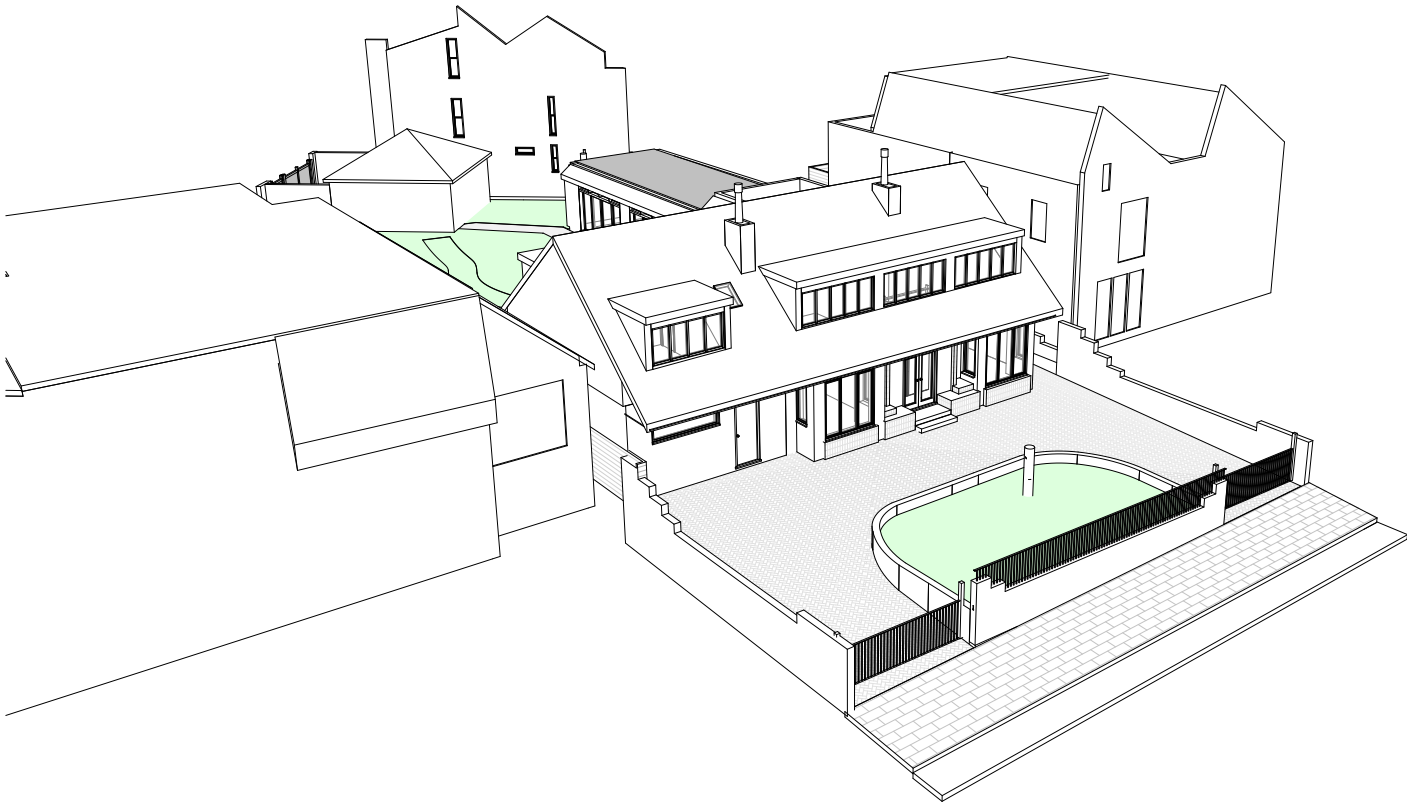

1 3d aerial axo1 ex

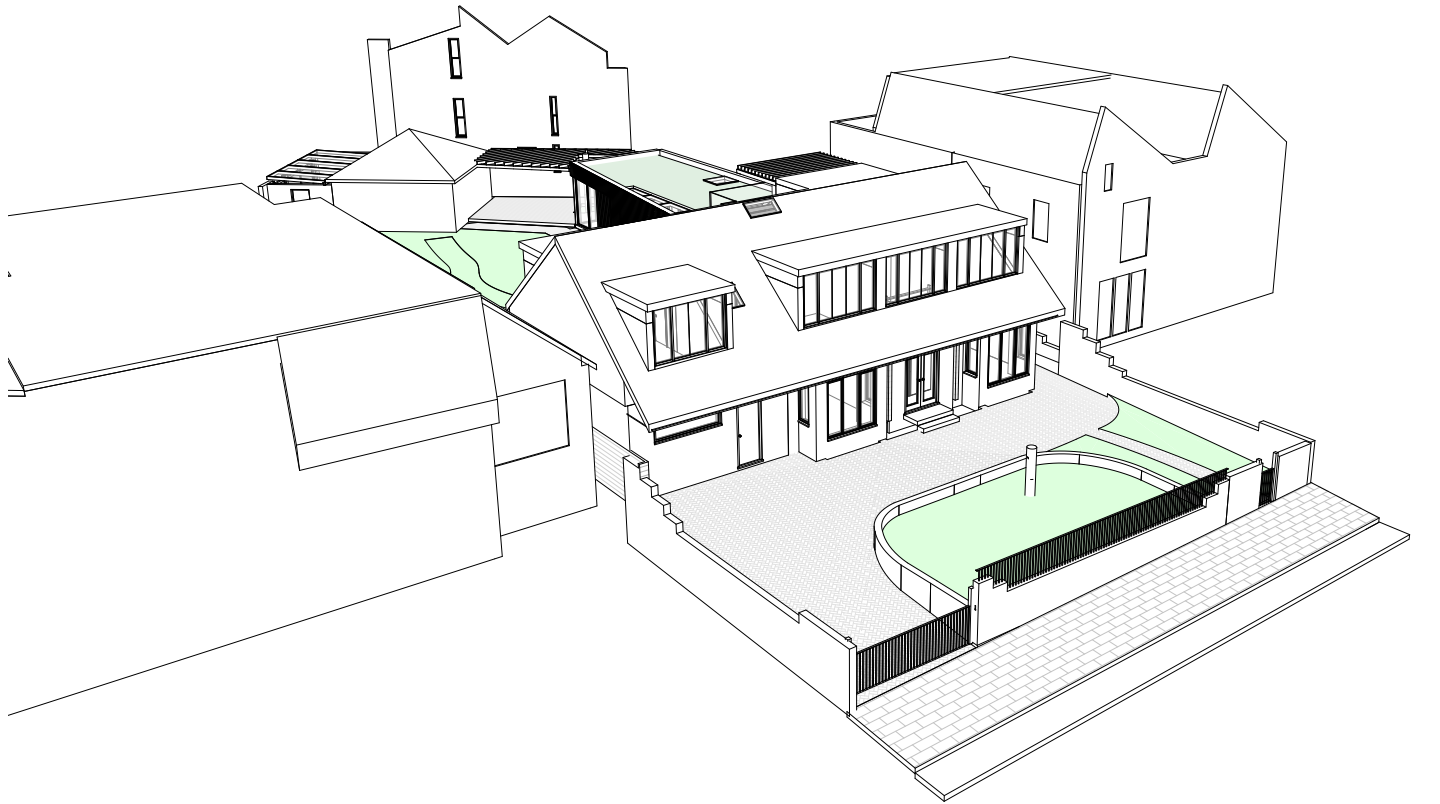

2 3d aerial axo1 pr

00	Issued for Planning	18.08.2023	JF
rev	<i>description</i>	<i>date</i>	<i>check</i>

project:	24 Stanhope Road London N6 5NG
status:	PLANNING - NOT FOR CONSTRUCTION
All dimensions are indicative and must be verified on site with a full measured post-demolition survey prior to any manufacturing, setting out and construction. This design and drawing is subject to the copyright of the Architect and are not to be reproduced without the consent of the Architect. © J Foster Architects Ltd.	

sheet:	22.STA 05 002	revision:	00
name:	Axonometrics		
@ A3	date:	03/17/22	drawn: Author
	check:	Checker	

J FOSTER ARCHITECTS
+44 (0) 7974 662637 www.jfosterarchitects.co.uk 210 Regent Studios, 1 Thane Villas London N7 7PH